


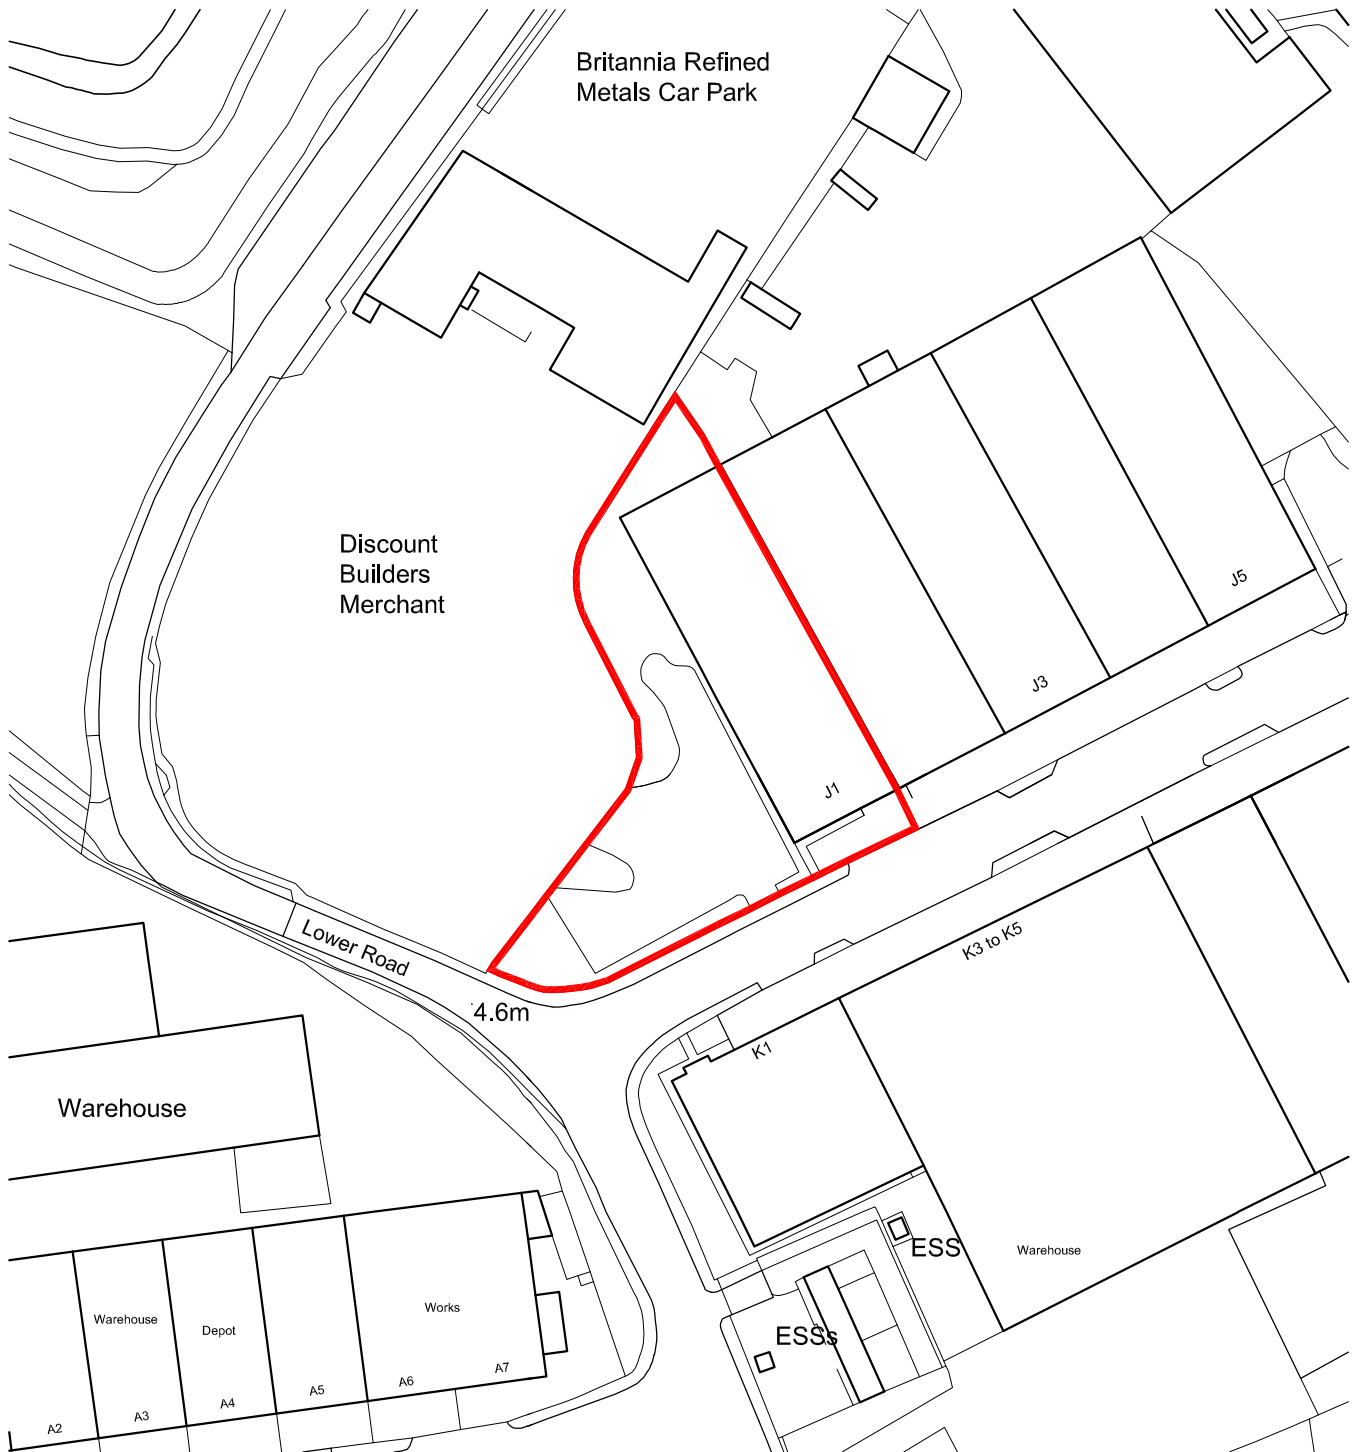


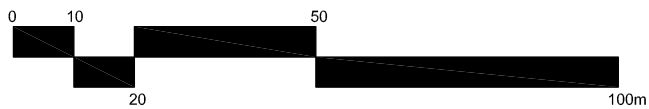

Ordnance Survey, (c) Crown Copyright 2022. All rights reserved. Licence number 100022432

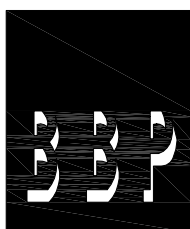

SCALE BAR @ 1:1250

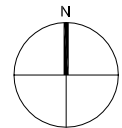

201 GREENWICH HIGH ROAD T: 0208 858 6788
LONDON F: 0208 305 2410
SE10 8NB bbp@bruntonboobyer.com

**THE BRUNTON BOOBYER
PARTNERSHIP**
CHARTERED ARCHITECTS

**UNIT J1, NORTHFLEET
INDUSTRIAL ESTATE
LOWER ROAD
NORTHFLEET, DA11 9BL.
SITE LOCATION PLAN**

scale drawn date
1:1250@A4 05.10.22

rev

1079A/01

© COPYRIGHT THE BRUNTON BOOBYER PARTNERSHIP Ltd. 2022