




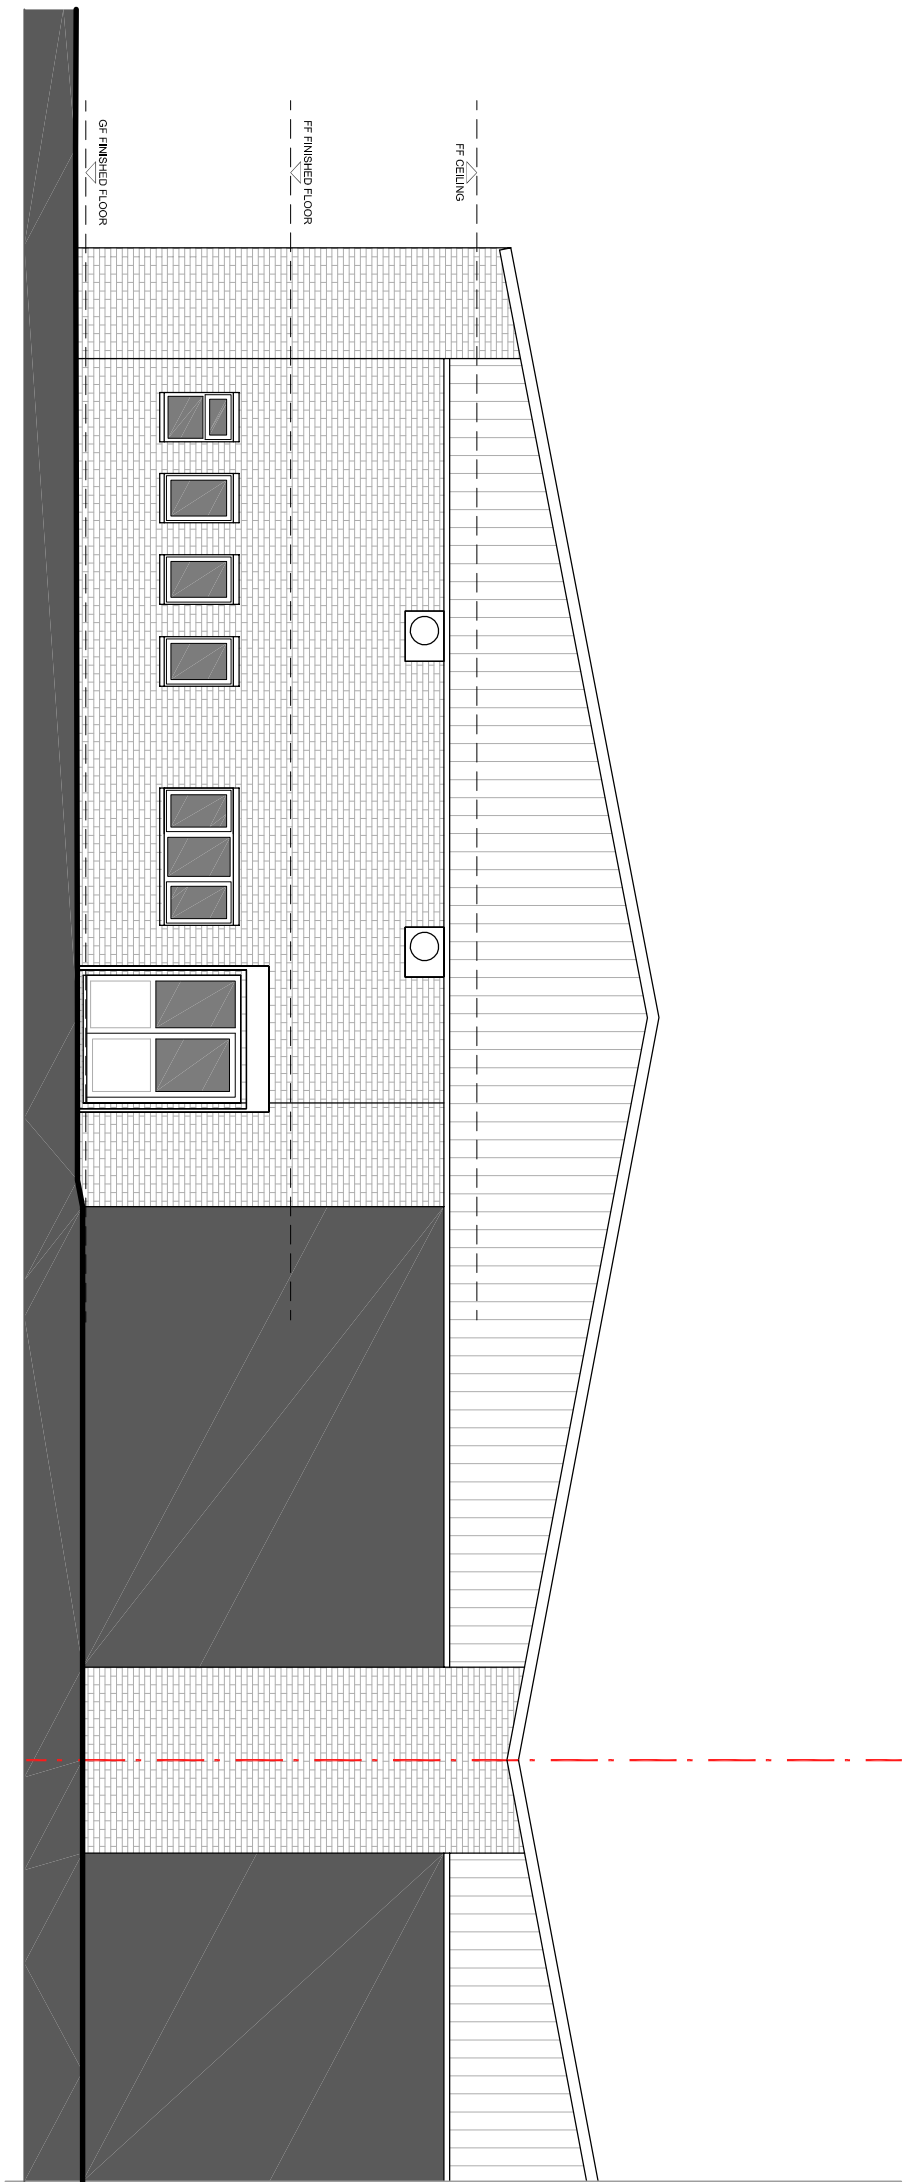


EXISTING FRONT (SOUTH EAST) ELEVATION

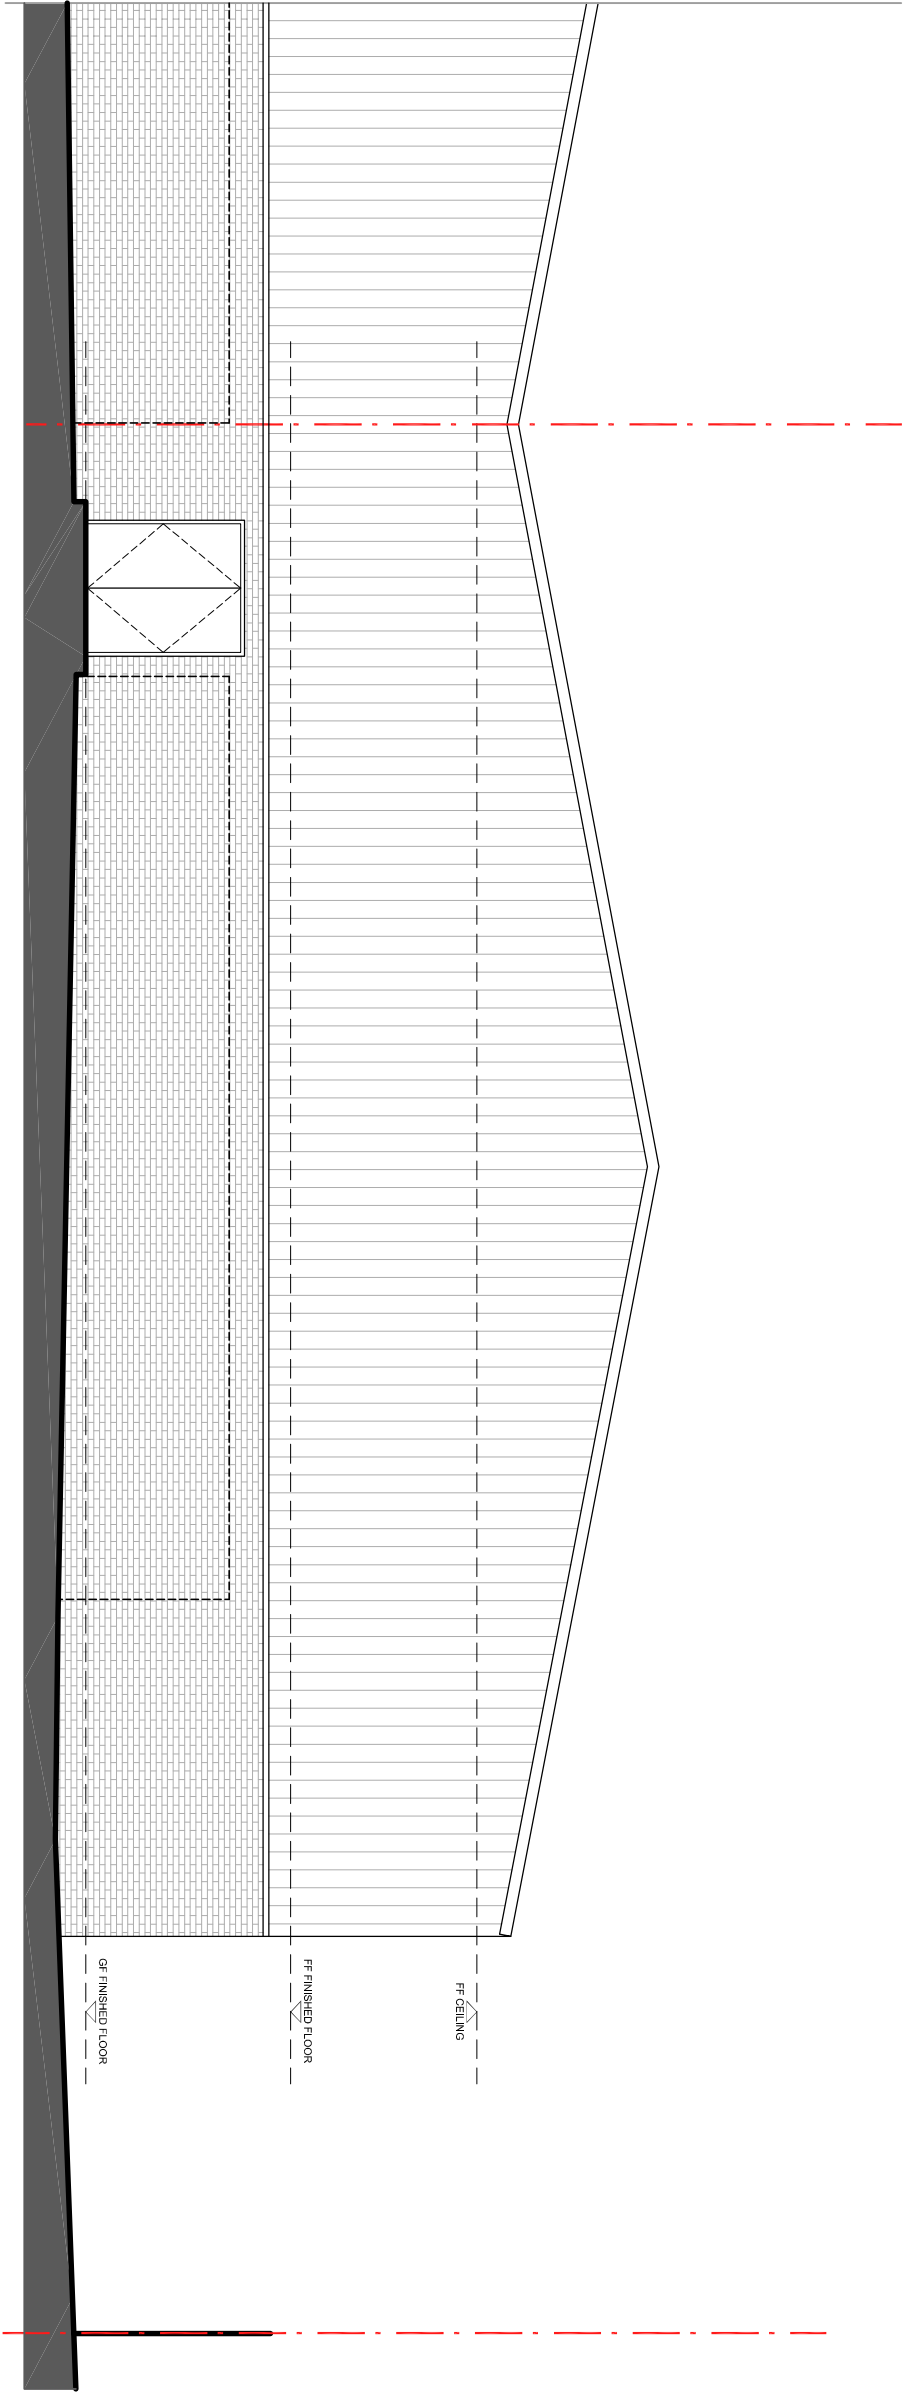


EXISTING REAR (NORTH WEST) ELEVATION

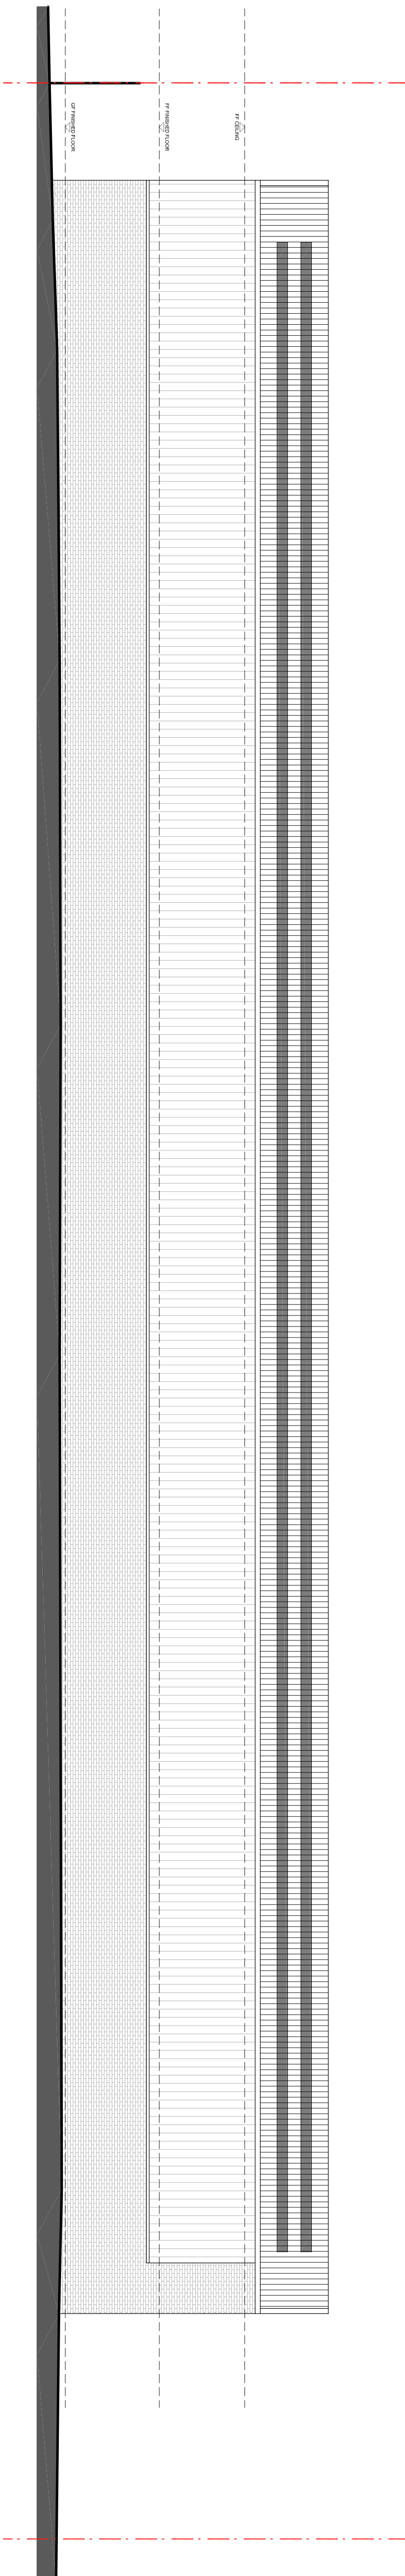

EXISTING SIDE (SOUTH WEST) ELEVATION

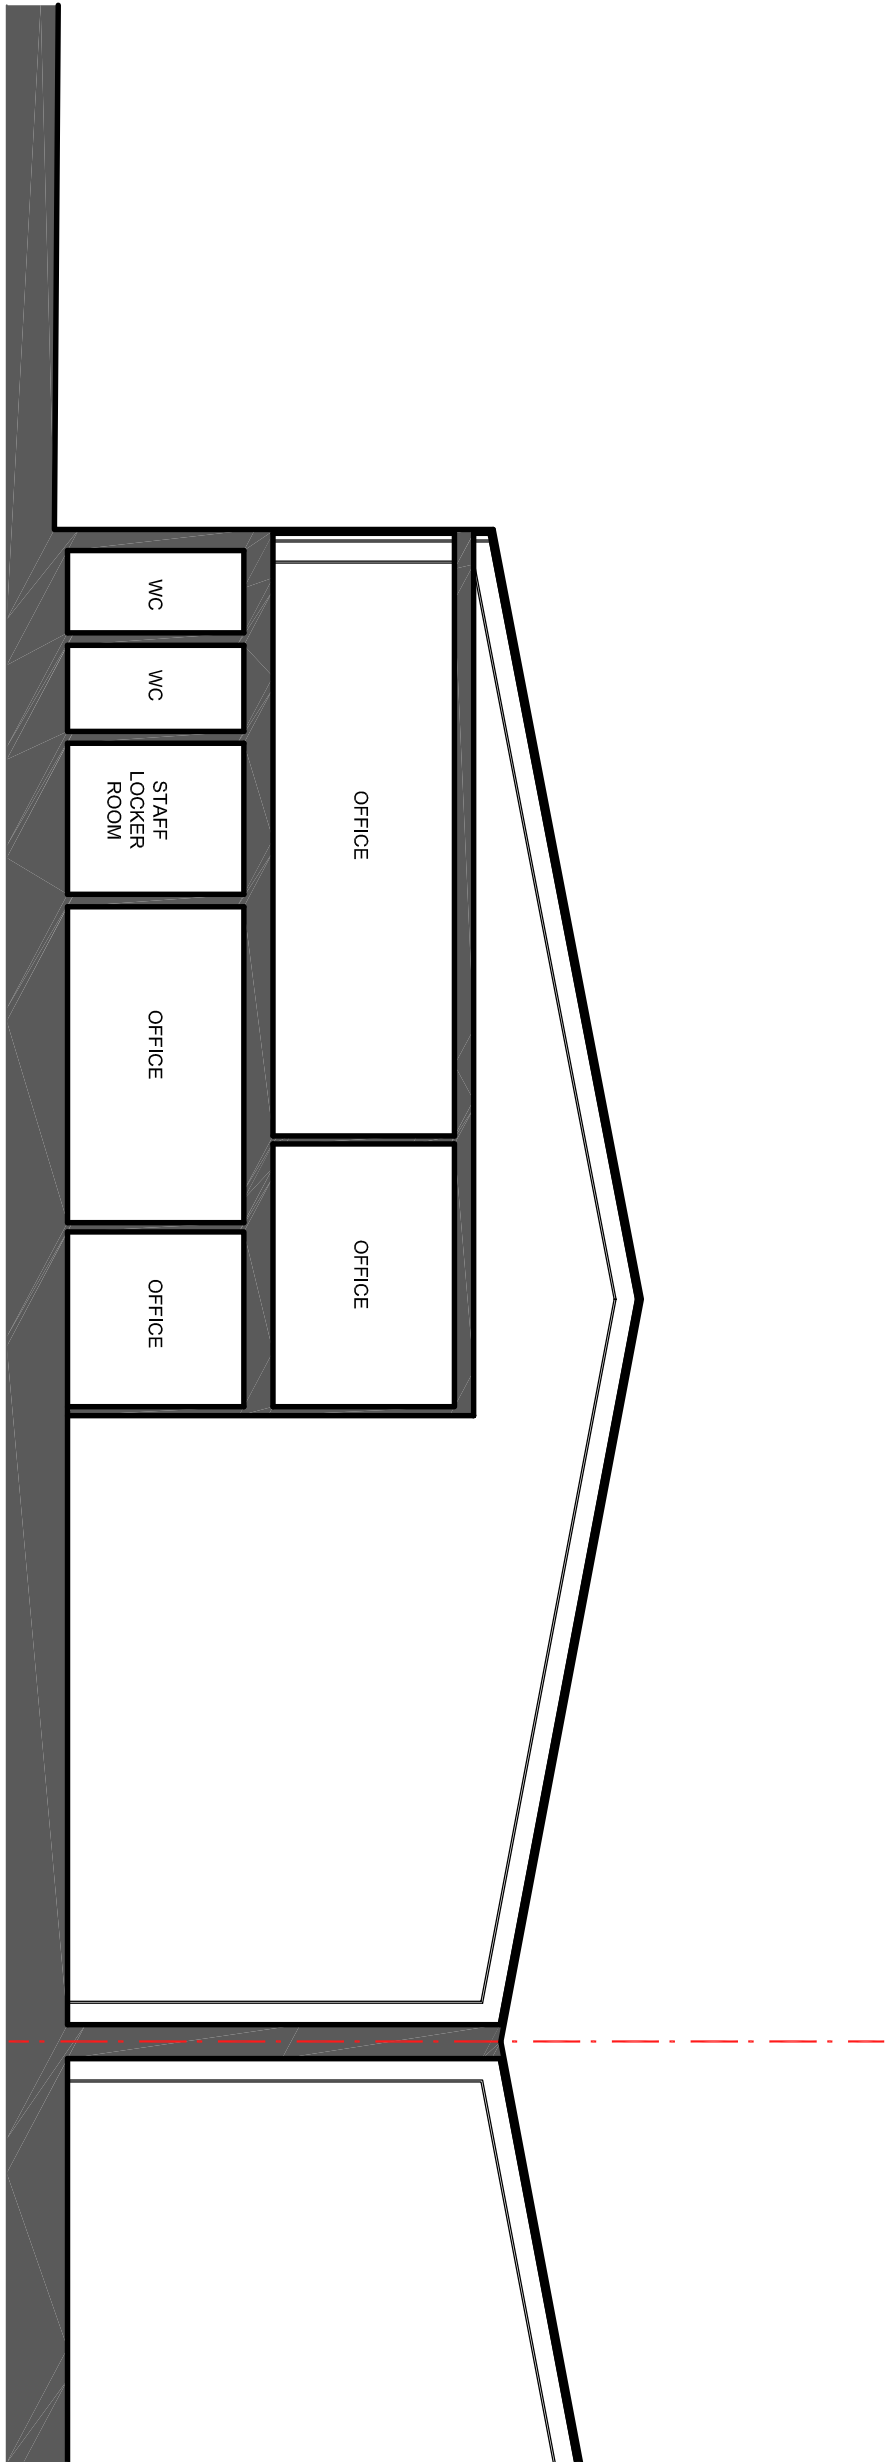

EXISTING SECTION

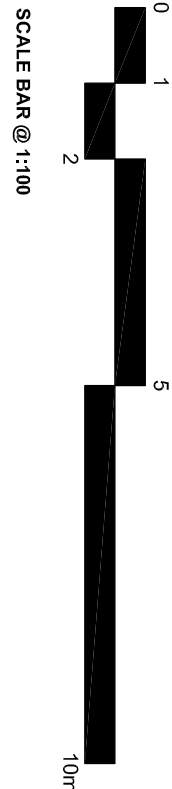

SCALE BAR DIVIDED INTO 25mm SEGMENTS @ A1

PLANNING

201 GREENWICH HIGH ROAD T: 020 8656 8788
LONDON E8 3TF
S010 016 bbr@bruntonbooyer.com
THE BRUNTON BOOYER
PARTNERSHIP
CHARTERED ARCHITECTS

UNIT J1, NORTHFLEET
INDUSTRIAL ESTATE,
LOWER ROAD, DA11 9BL.
EXISTING ELEVS & SECTION

scale 1:100@A1 drawn 4101 date 10.10.22

1079A/05 A revision

© COPYRIGHT THE BRUNTON BOOBYER PARTNERSHIP, LTD. 2022