


PROPOSED FIRST FLOOR PLAN



PROPOSED ROOF PLAN

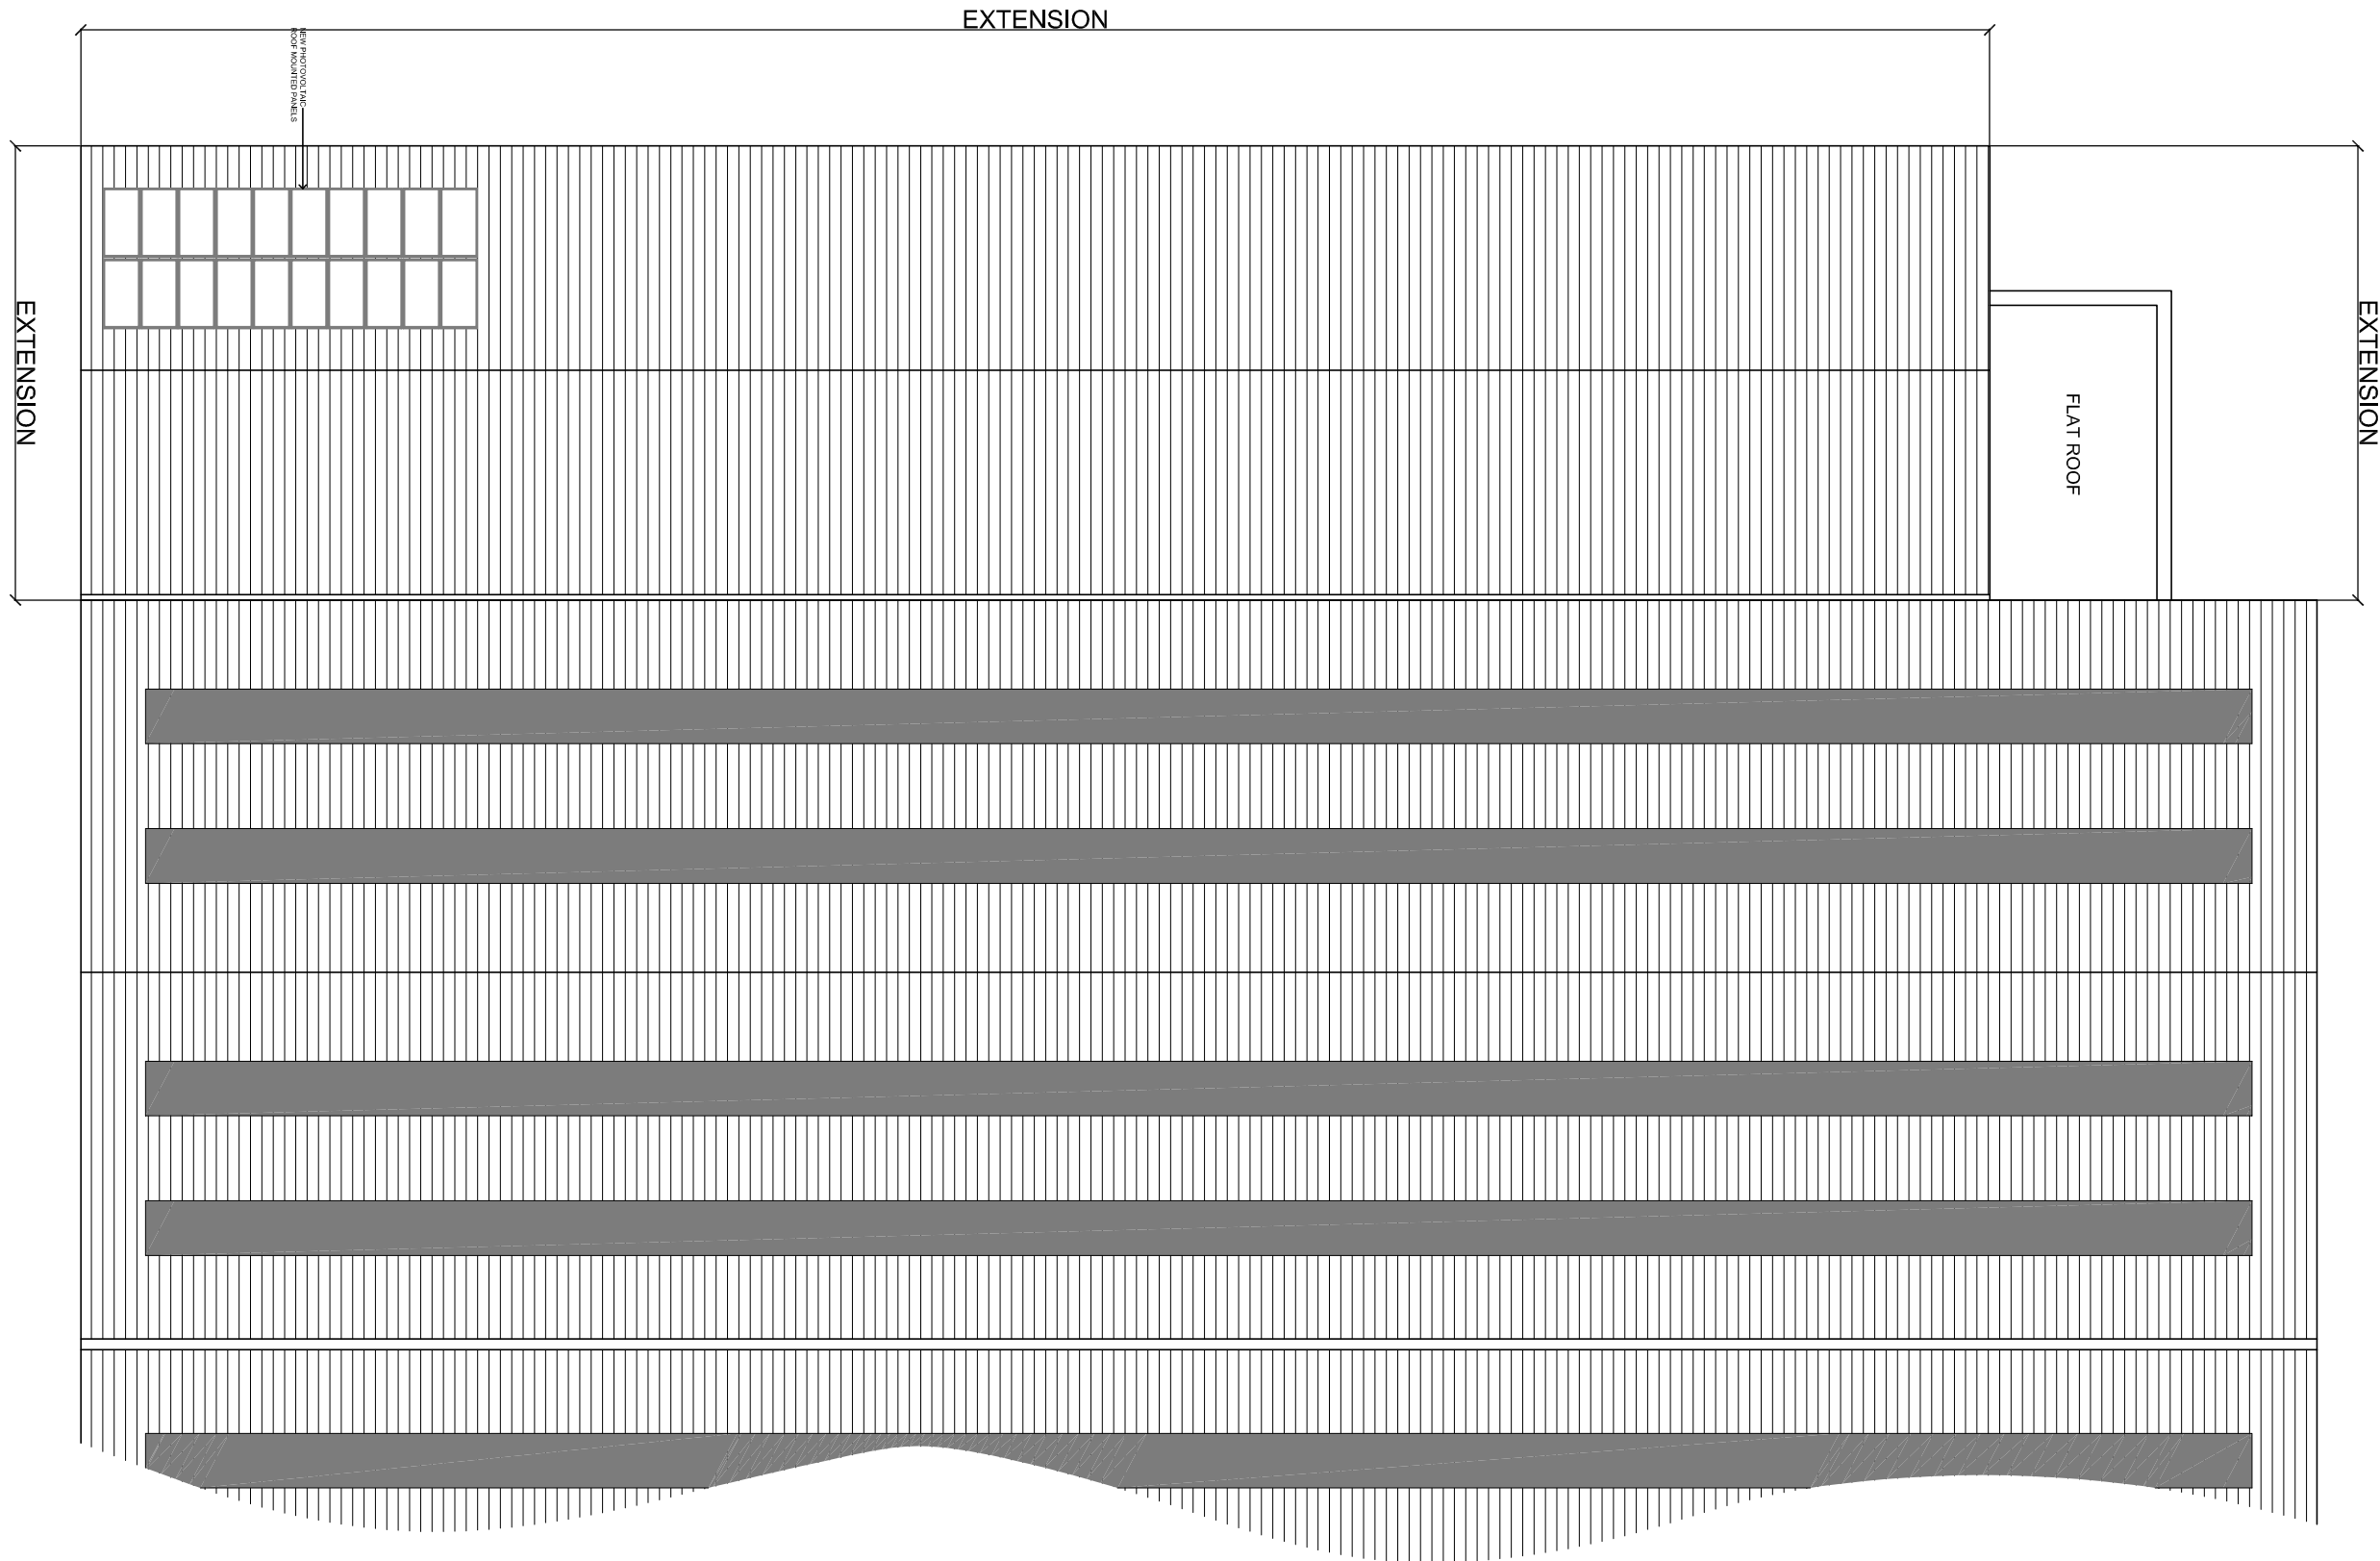

REVISIONS	
B	28.02.23 Windows to side extension removed
A	20.10.22 Mezzanine added to extension.

PLANNING	

201 GREENWICH HIGH ROAD T: 020 8856 8788
LONDON E8 10 9NS
bbp@bruntonboobyer.com

THE BRUNTON BOOBYER
PARTNERSHIP
CHARTERED ARCHITECTS

UNIT J1, NORTHFLEET
INDUSTRIAL ESTATE,
LOWER ROAD, DA11 9BL.
PROP 1st FLR & ROOF PLANS

scale	drawn	date
1:200@A1	4101	10.10.22

revision
1079A/21 B

