




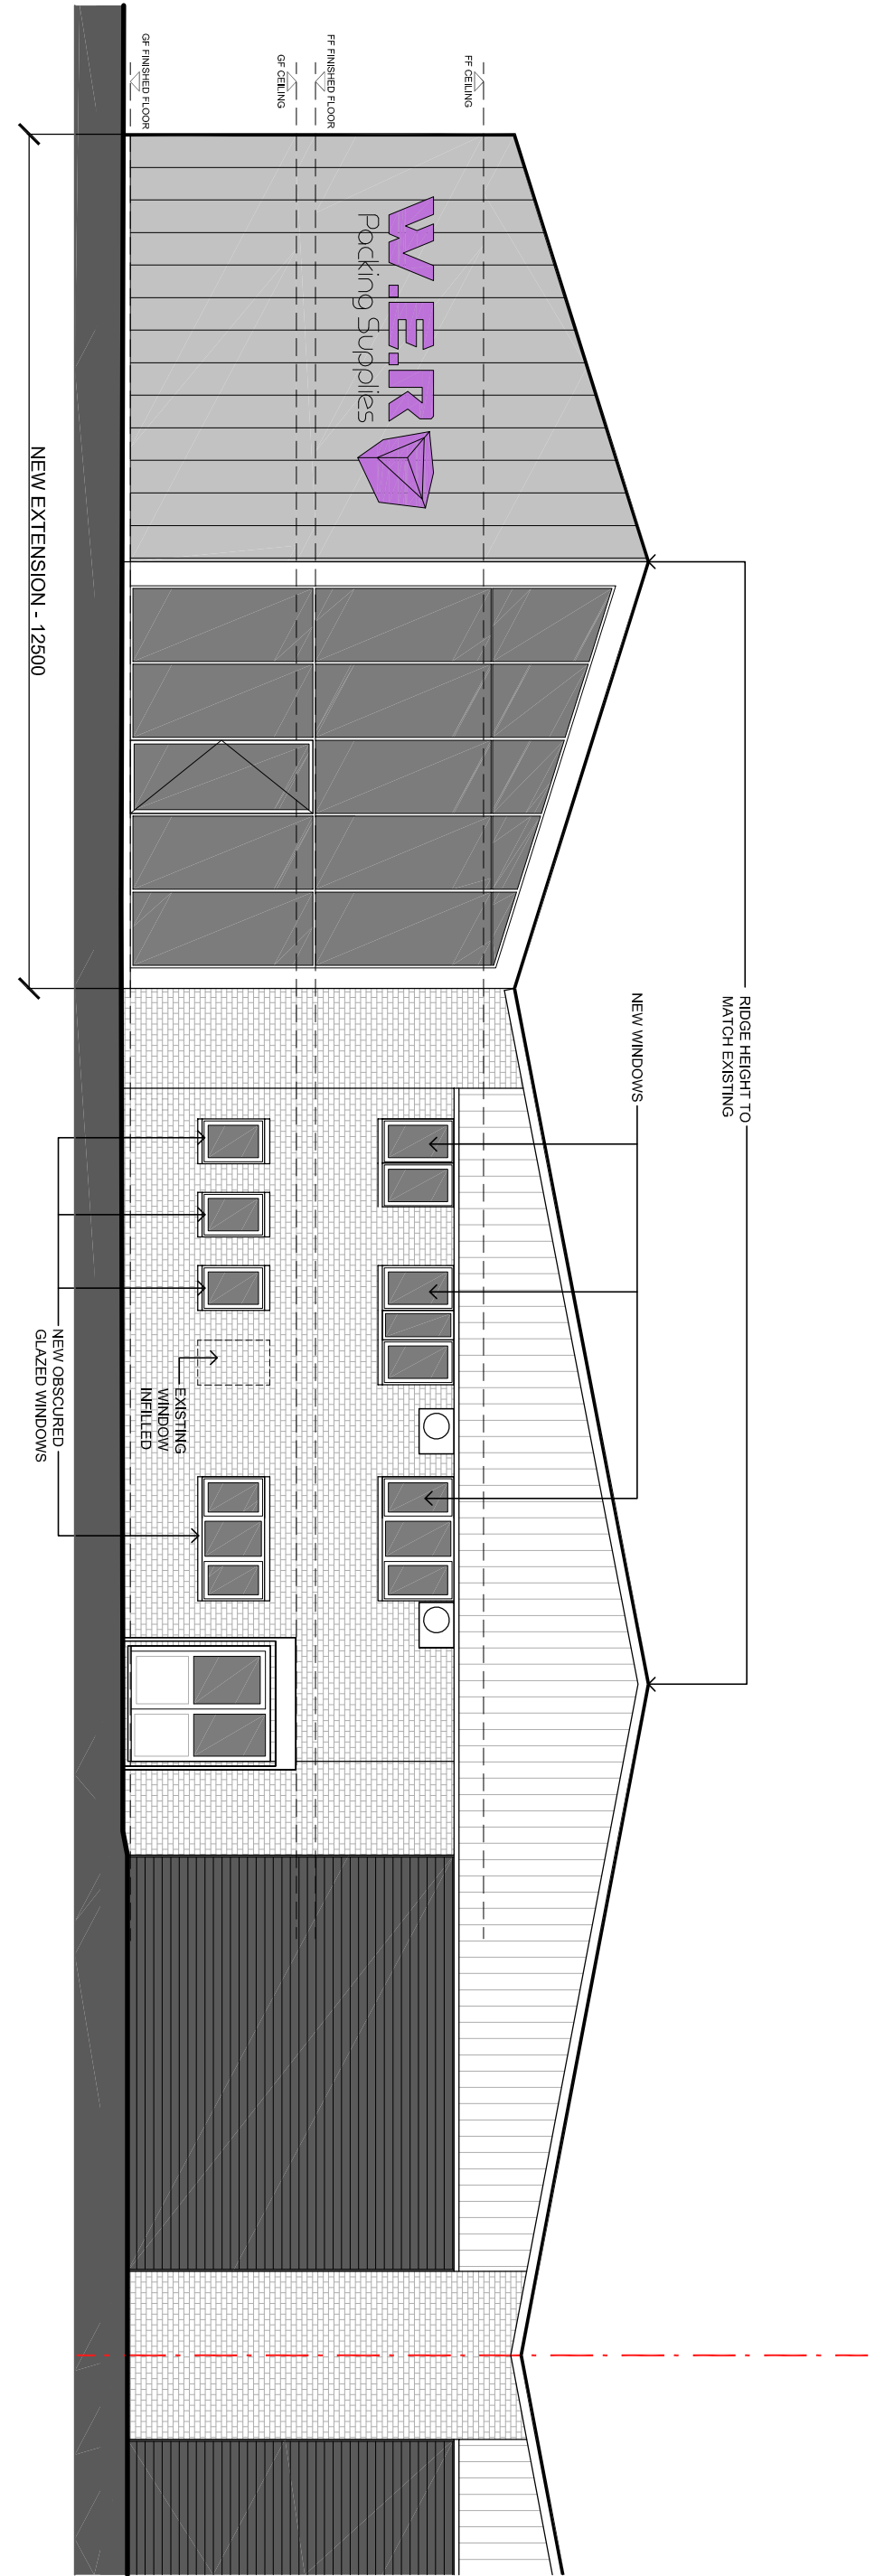


PROPOSED FRONT (SOUTH EAST) ELEVATION

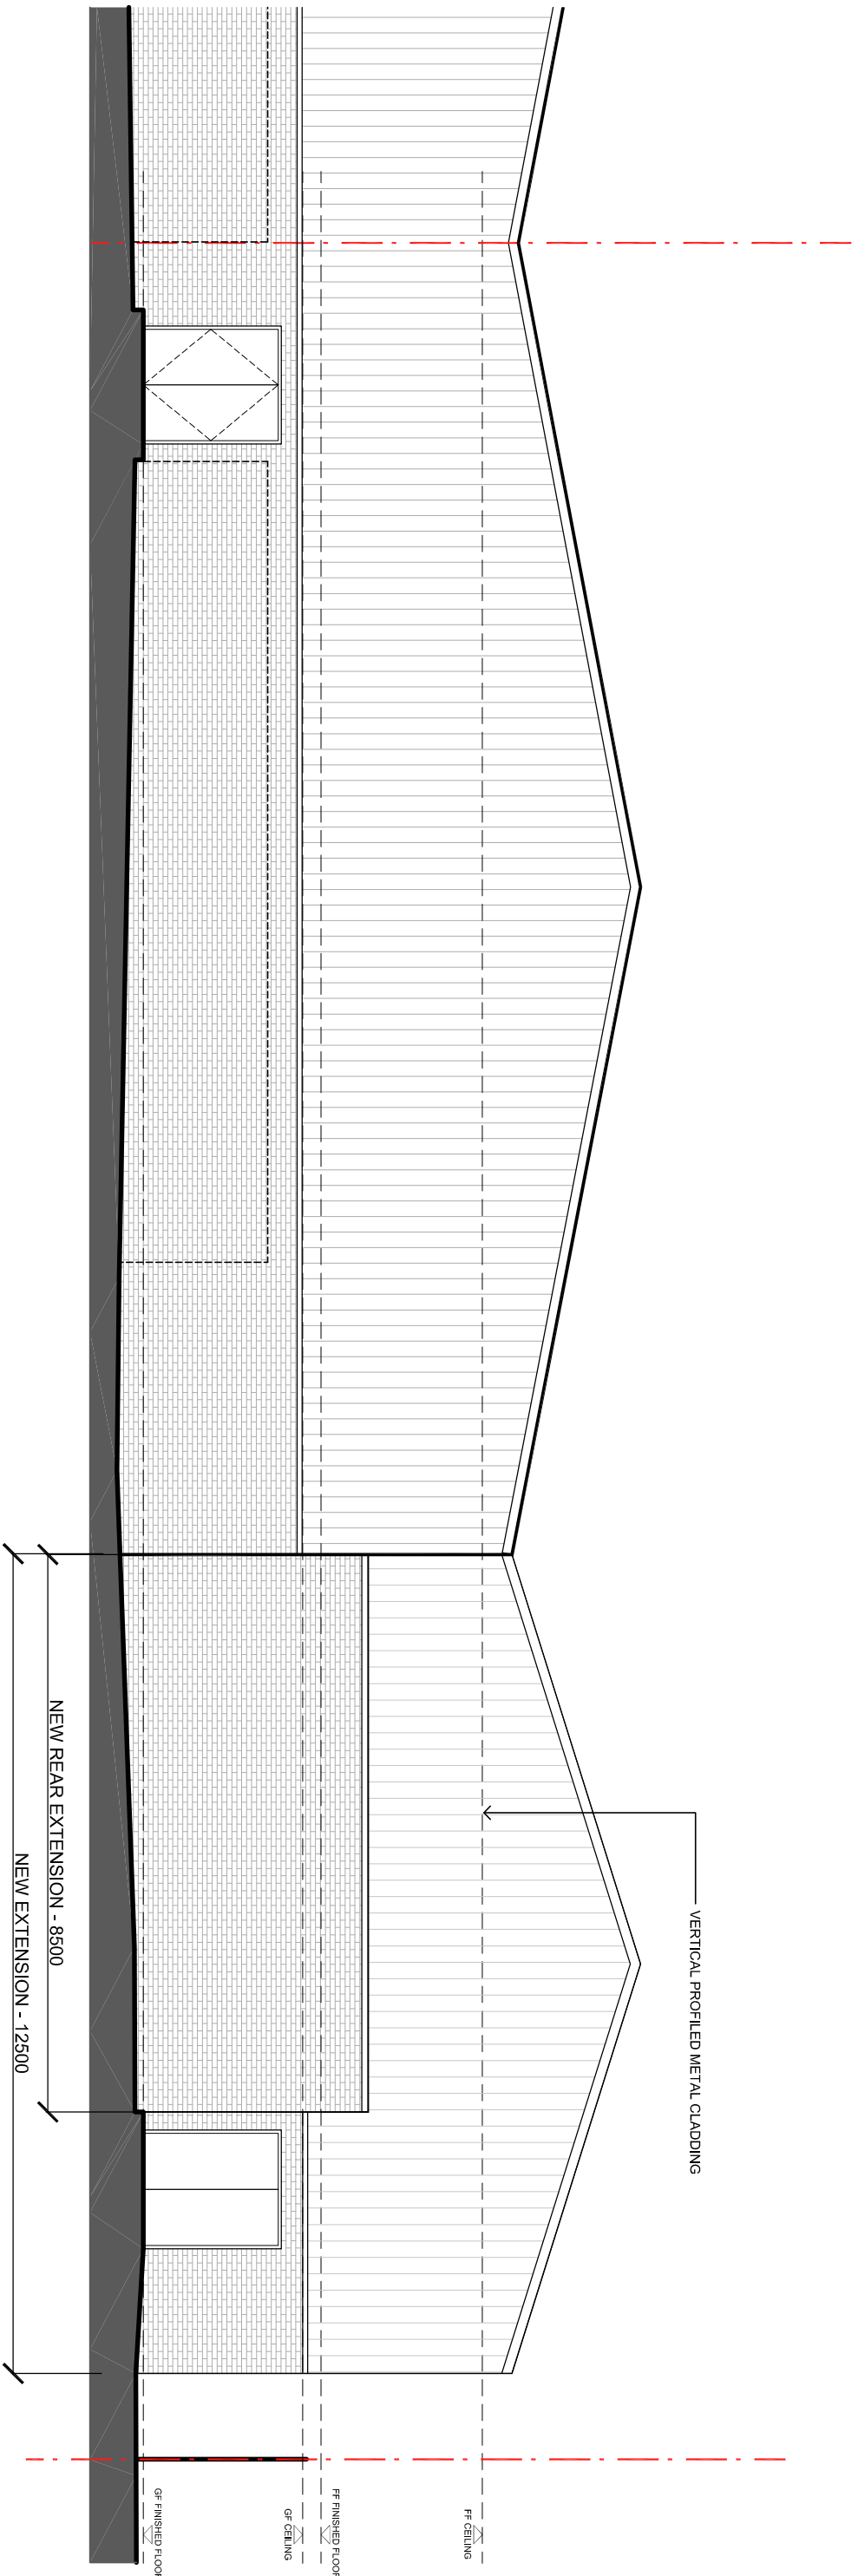


PROPOSED REAR (NORTH WEST) ELEVATION

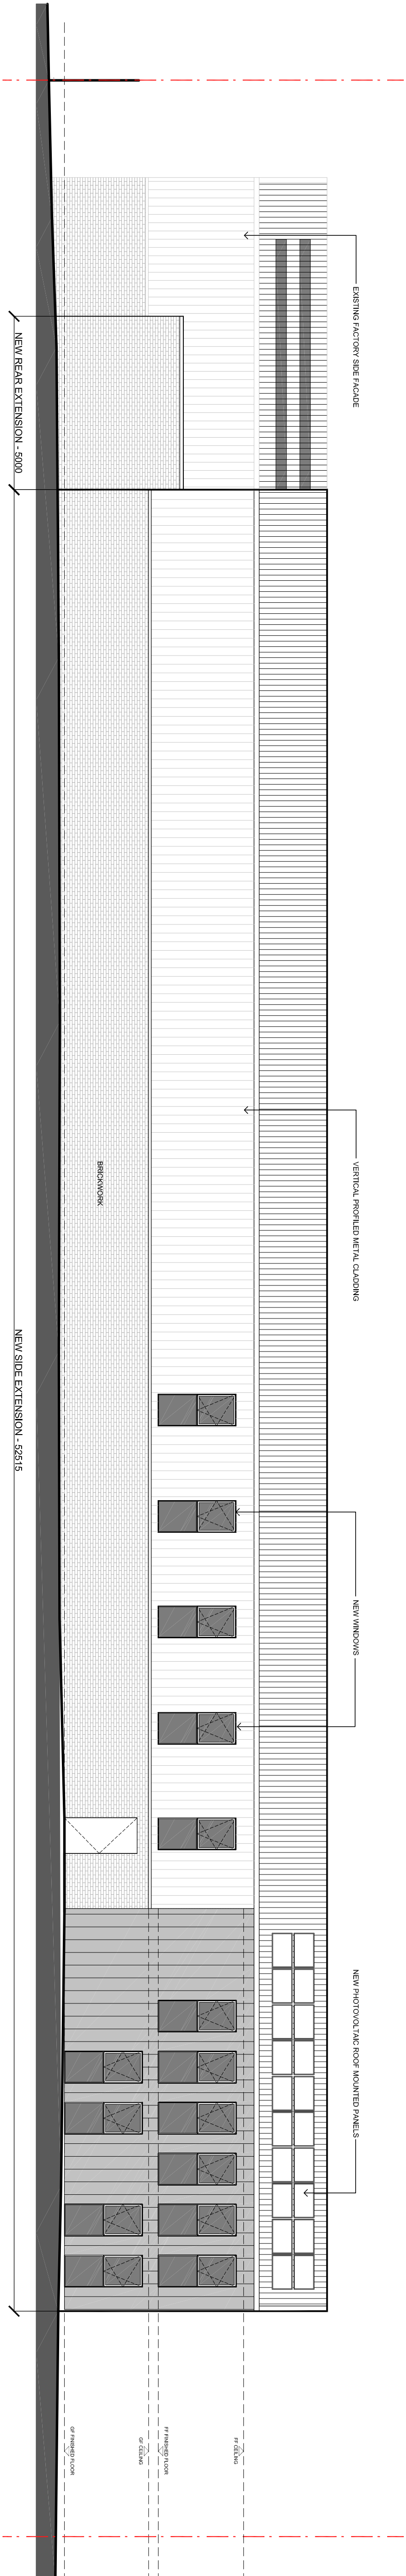

PROPOSED SIDE (SOUTH WEST) ELEVATION

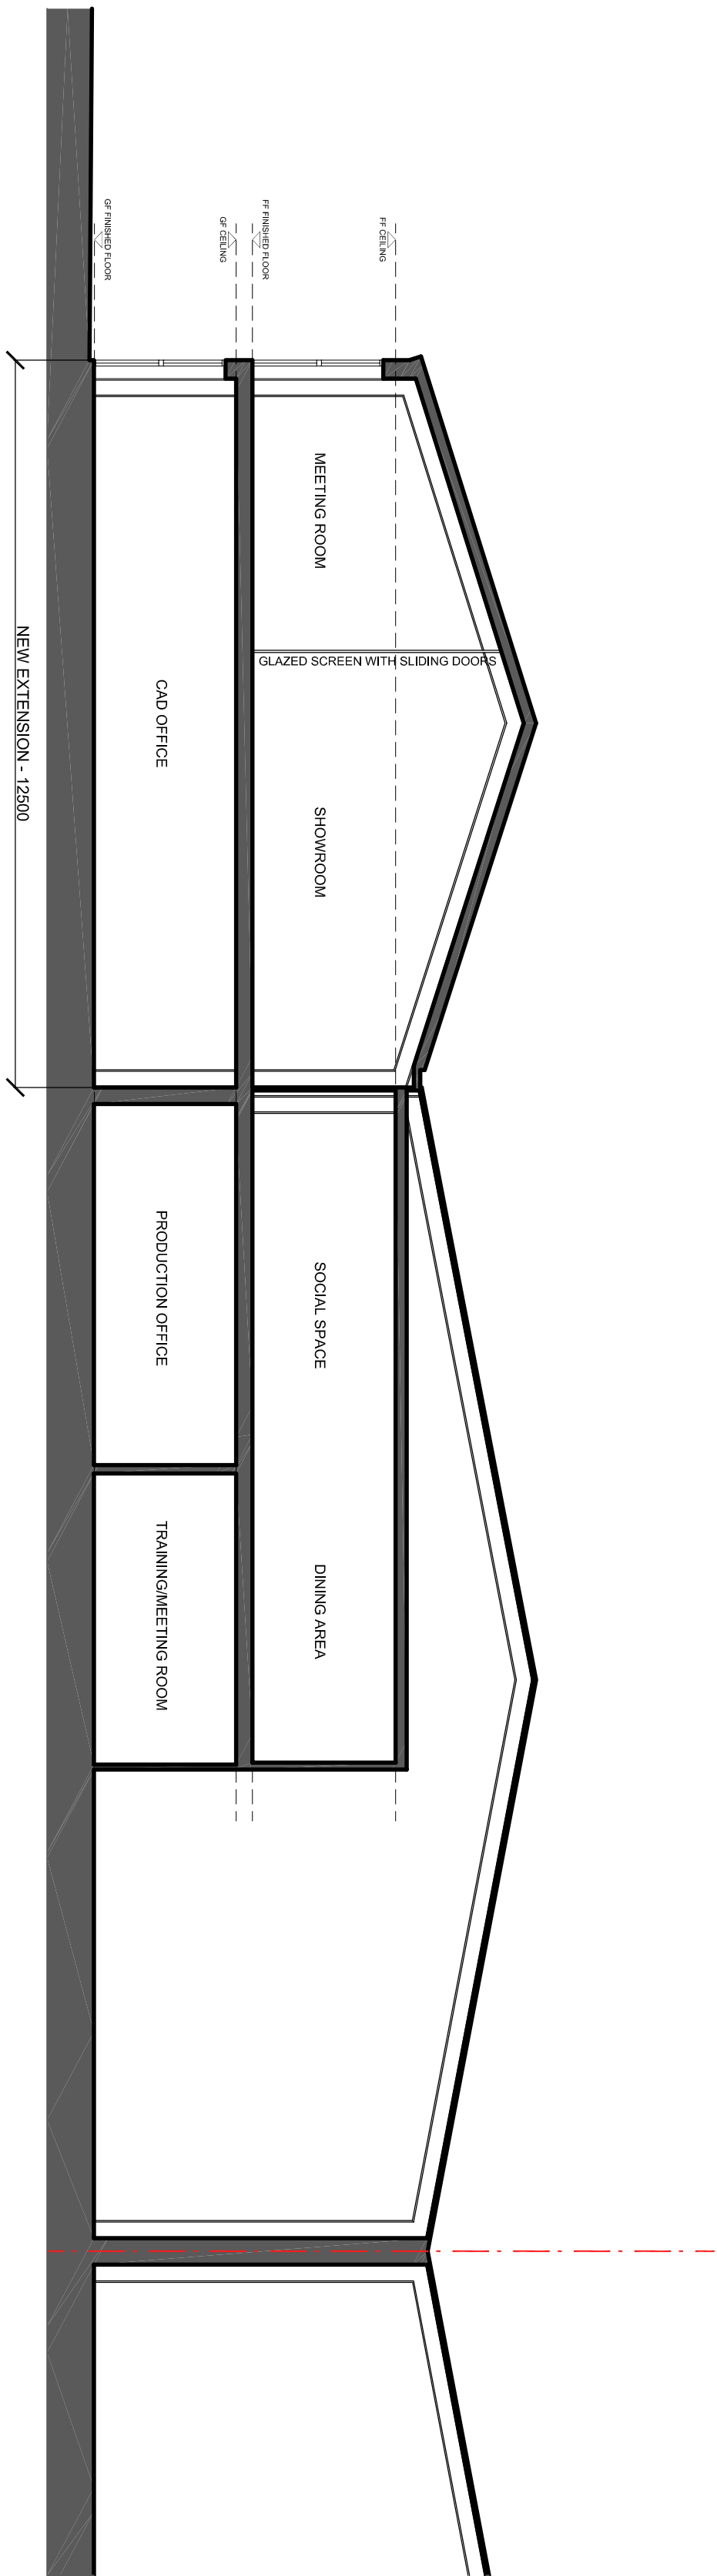

PROPOSED SECTION

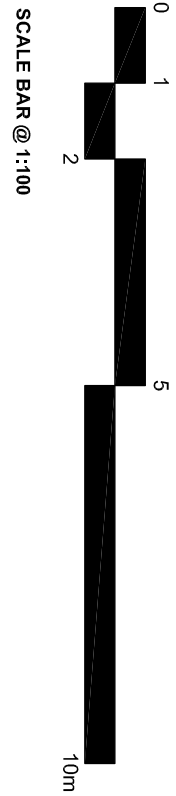

SCALE BAR @ 1:100

REVISIONS	
A	28.02.23
Windows to side elevation removed and larger part of side and rear elevations changed to vertical profiled metal cladding.	

PLANNING	
201 GREENWICH HIGH ROAD	T: 020 8858 8788
LOXODON	F: 020 8805 2410
SE10 0NS	bbr@bruntonbooyer.com
THE BRUNTON BOOYER PARTNERSHIP	
CHARTERED ARCHITECTS	

UNIT J1, NORTHFLEET INDUSTRIAL ESTATE, LOWER ROAD, DA11 9BL.
PROP ELEVATIONS & SECTION

scale	drawn	date
1:100@A1	4101	11.10.22

revision
1079A/22
A

© COPYRIGHT THE BRUNTON BOOBYER PARTNERSHIP, LTD. 2023