




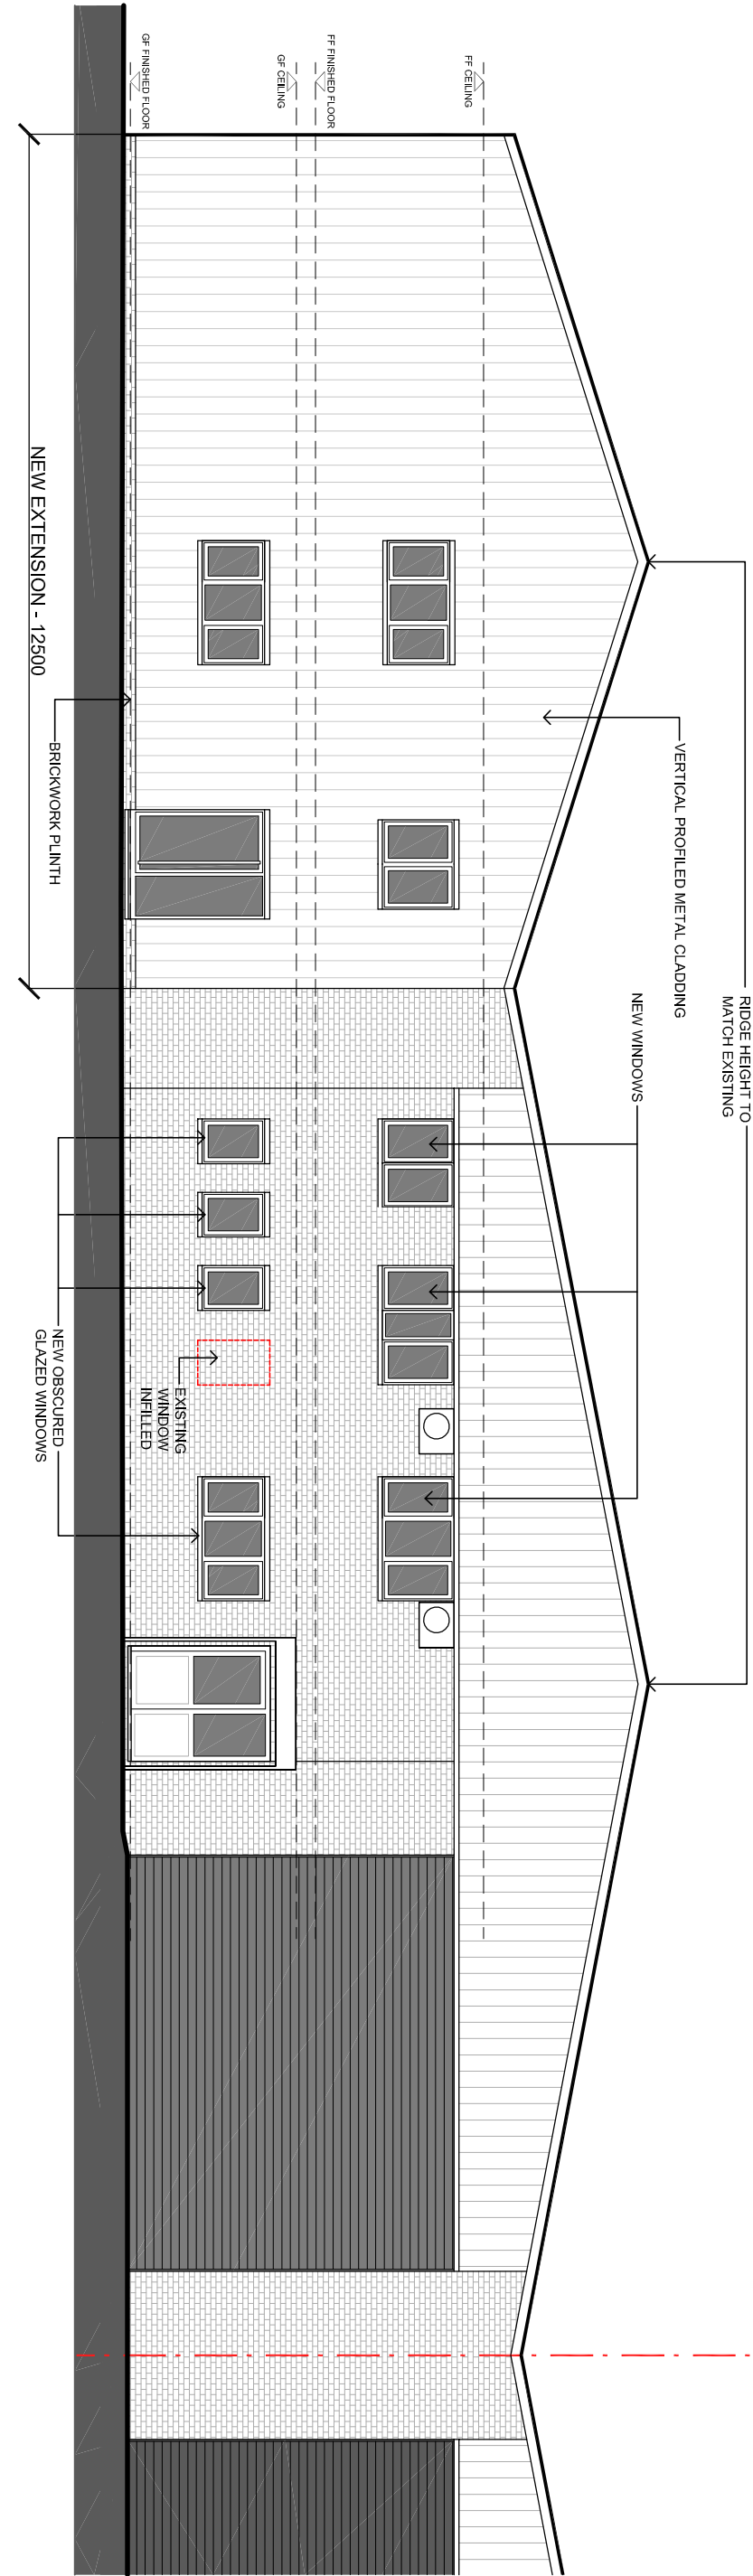


PROPOSED FRONT (SOUTH EAST) ELEVATION

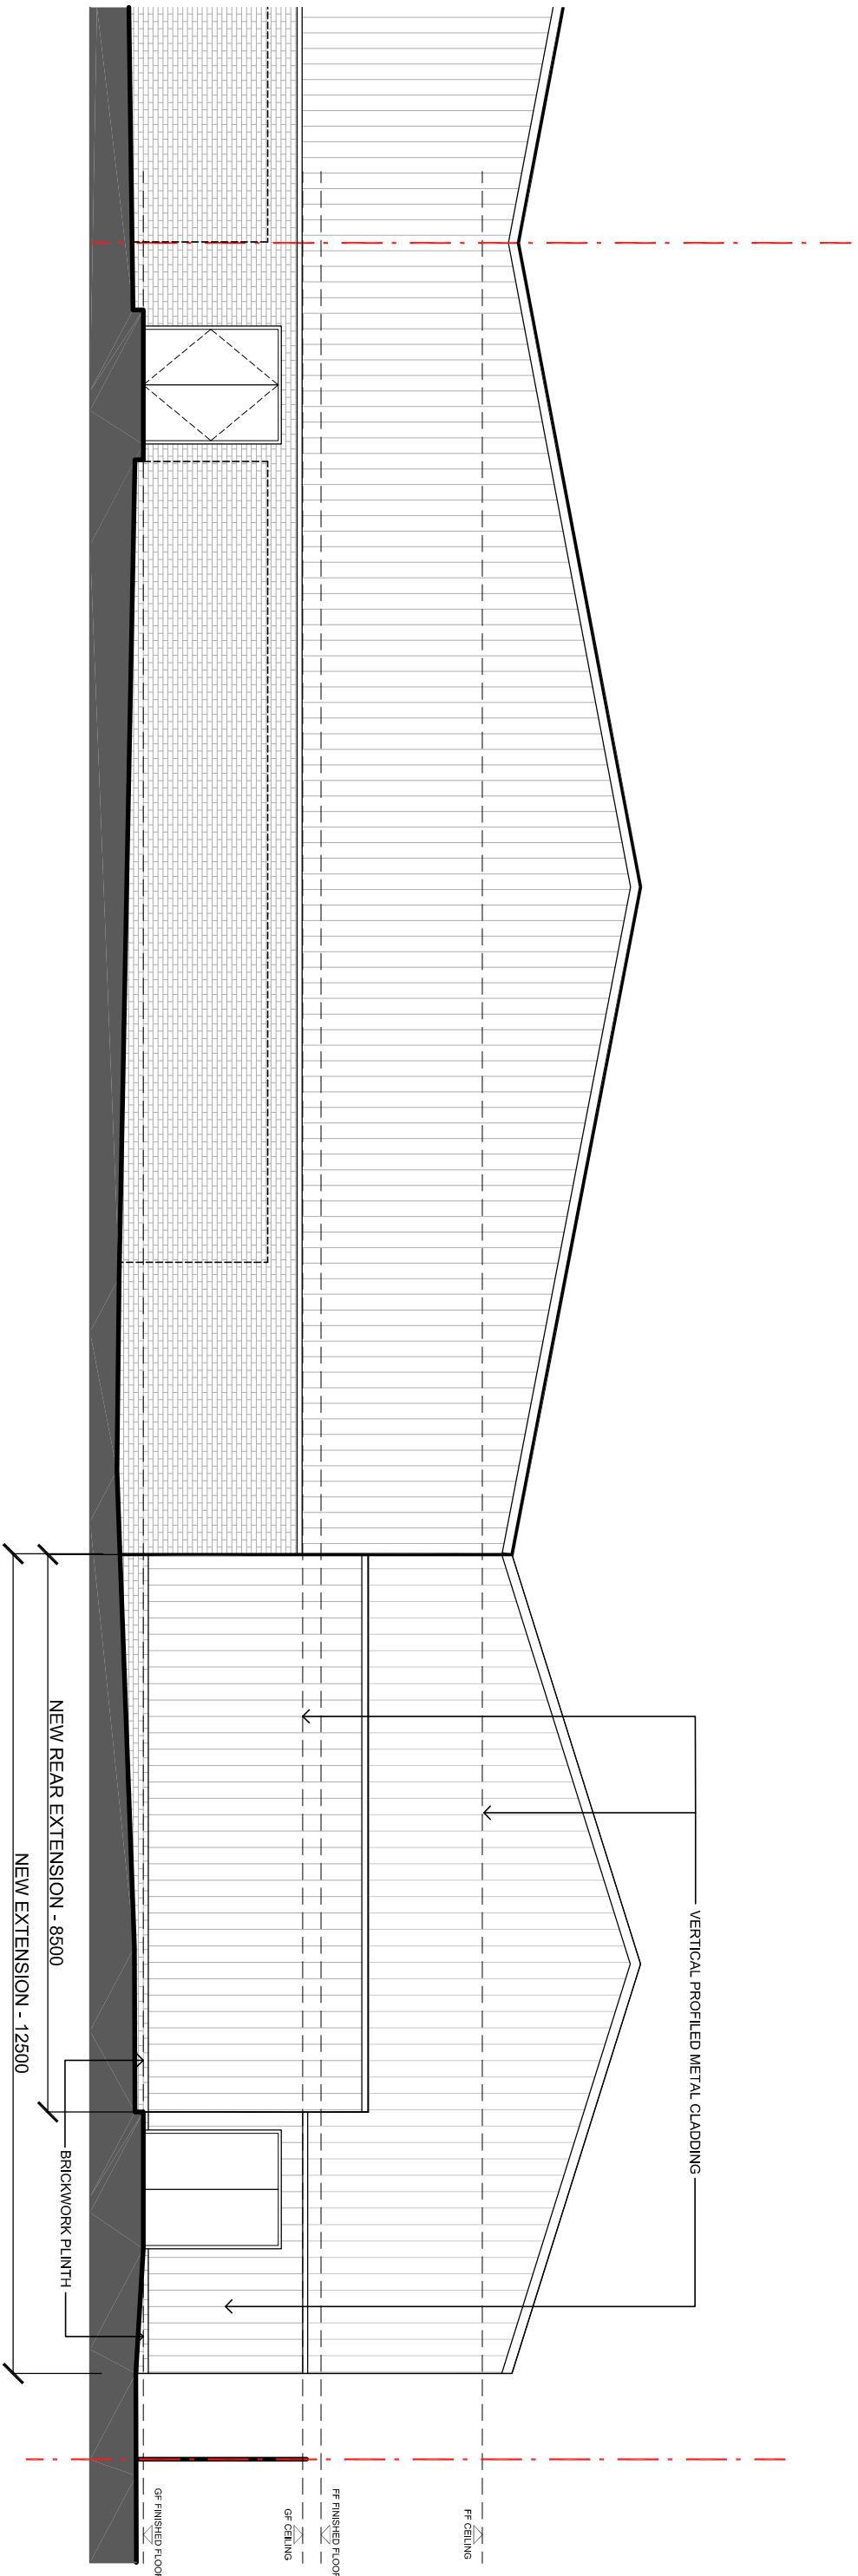


PROPOSED REAR (NORTH WEST) ELEVATION

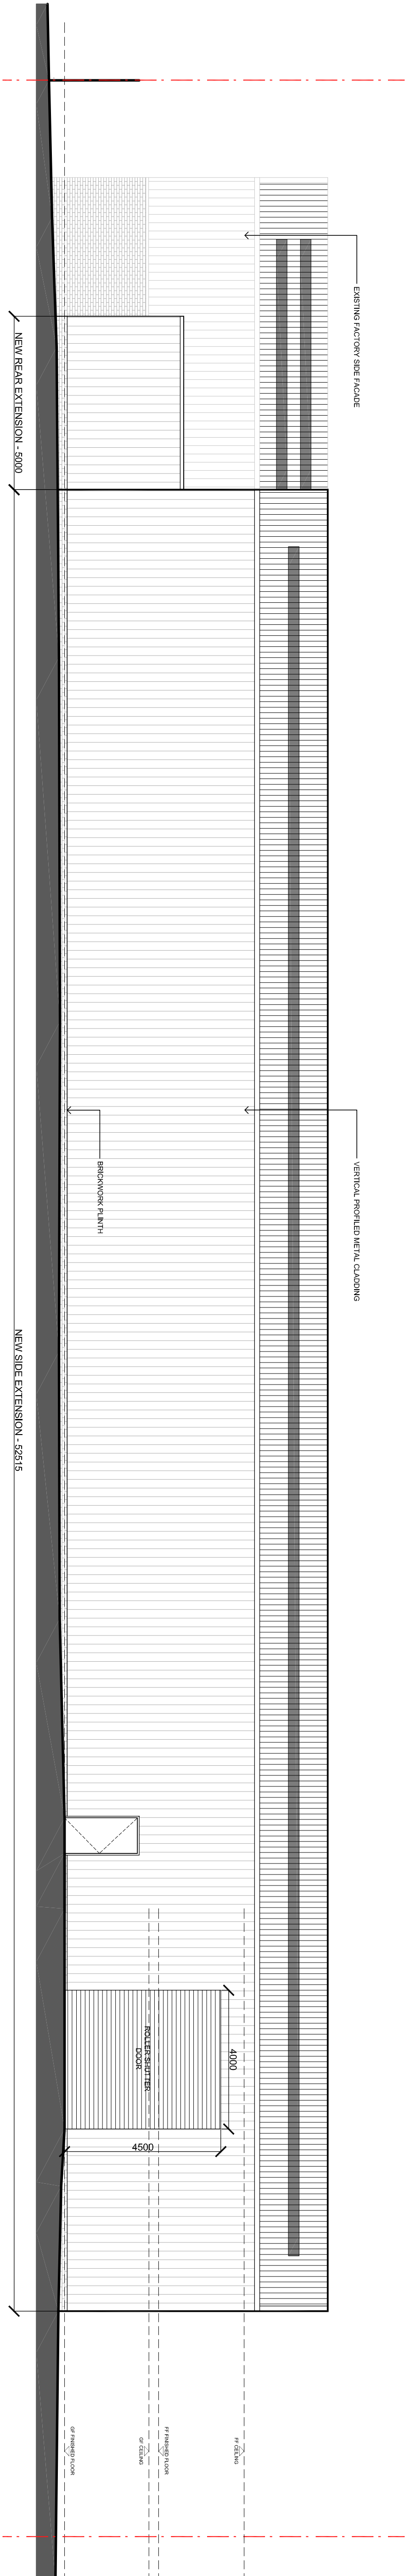

PROPOSED SIDE (SOUTH WEST) ELEVATION

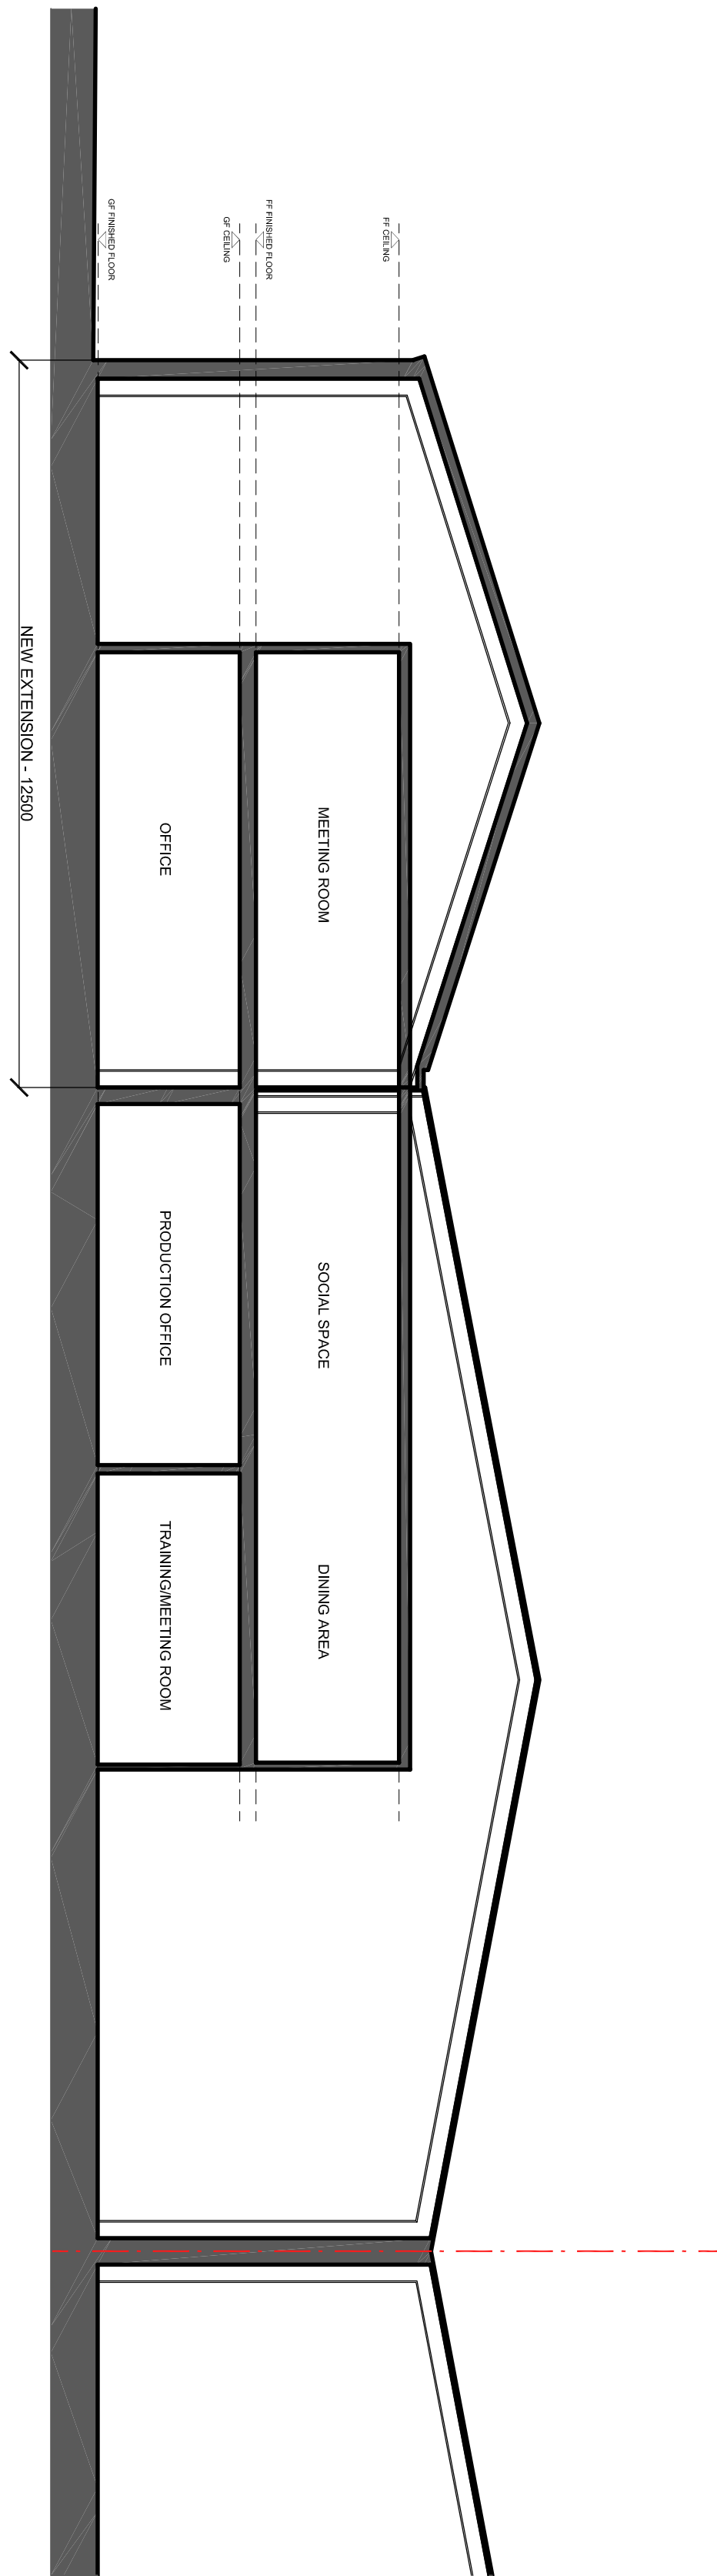

PROPOSED SECTION

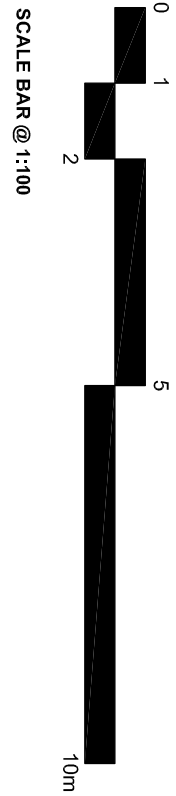

REVISIONS	
C	21.05.25 Roller shutter door moved from front to side elevation
B	15.05.25 Windows to side elevation removed and elevations shutter added to front elevation.
A	28.02.23 Windows to side elevation removed and larger part of side and rear elevations changed to vertical profiled metal cladding.

THE BRUNTON BOOYER PARTNERSHIP
CHARTERED ARCHITECTS

UNIT J1, NORTHFLEET INDUSTRIAL ESTATE, LOWER ROAD, DA11 9BL.
PROP ELEVATIONS & SECTION

scale	drawn	date
1:100@A1	4101	11.10.22

revision
1079A/22 C