




Existing Front (North) Elevation
Scale 1:100

Black PVCu framed windows and composite doors with stone surrounds to all Elevations

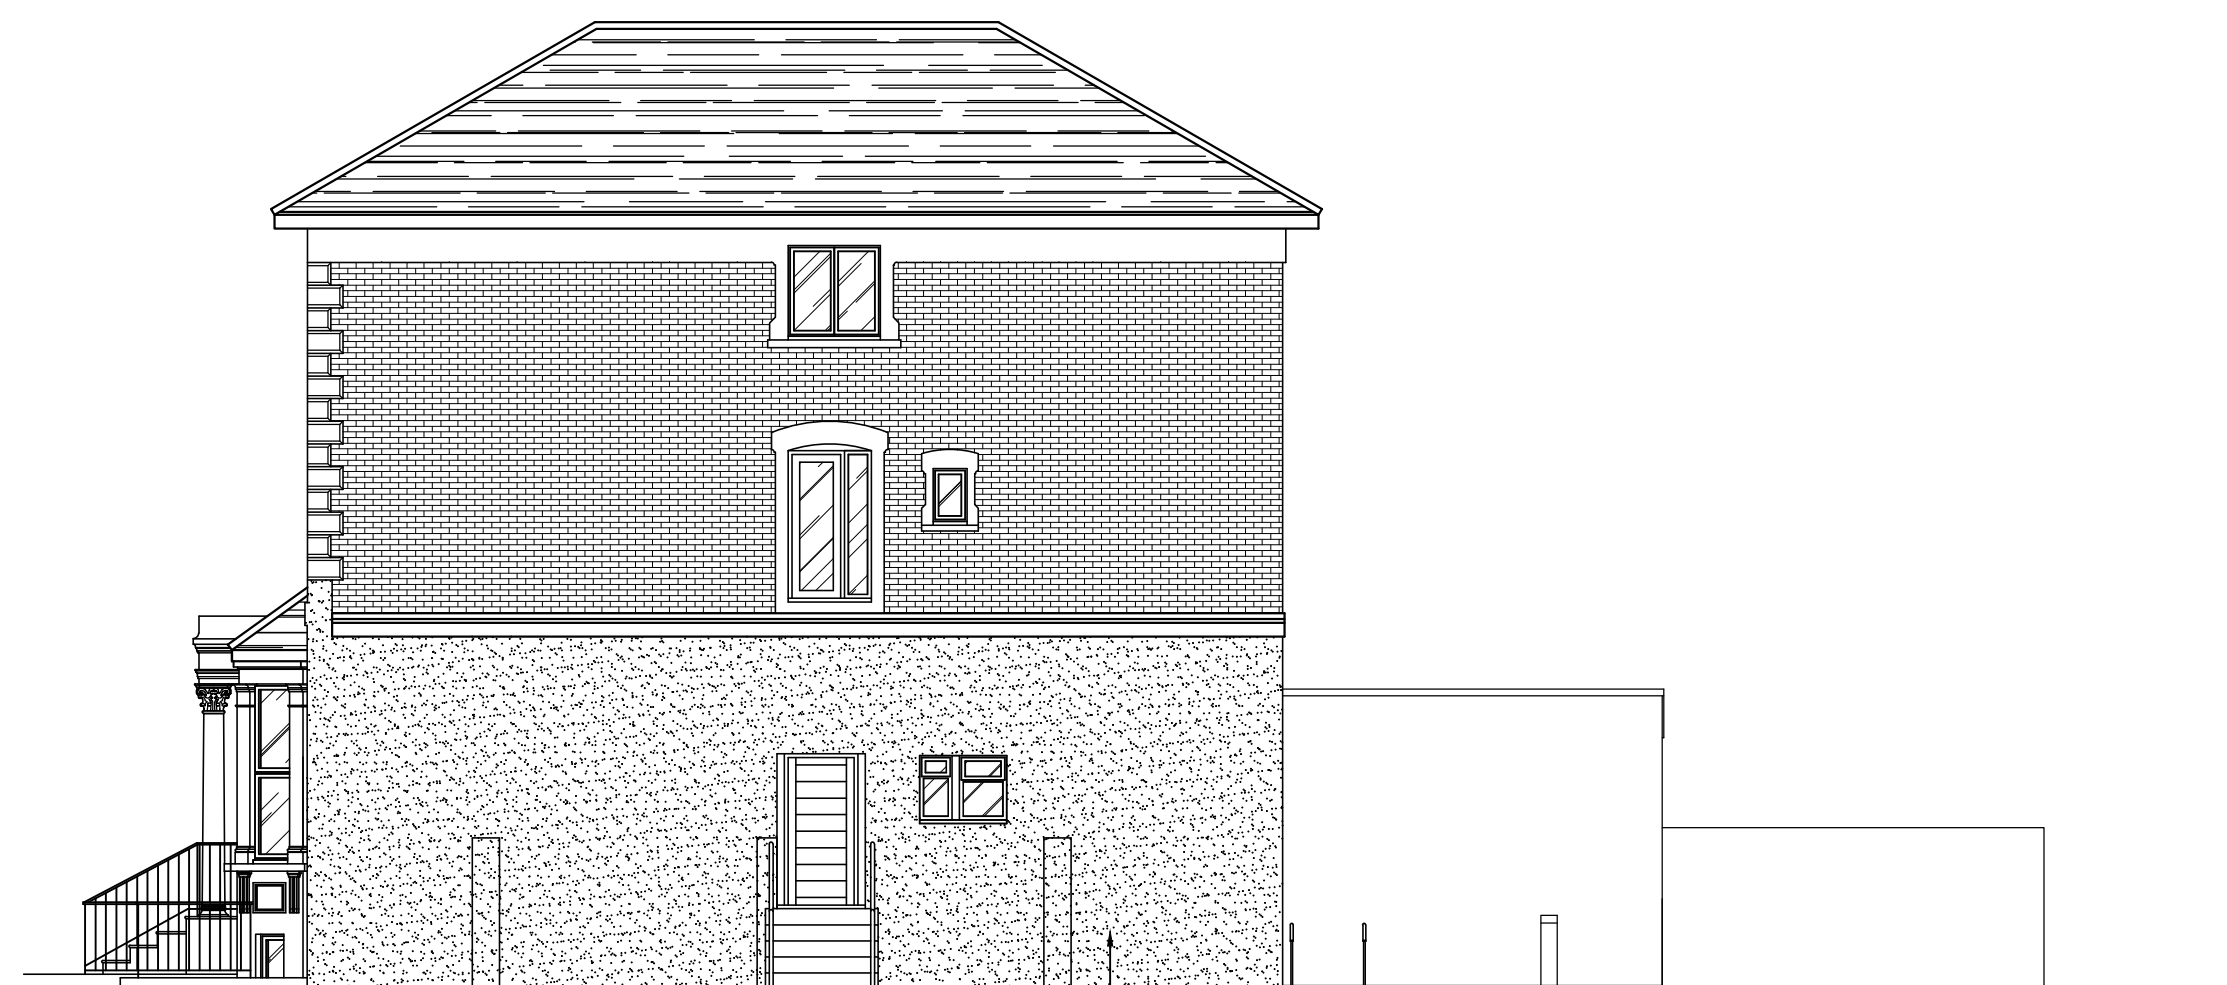


Existing Side (West) Elevation
Scale 1:100

Black PVCu framed windows and composite doors with stone surrounds to all Elevations




Existing Rear (South) Elevation
Scale 1:100

Black PVCu framed windows and composite doors with stone surrounds to all Elevations

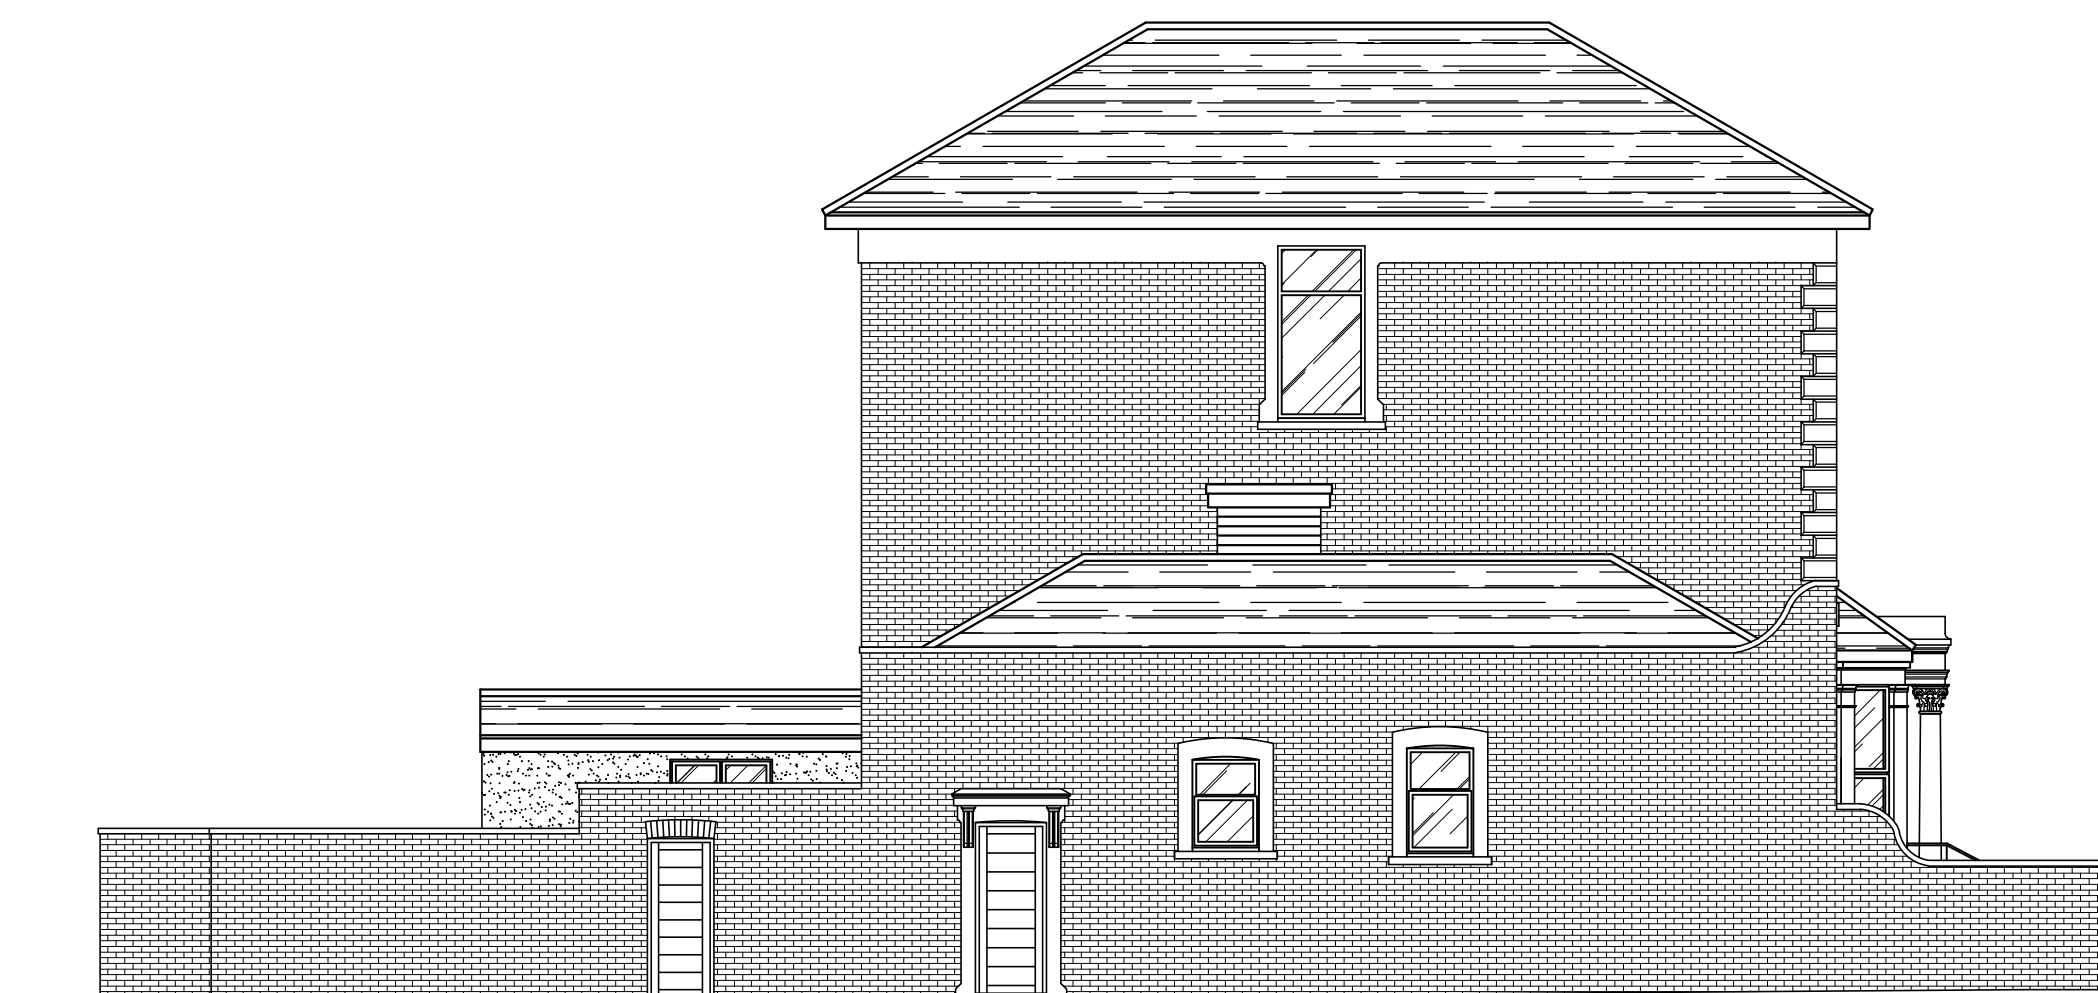


Existing Side (East) Elevation
Scale 1:100

Black PVCu framed windows and composite doors with stone surrounds to all Elevations

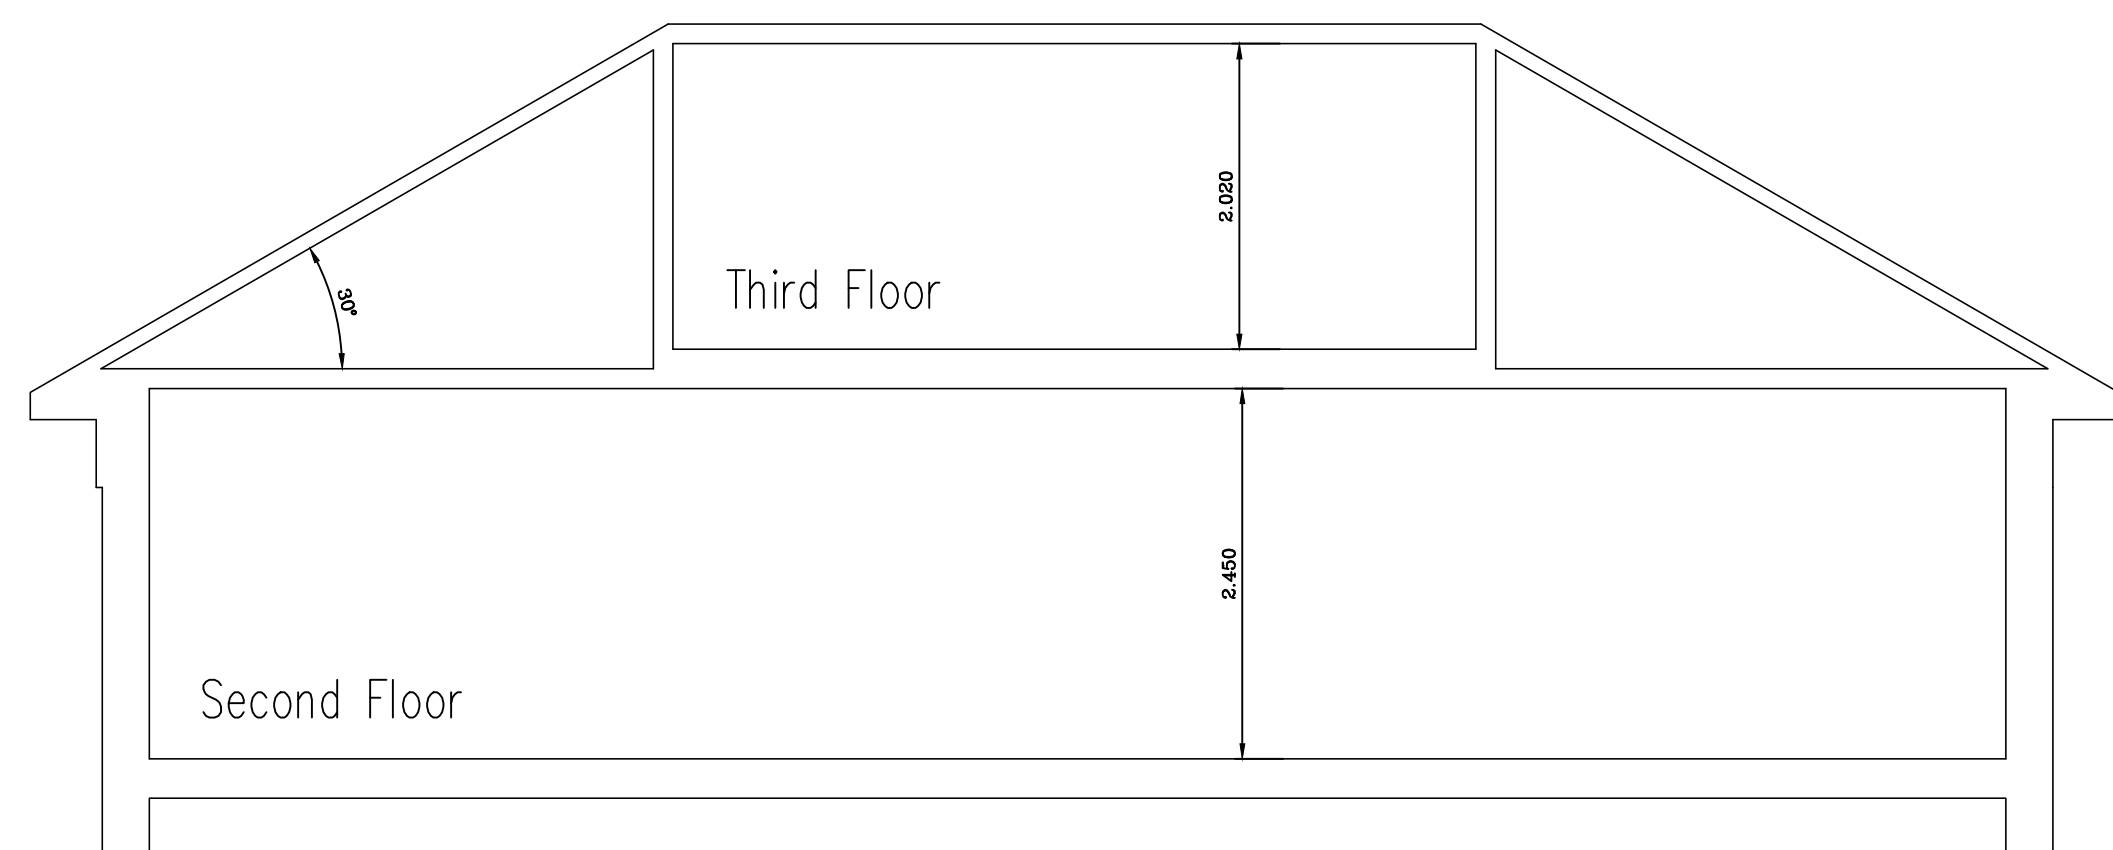

Existing Draft Section (front to back) – 1:50

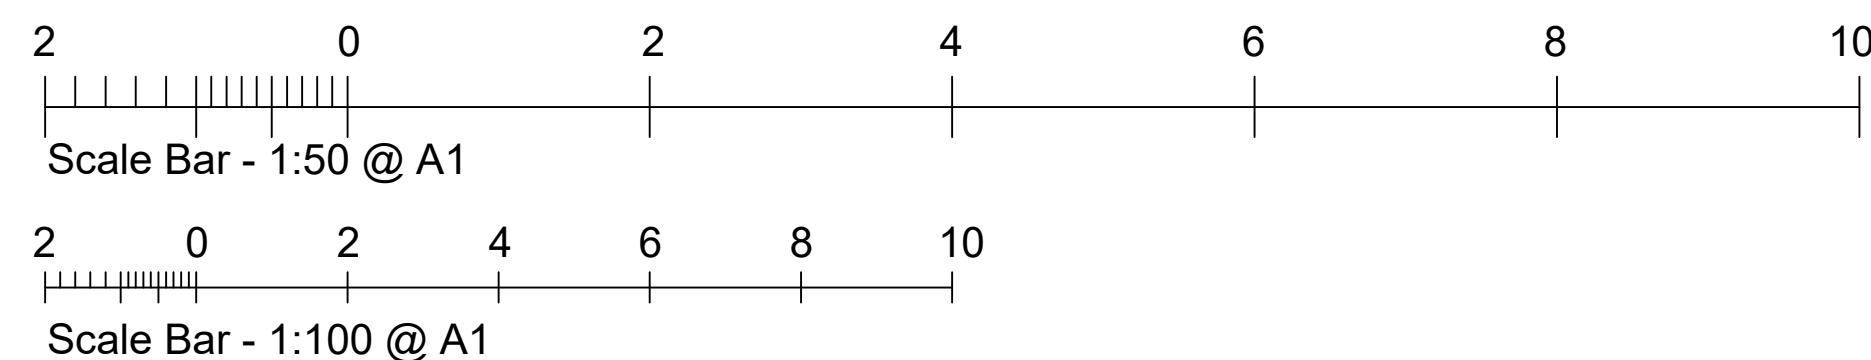

PROJECT: 34 Overcliffe, Gravesend, Kent. DA11 0EN	
TITLE: Existing Elevations and Draft Section	
SCALE: 1:50/100 @ A1	DATE: Apr 2026
Drawing No. 1597-02	REV. -

Copyright of this drawing shall remain the property of Breley Design Limited. It may not be used in whole or part by any other parties for any other purpose without prior consent. All dimensions to be checked on site and any discrepancies reported to Breley Design Limited before work commences.



Breley Design Ltd, Harrier House
Aviation Way, Southend on Sea
Essex SS2 6UN, England.
Telephone: +44 (0)1702 541300
Facsimile: +44 (0)1702 543123
Email: info@breleydesign.com