REV:- DATE

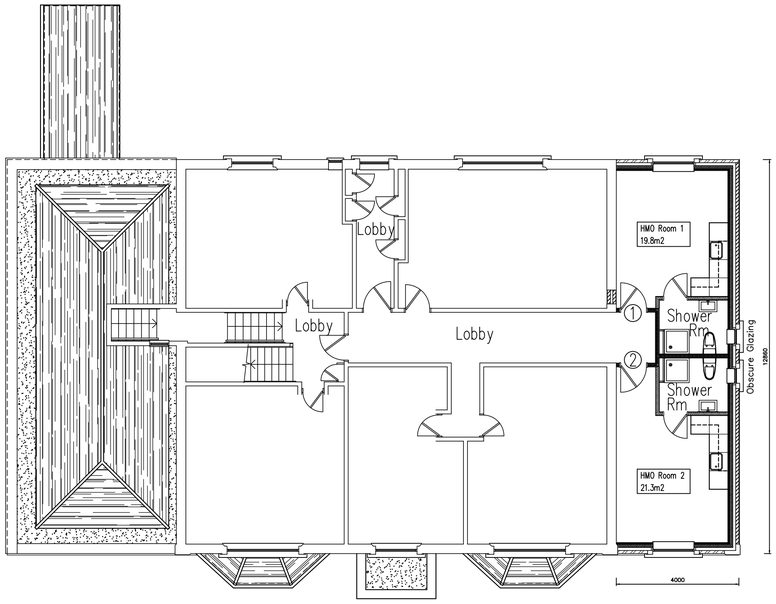

Proposed First Floor Plan – 1:100

Denotes existing structure
to be demolished

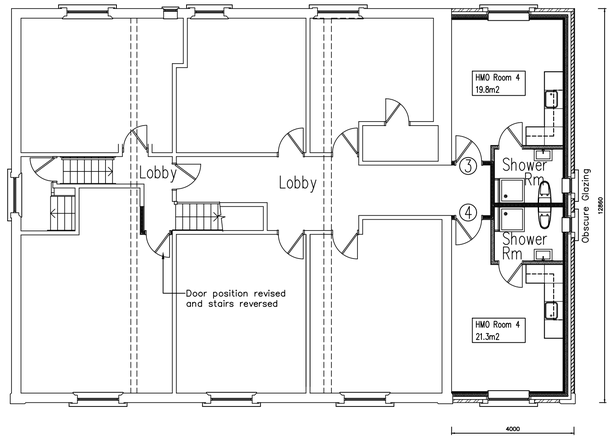

Proposed Second Floor Plan – 1:100

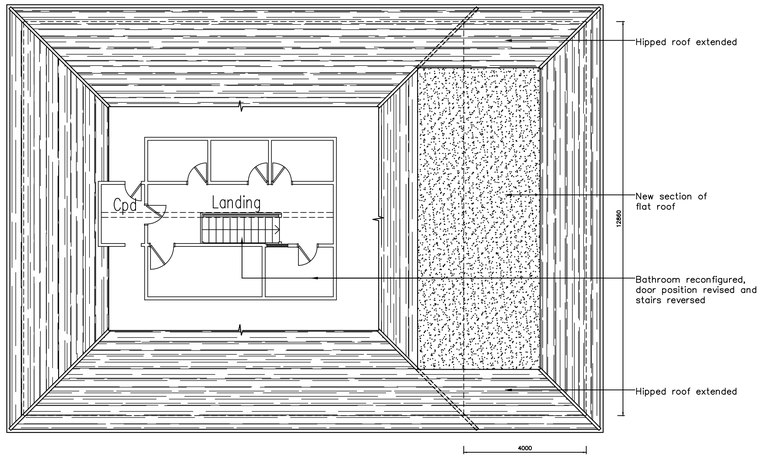

Proposed Third Floor Plan – 1:100

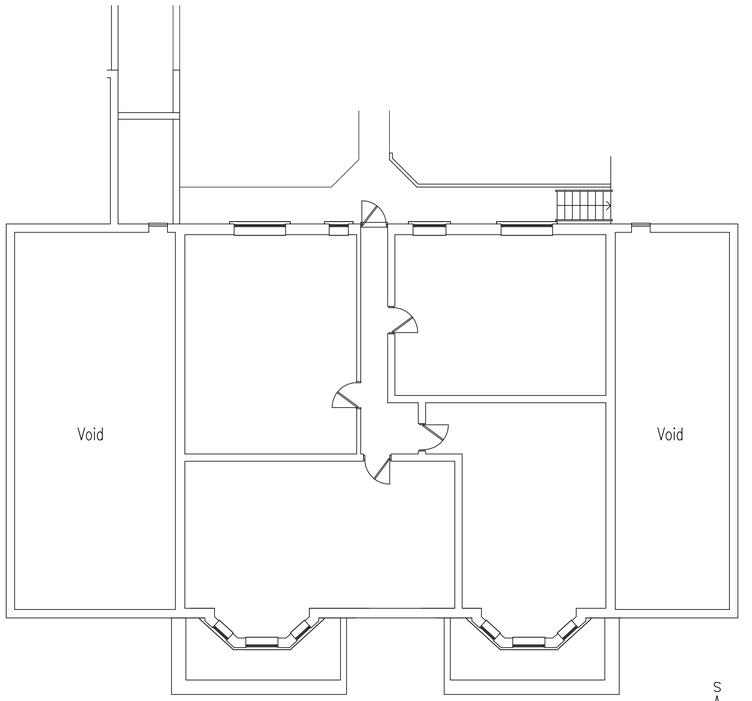

Existing Lower Ground Floor Plan – 1:100

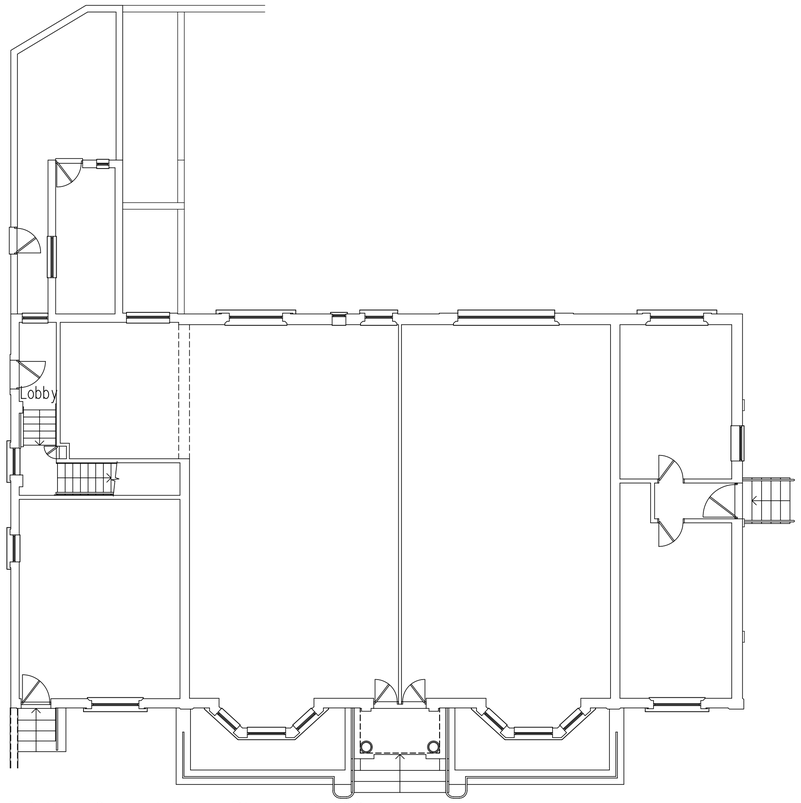

Existing Ground Floor Plan – 1:100

S
E W
N

2 0 2 4 6 8 10

Scale Bar - 1:100 @ A1

PROJECT:
34 Overcliffe,
Gravesend, Kent. DA11 0EN

TITLE:
Proposed Floor Plans
Option 1

SCALE: 1:100 @ A1

DATE: Apr 2026

Drawing No. 1597-1-01

REV. -

BRELEY
DESIGN LTD
Breley Design Ltd, Harrier House
Aviation Way, Southend on Sea
Essex SS2 6UN, England.
Telephone: +44 (0)1702 541300
Facsimile: +44 (0)1702 543123
Email: info@breleydesign.com

Copyright of this drawing shall remain the property of Breley Design Limited. It may not
be used in whole or part by any other parties for any other purpose without prior consent.
All dimensions to be checked on site and any discrepencies reported to Breley Design Limited before work commences.