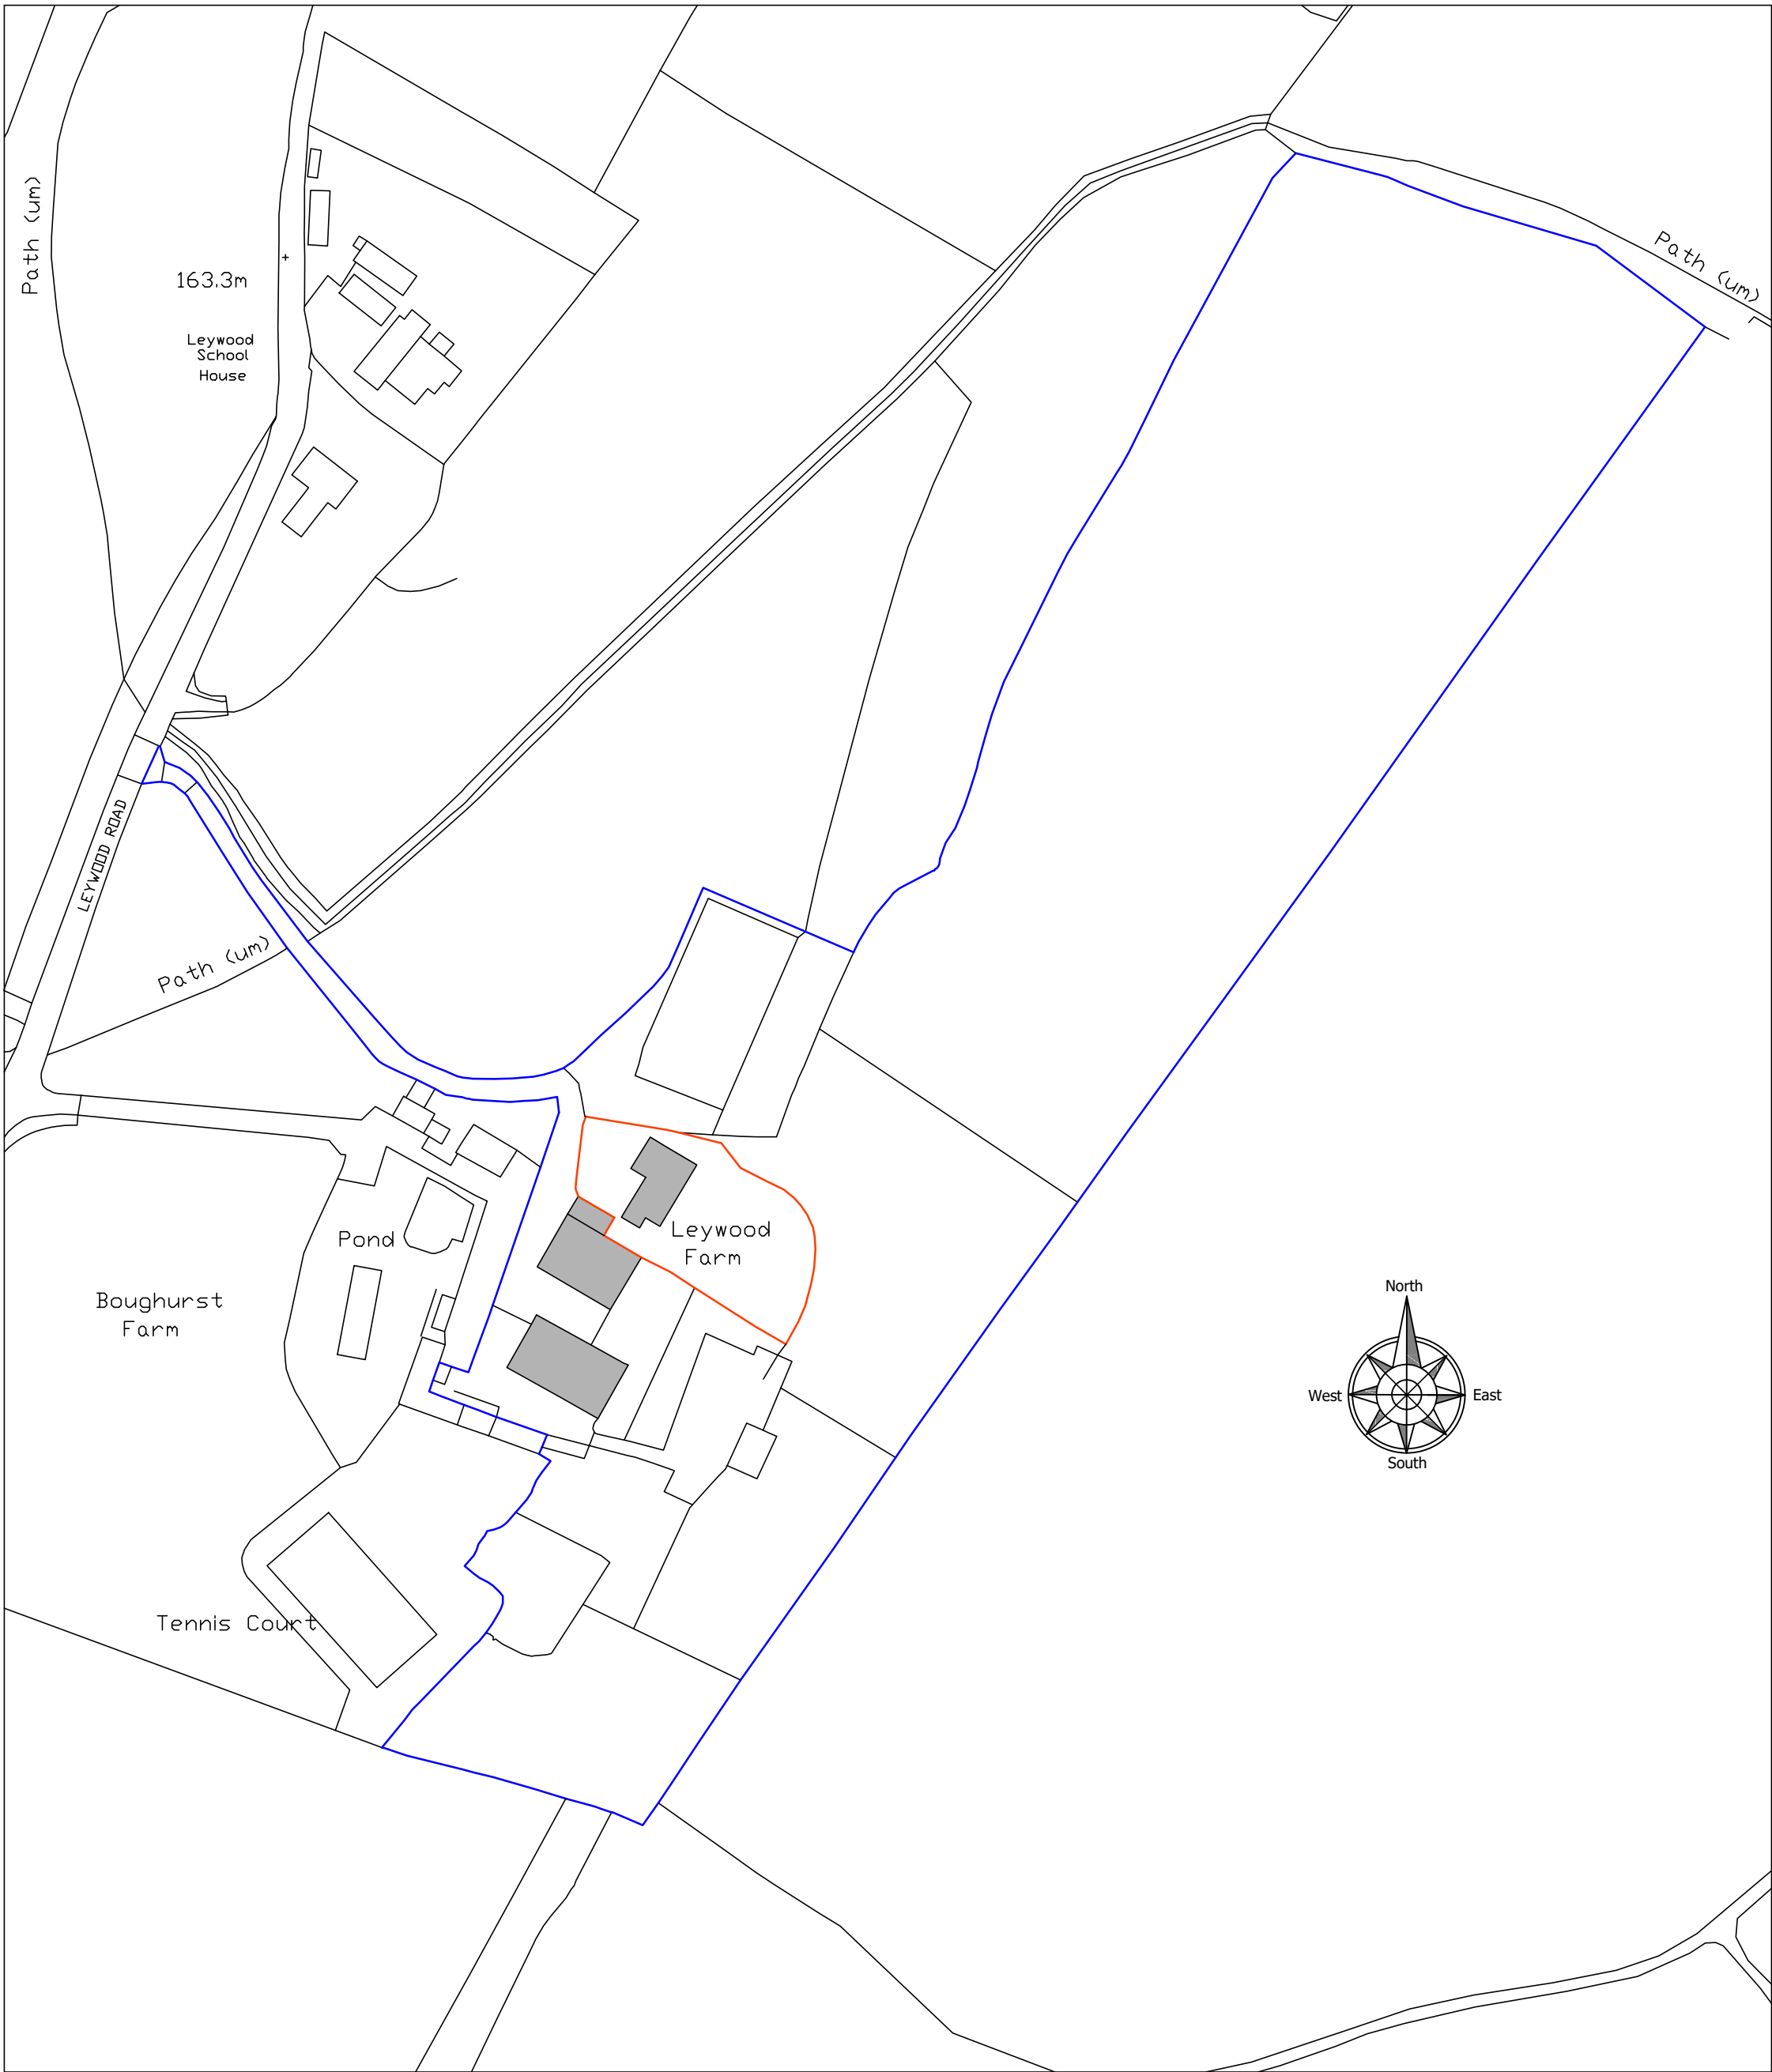


SCALE BAR @ 1:1250

19/01/24	A	Residential curtilage identified
Date	No	Revision
Penfold Project Services Epmarket, Wrotham Road, Meopham, Kent, DA13 0JH Telephone: 01474 816690 e-mail: apenfold448@btinternet.com		
Job Title:	LEYWOOD FARM LEYWOOD ROAD MEOPHAM KENT DA13 0UD	
Dwg Title:	SITE LOCATION PLAN	
Scale:	1:1250 @ A2	
Dwg No.:	03A	
Date:	November 2023	