





A PROPOSED ELEVATION A

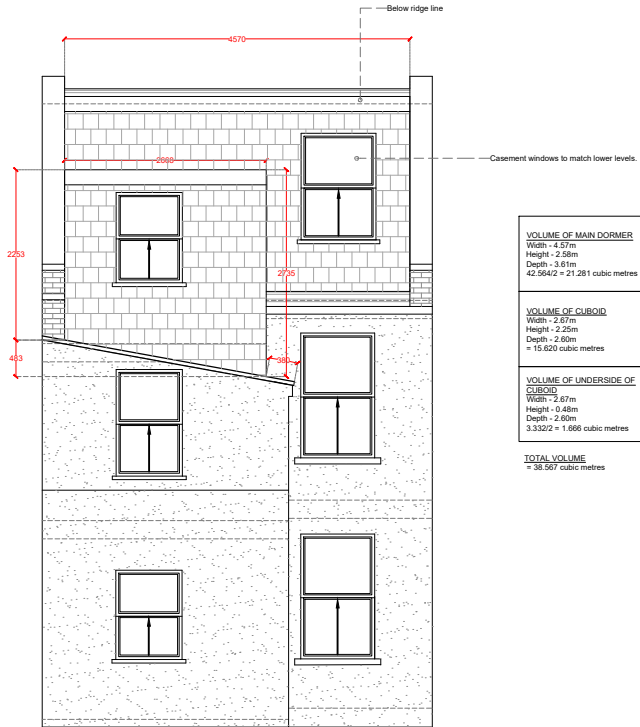


B PROPOSED ELEVATION B

VOLUME OF MAIN DORMER
Width = 4.57m
Height = 2.58m
Depth = 3.61m
$42.5842 = 21.281$ cubic metres
VOLUME OF CUBOID
Width = 2.67m
Height = 2.25m
Depth = 2.60m
$= 15.620$ cubic metres
VOLUME OF UNDERSIDE OF CUBOID
Width = 2.67m
Height = 0.48m
Depth = 2.60m
$3.3322 = 1.666$ cubic metres
TOTAL VOLUME
$= 38.567$ cubic metres

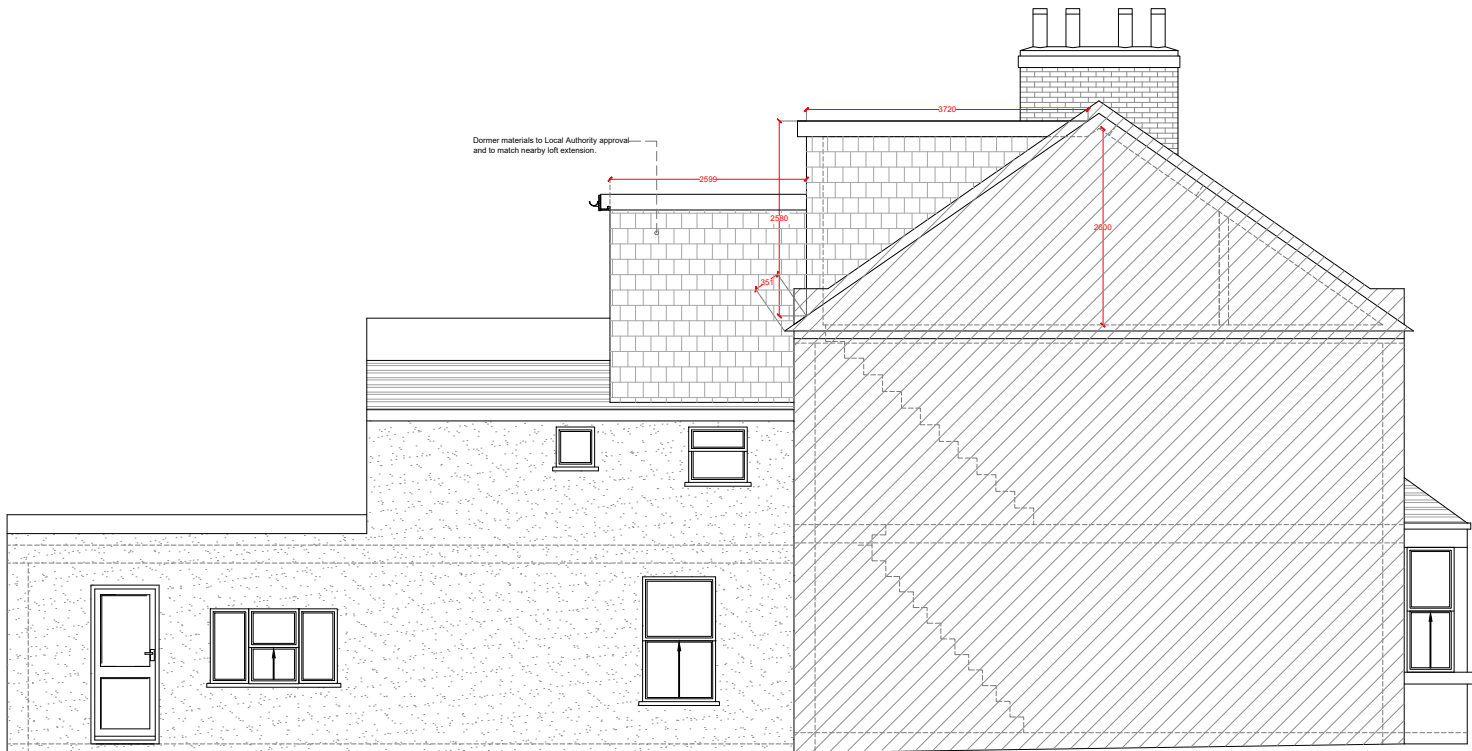

C PROPOSED ELEVATION C

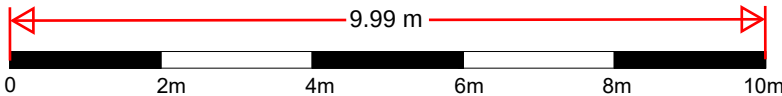

Notes:

GENERAL NOTES: This drawing is for information purposes only, intended to the individual or entity to whom it is addressed. Distribution or copying of this drawings is strictly prohibited.

1. All dimension are in millimeters. All dimensions and levels to be checked on site, The Architect to be notified of any discrepancies.
2. Drawings should be printed at 1:1 page size A3. To scale from the drawing use the scale bar provided.
3. All works if applicable, must comply with current Building and Water Regulations.
4. The contractor has ensured, during demolition work, no distress or movement to walls, floors and roof to the subject and adjoining building.
5. All structural concrete to be grade C35 UNO
6. All Structural steel to be grade S275 UNO.
7. All Steel to be covered with 2 layers of 12.5mm plasterboard to achieve 30 min fire resistance.
8. All supporting walls and structural works to be read in conjunction with structural engineer's details. structural steelwork (where used) to meet current building regulations. .

C		-	-
B	INITIAL DRAWINGS	-	-
A		AF	-

REV:	DESCRIPTION:	BY:	DATE:
STATUS:	DRAFT		



AA DRAFTING SOLUTIONS LTD
Web: www.aadrafting.co.uk
Email: info@aadrafting.co.uk
Tel: 0208 068 6981

CLIENT:	Tobi Ololade 4 Russell Road LONDON DA12 2RT
ARCHITECT:	AA DRAFTING SOLUTIONS 3-7 Sunnyside Road London SW16 2UG

SITE:	4 Russell Road DA12 2RT
-------	----------------------------

TITLE:	PROPOSED ELEVATIONS
--------	---------------------

SCALE AT A3: 1:100	DATE: 01/11/23	DRAWN: IV	CHECKED: AM
PROJECT NO: 1097	DRAWING NO: A3/04	REVISION: B	