


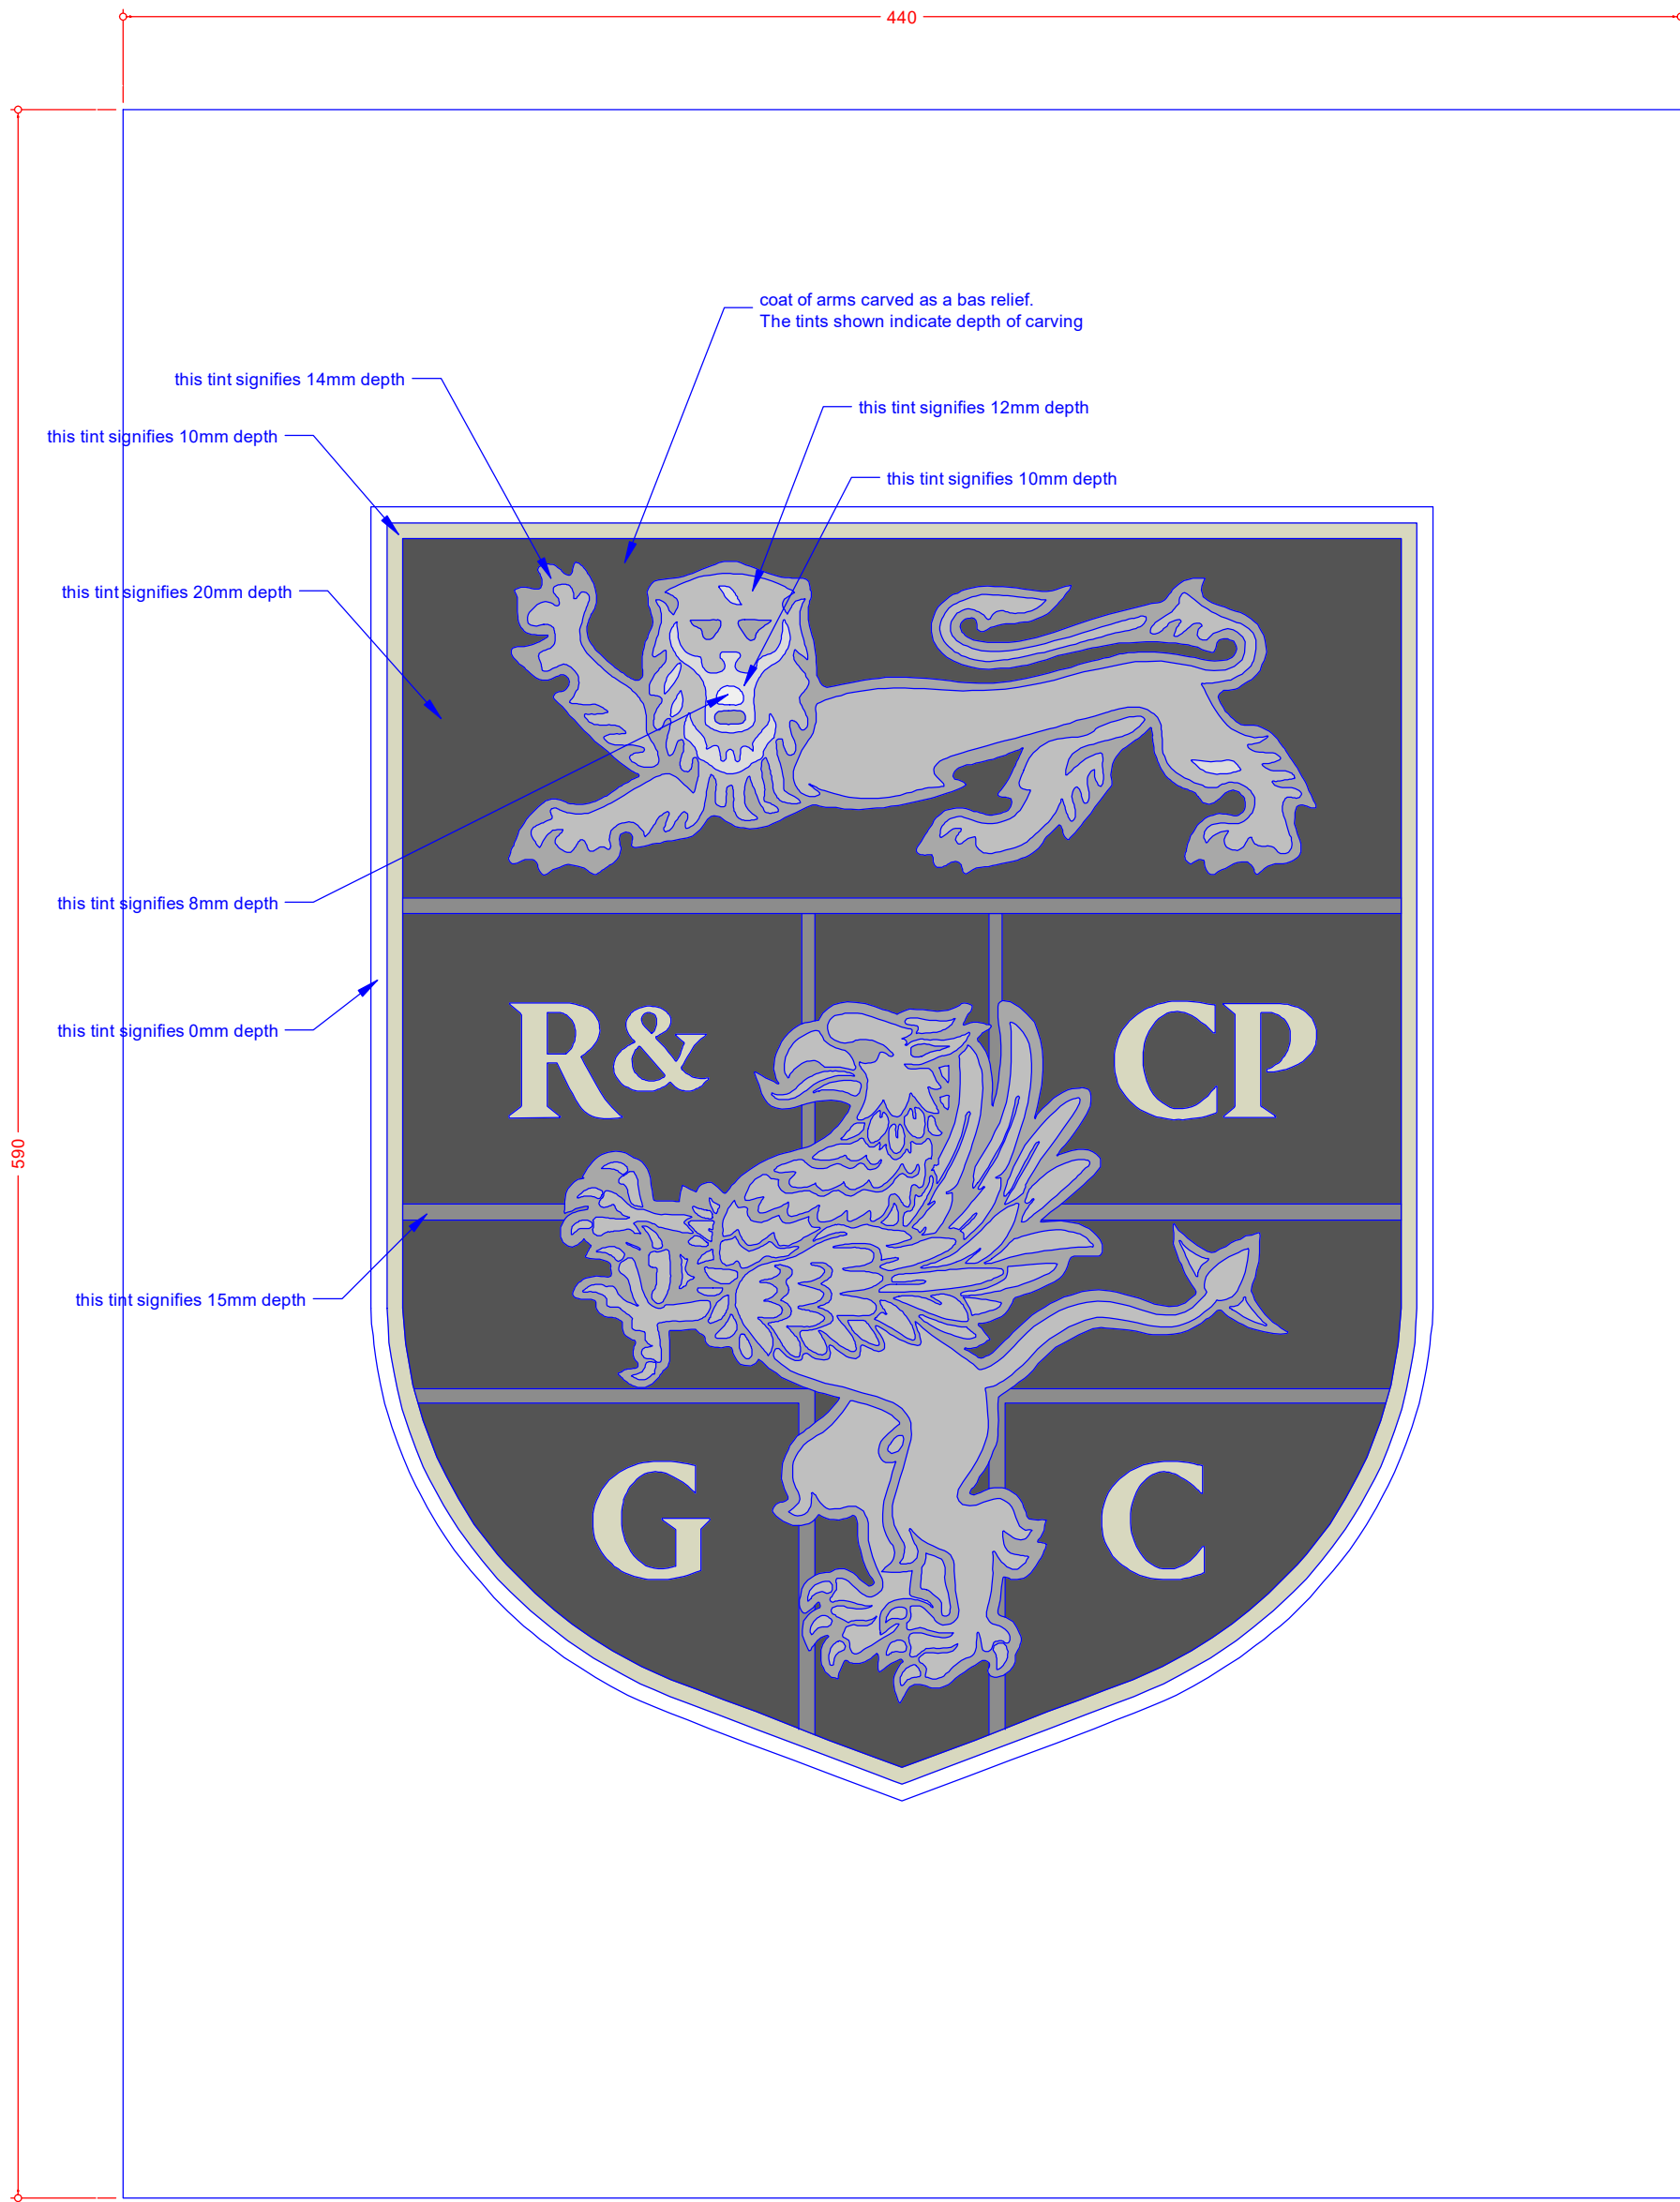

Coat Of Arms Plaque

Plaques carved from a fine grained limestone 100mm thick and inset into gate posts



Golf Club Plaque

SCHEME / SHEET			
New Gates, Rochester & Cobham Park Golf Club Stone Gate Post Plaque Elevations			
SCALE	DATE	DRAWING NUMBER	JEREMY S. ISHERWOOD B. Sc. (hons), B. Arch. (Wales), R.I.B.A. Chartered Architect 34 Chalky Bank, Gravesend, Kent, DA11 7NY Telephone / Fax: 01474-533793
1:2	March 2025	560/WD05	
	This drawing remains the property of the Architect and may not be reproduced in whole or part without his written permission.		