


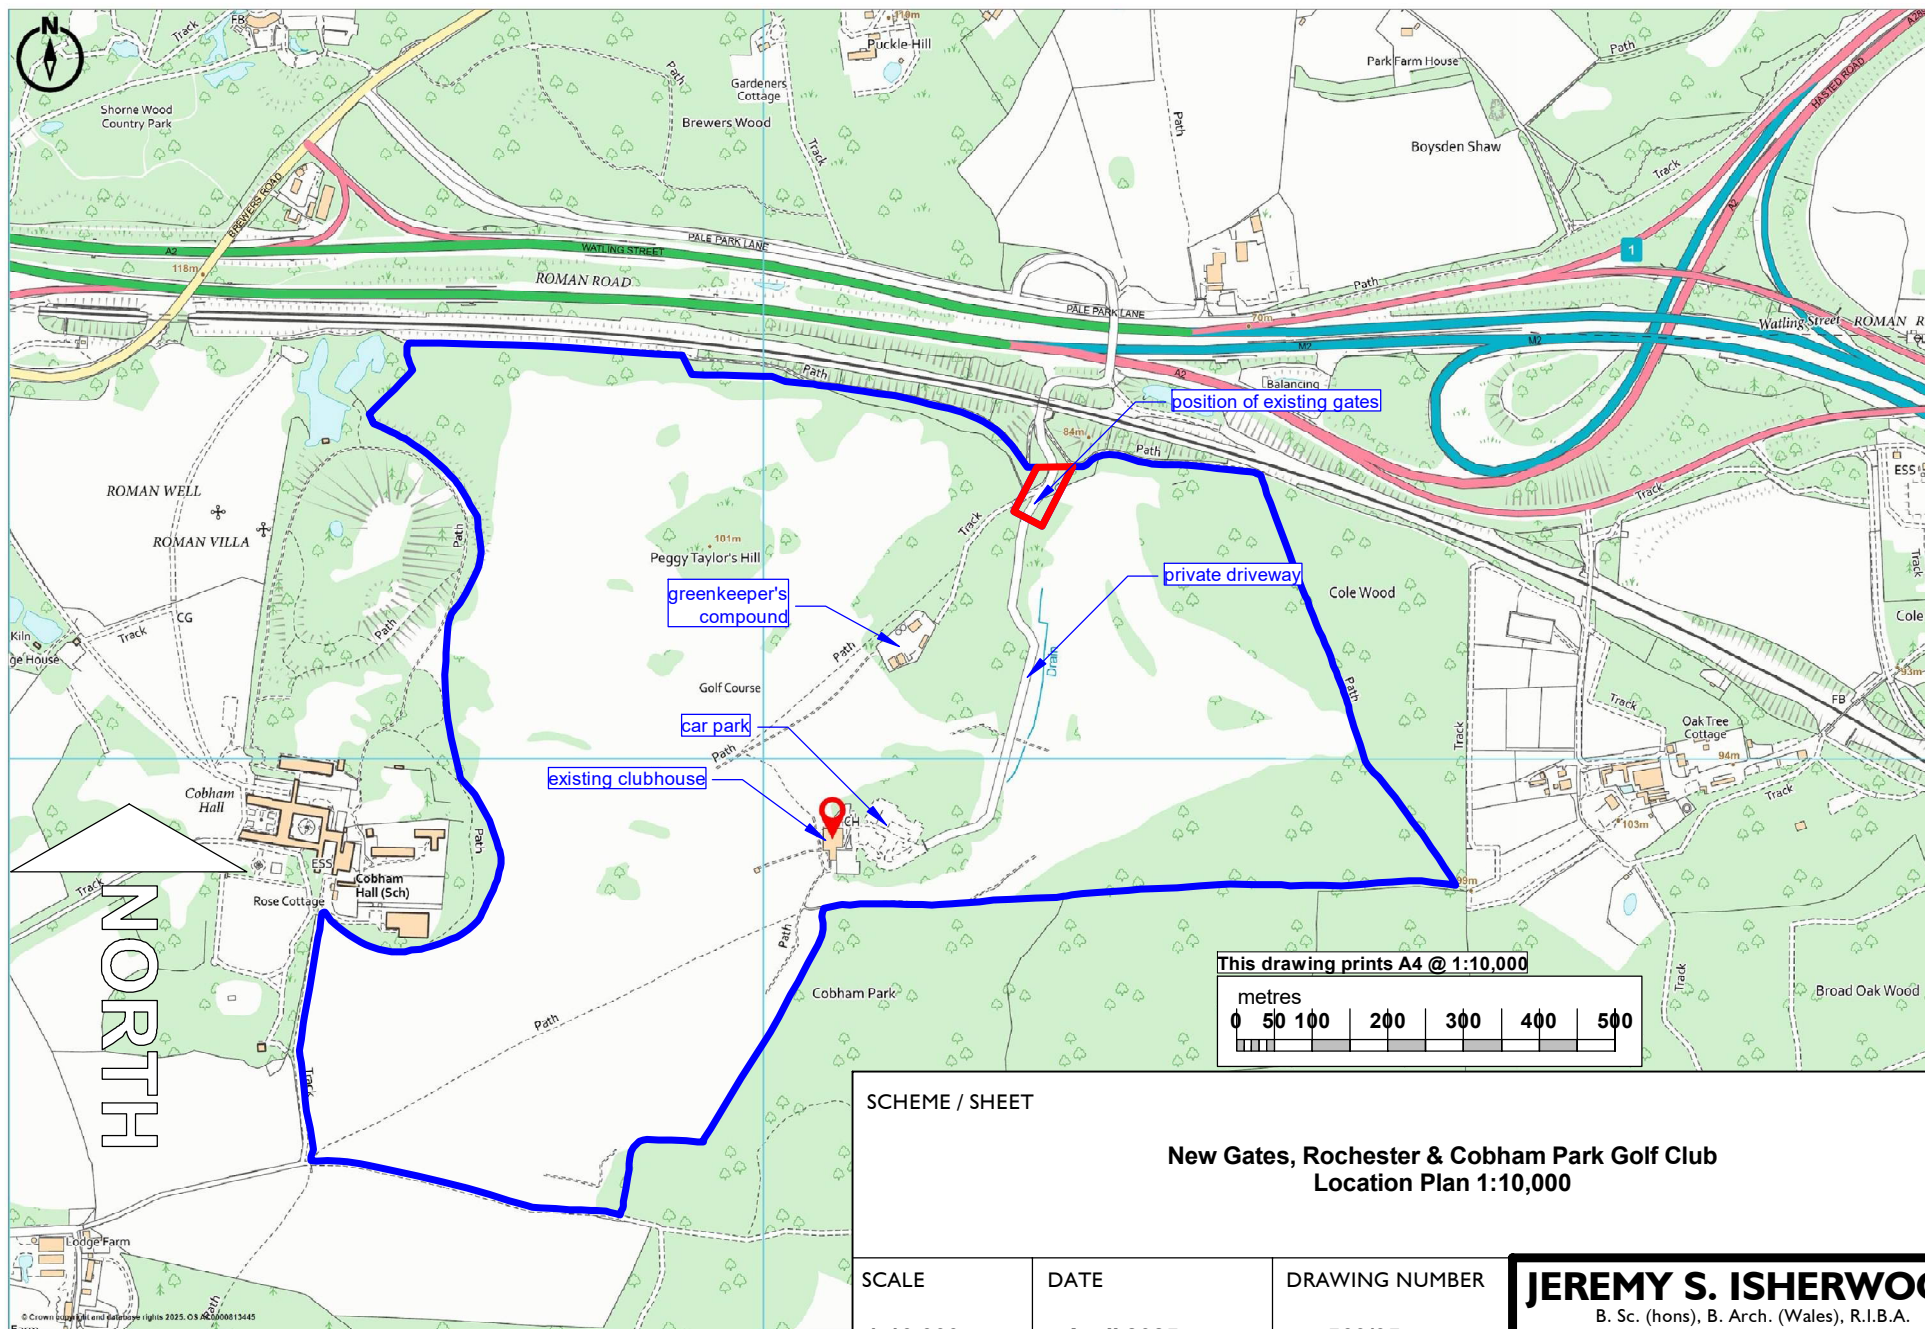

SCHEME / SHEET

New Gates, Rochester & Cobham Park Golf Club Location Plan 1:10,000

SCALE

1:10,000

DATE

April 2025

DRAWING NUMBER

560/05

JEREMY S. ISHERWOOD

B. Sc. (hons), B. Arch. (Wales), R.I.B.A.

Chartered Architect



34 Chalky Bank, Gravesend, Kent,

DA11 7NY Telephone / Fax: 01474-533793



This drawing remains the property of the Architect and may not be reproduced in whole or part without his written permission.