
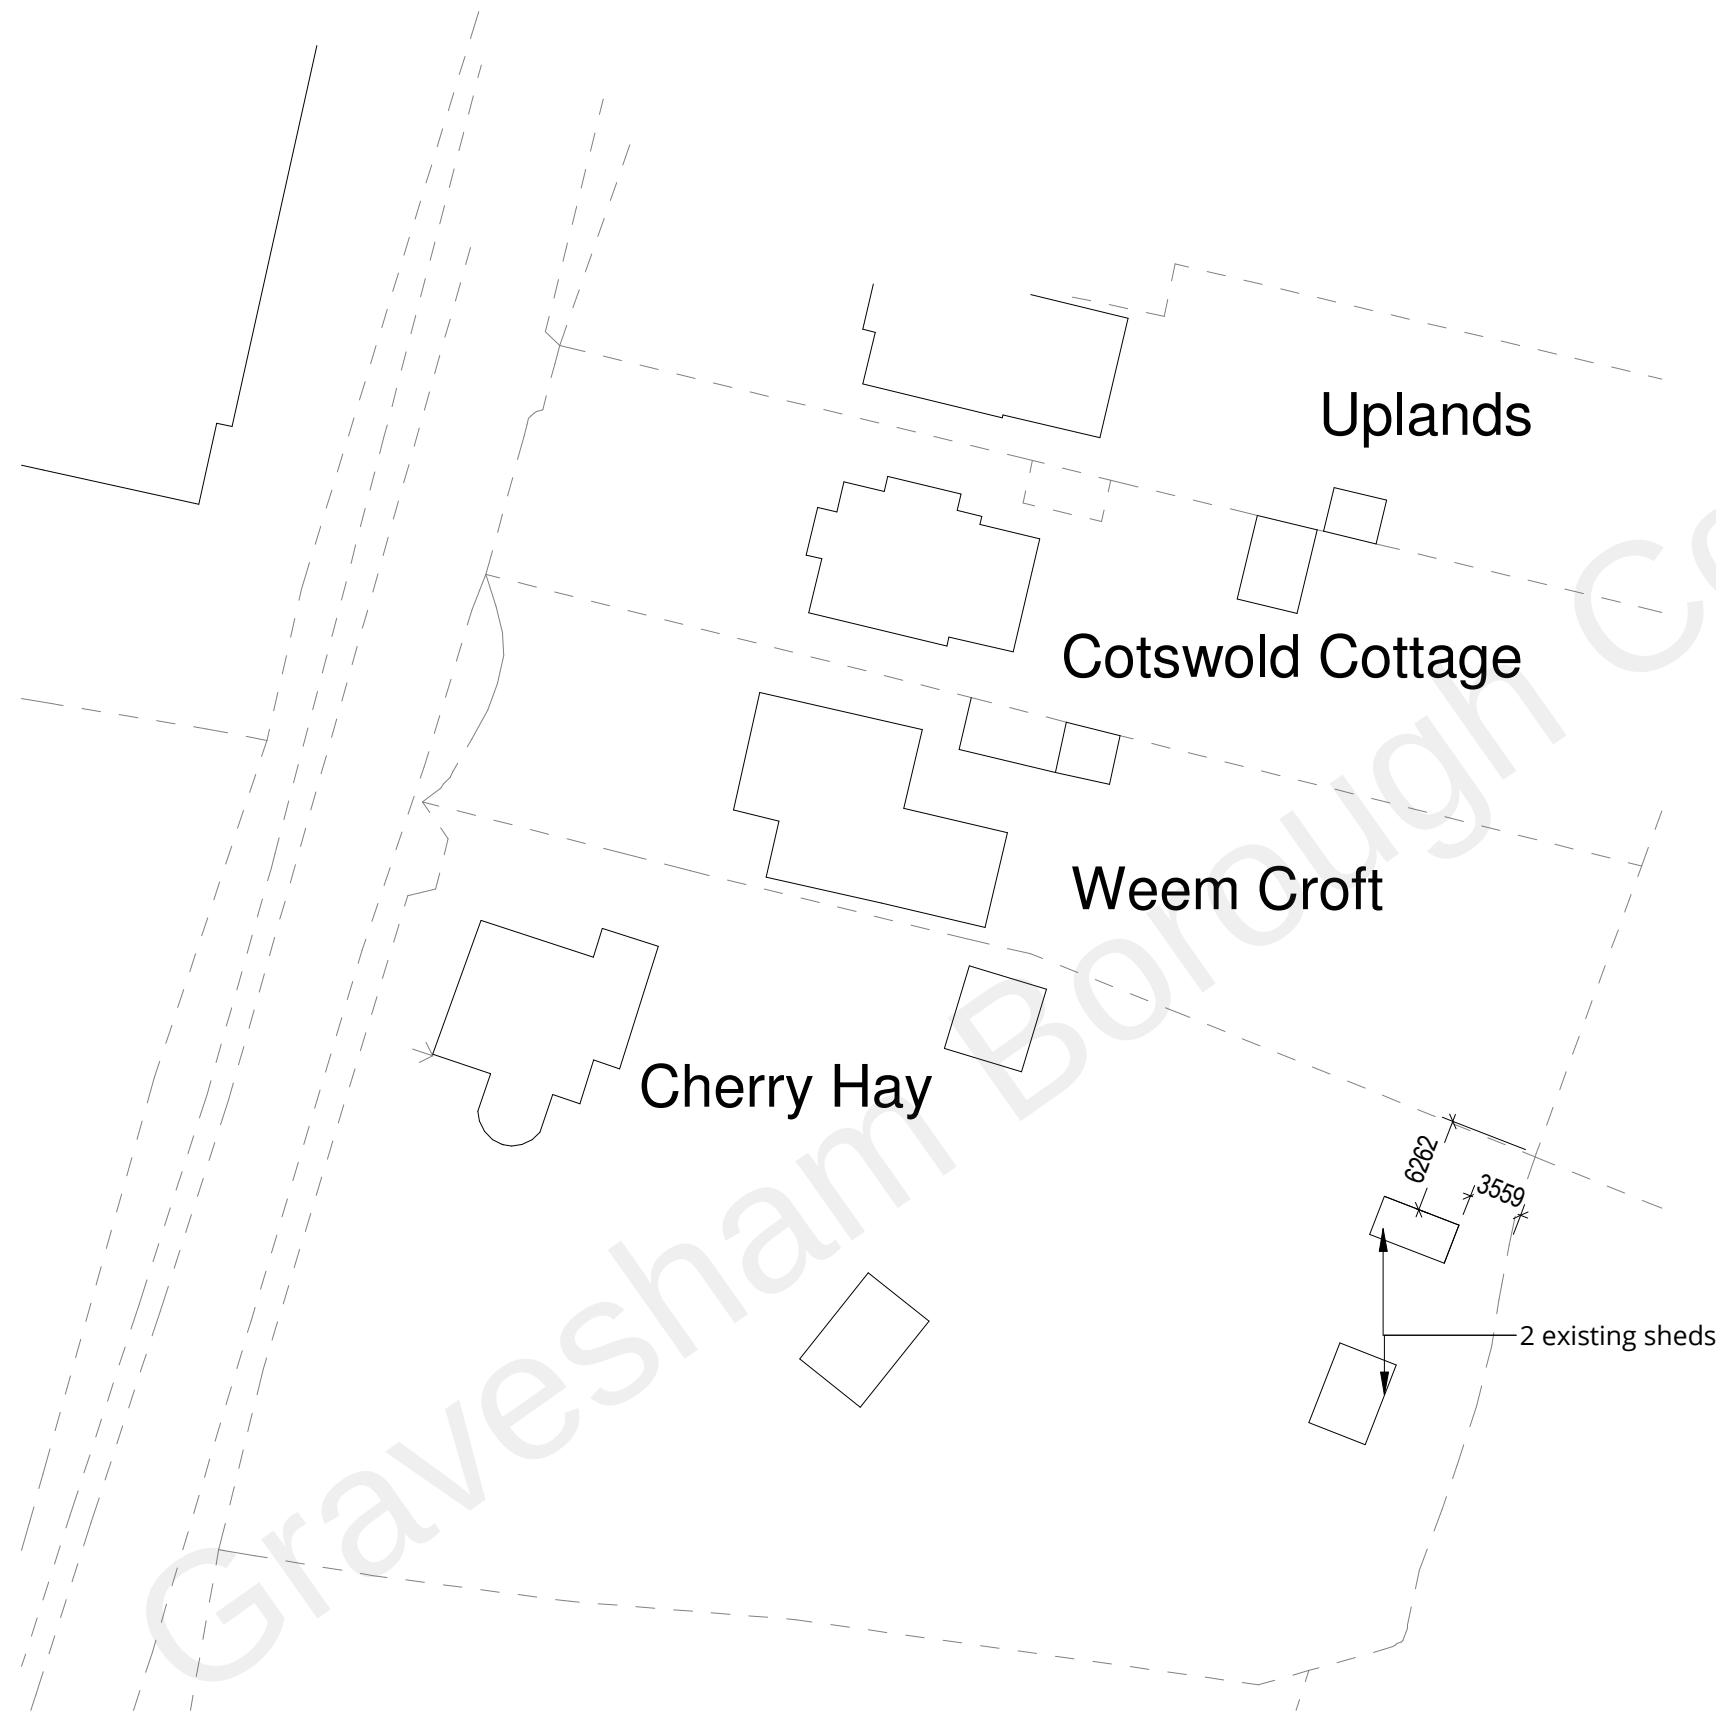


Copyright of this drawing is the property of SK-Architecture Ltd. It must not be reproduced or amended nor used in the execution of any works whether in conjunction with the proposed works for which it is prepared or otherwise without the express consent in writing of SK-Architecture Ltd.

For information only DO NOT SCALE

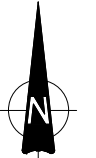

D00	ISSUED FOR LDC	03/07/2022
Revision	Description	Date

SK ARCHITECTURE


Client **Mr West**

Project **Cherry Hay, Wrotham Road, South Street, Meopham, - Proposed Outbuilding**

Drawing **Site Block Plan as Existing**

Scale 1 : 500 @ A3 Date 03/07/2022

Project	Drawing	Revision
0126	SKA CH 08 00 04	D00

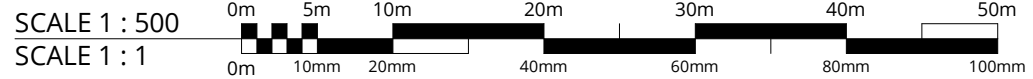

© Crown copyright 2022 Ordnance Survey 100053143

LAWFUL DEVELOPMENT CONSENT