



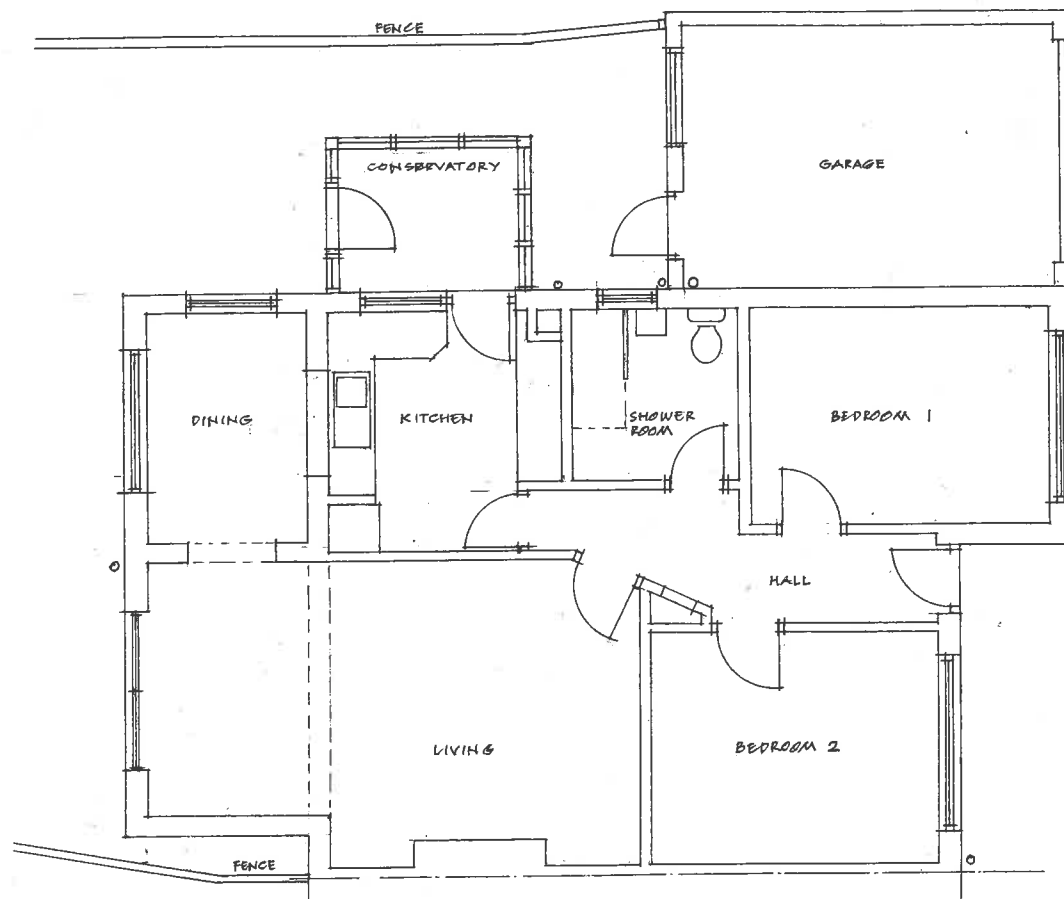

EXISTING GROUND FLOOR PLAN

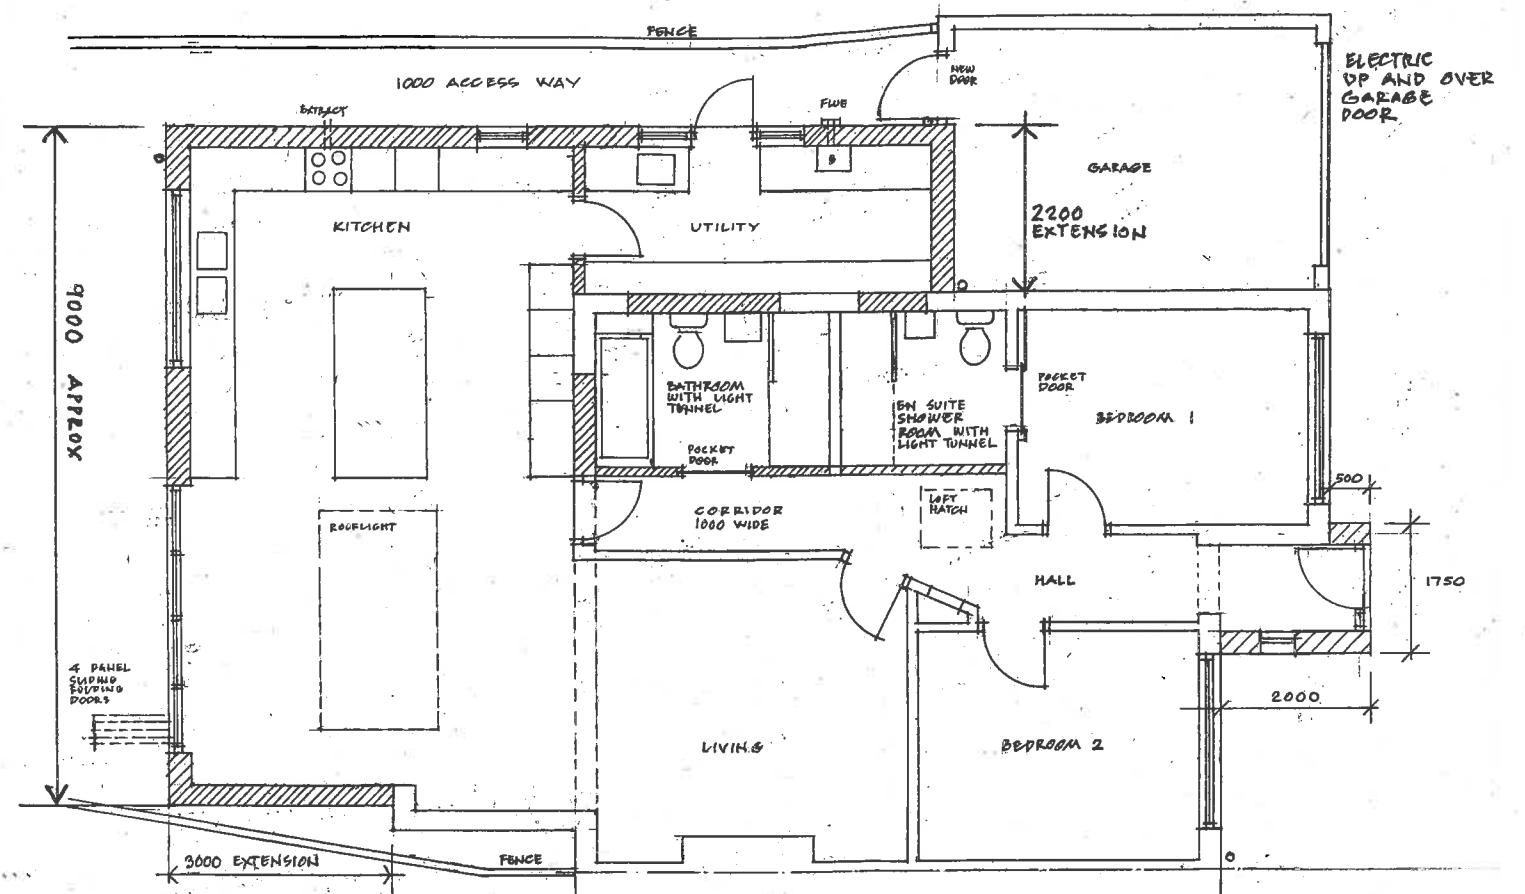

PROPOSED GROUND FLOOR PLAN



65 LEWIS ROAD ISTEAD RISE GRAVESEND DA13 9JQ	FLOOR PLANS	1:100 SCALE
DEMOLITION OF CONSERVATORY PROPOSED SINGLE STOREY EXTENSIONS TO FRONT, SIDE, AND REAR EXTERNAL AND INTERNAL ALTERATIONS TO PROVIDE IMPROVED WHEELCHAIR FACILITIES		FEB 2023 DRAWING 05