



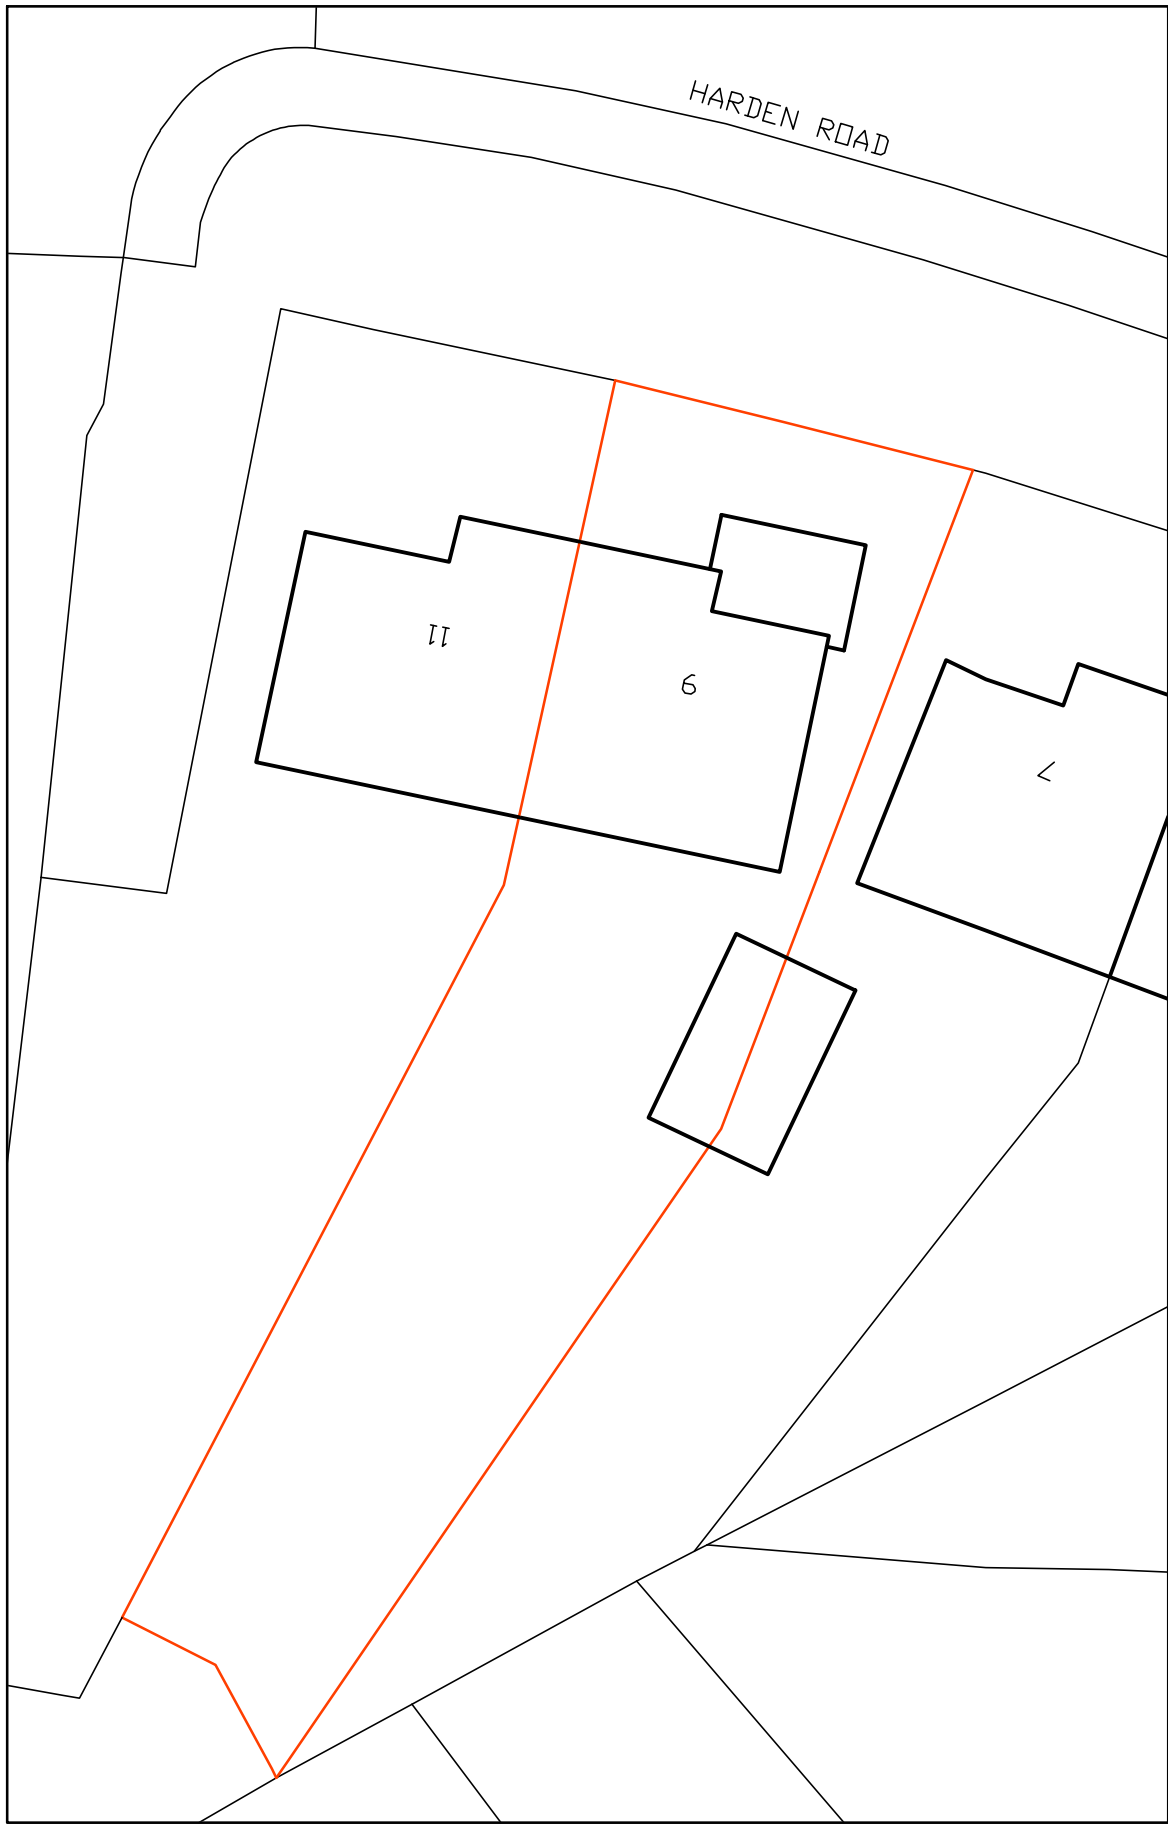

BLOCK PLAN
AS EXISTING
(1:200)



BLOCK PLAN
AS PROPOSED
(1:200)

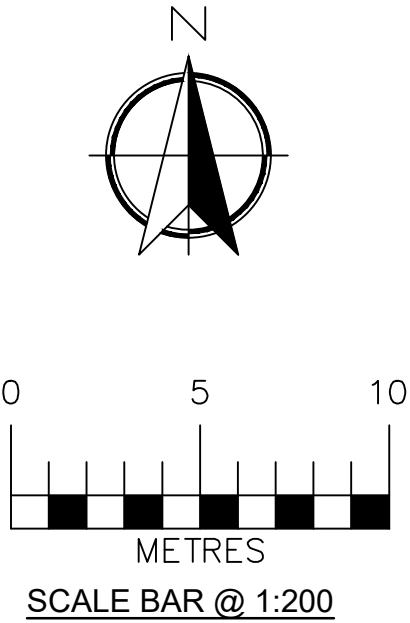

06/03/23	A	Front extension omitted
Date	No	Revision
Penfold Project Services Epmarket, Wrotham Road, Meopham, Kent, DA13 0JH Telephone: 01474 816690 e-mail: apenfold448@btinternet.com		
Job Title:	9 HARDEN ROAD NORTHFLEET KENT DA11 7HE	
Dwg Title:	BLOCK PLANS AS EXISTING & AS PROPOSED	
Scale:	1:200 @ A2	
Dwg No.:	104A	
Date:	January 2023	