


Existing South Elevation
1:200

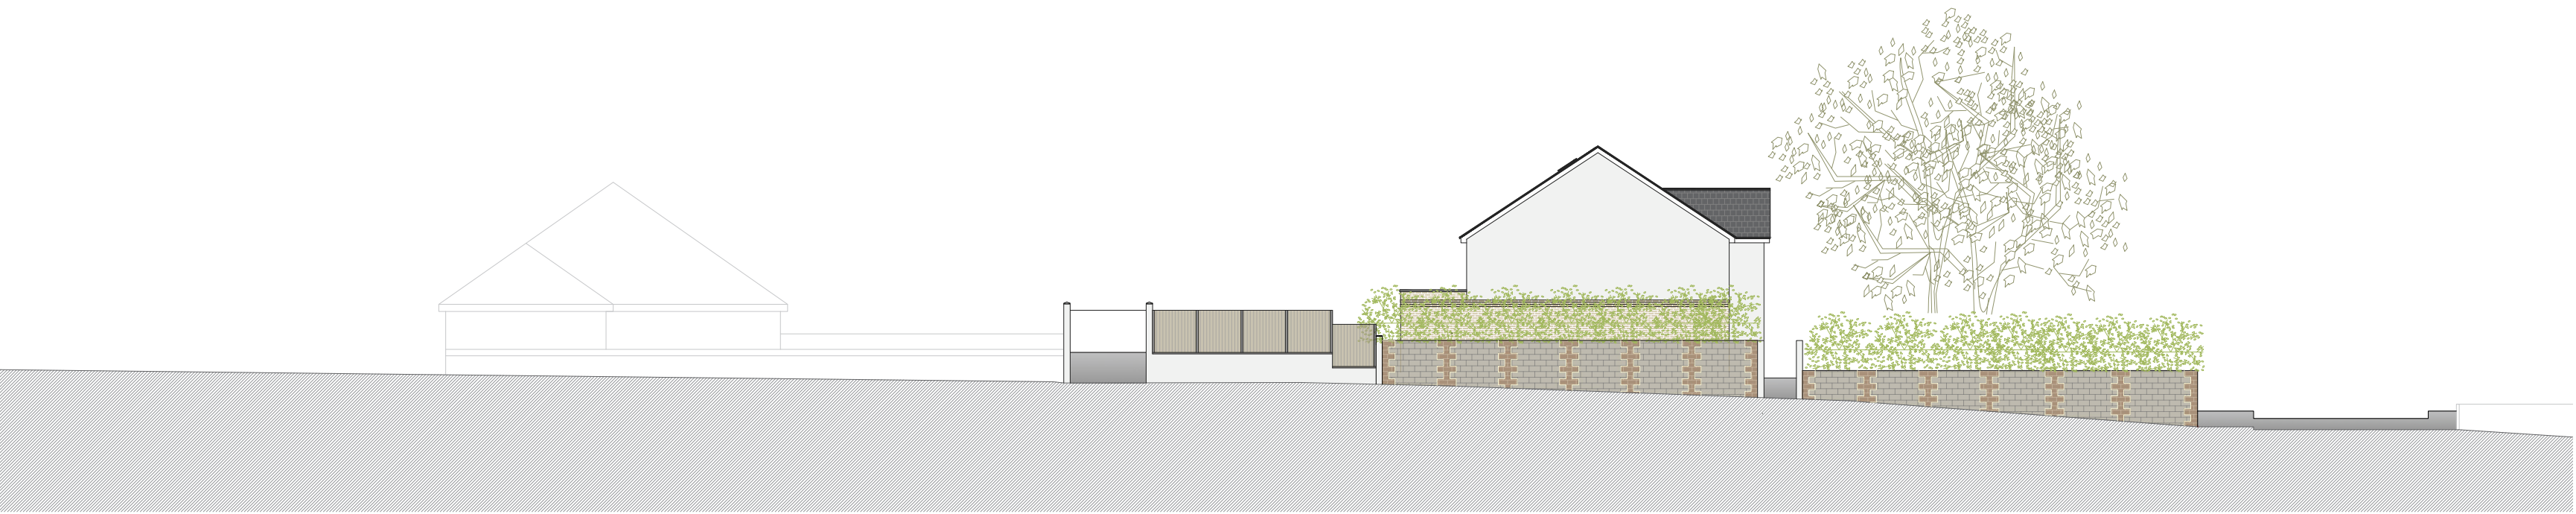

Proposed South Elevation
1:200