


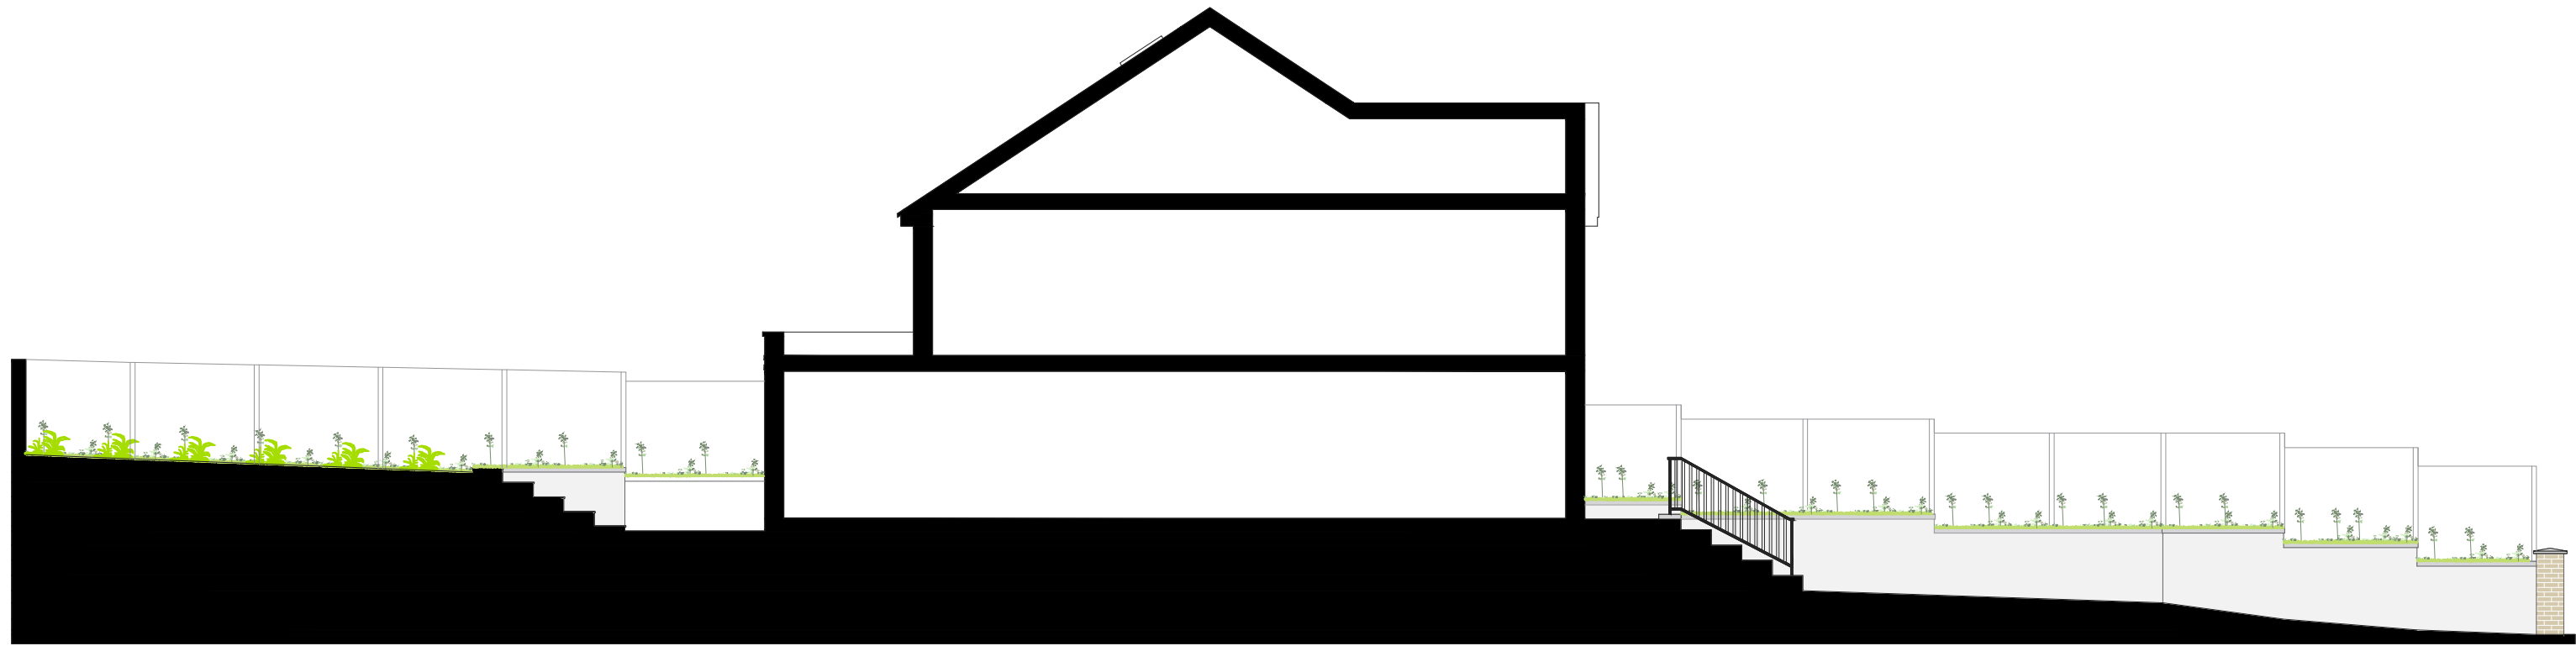


Proposed Section A - A
1:100



Proposed Section B - B
1:100

Proposed Block Plan
1:200

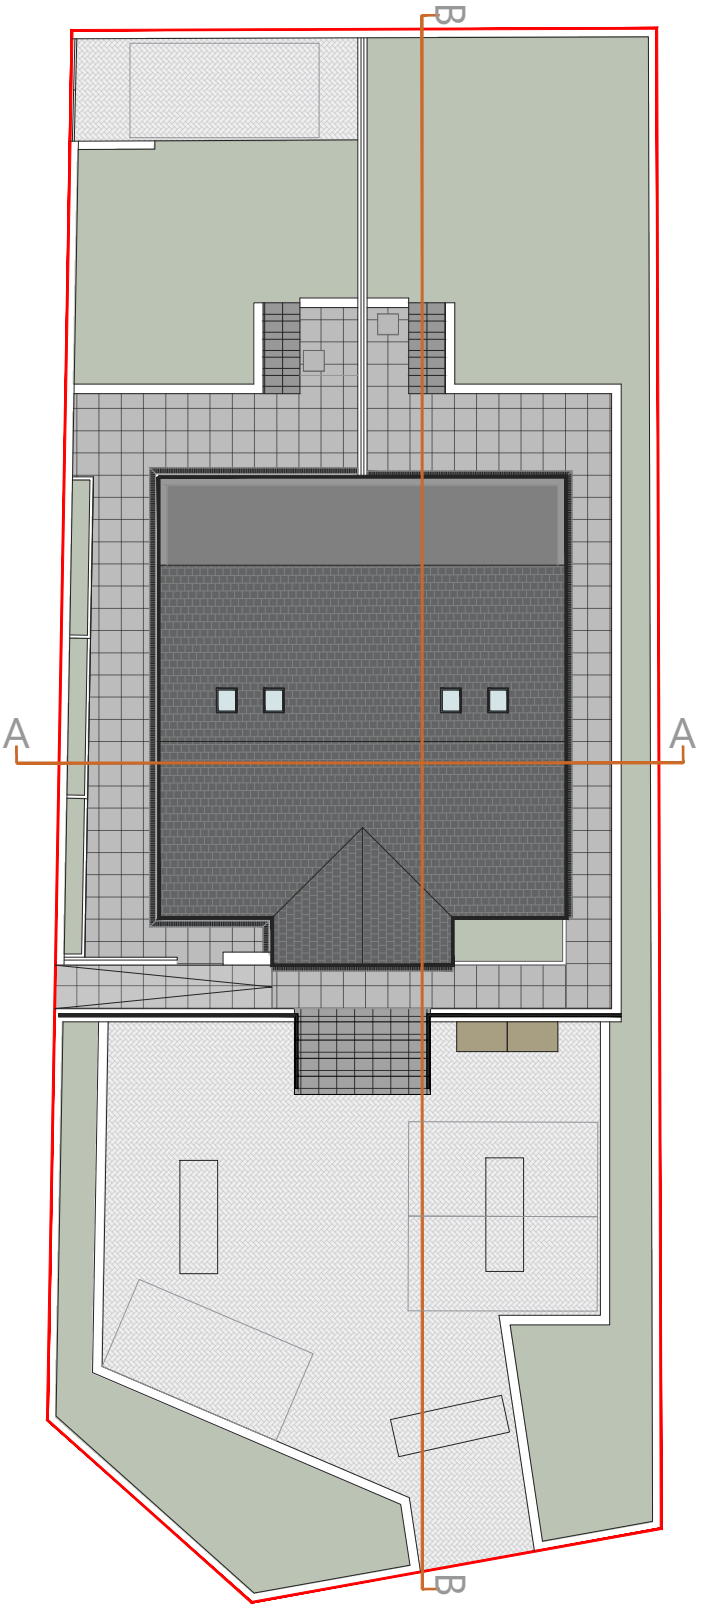

Notes:

1. THE COPYRIGHT OF THIS DRAWING IS VESTED IN YourSpreadsheets AND IT MAY NOT BE REPRODUCED IN WHOLE OR PART OR USED FOR THE MANUFACTURE OF ANY ARTICLE WITHOUT THE EXPRESS PERMISSION OF THE COPYRIGHT HOLDERS.
2. WORK TO FIGURED DIMENSIONS ONLY.
3. THIS DRAWING IS TO BE READ IN CONJUNCTION WITH ALL RELEVANT ARCHITECTS, SERVICE ENGINEERS AND YourSpreadsheets DRAWINGS AND SPECIFICATIONS.

A	-	-	-/-/-
REV:	DESCRIPTION:	BY:	DATE:

STATUS:

PL



**GILL
STERLING**

Whitehall Place
47 The Terrace,
Gravesend, Kent
DA12 2DL
01474 247 787
info@gillsterling.co.uk
www.gillsterling.co.uk

SITE:	36 Whitehill Lane Gravesend Kent DA12 5LY
TITLE:	Condition no. 3 - Proposed Slab Level

SCALE: AT A2: 1:200/1:100	DATE: 15.10.24	DRAWN: SR
PROJECT NO: 20241015	DRAWING NO: 004	REVISION: B

1:100 0 1 2 3 4

1:200 0 1 2 3 4 5 6