


Proposed Block Plan  
SUDS Layout  
1:100

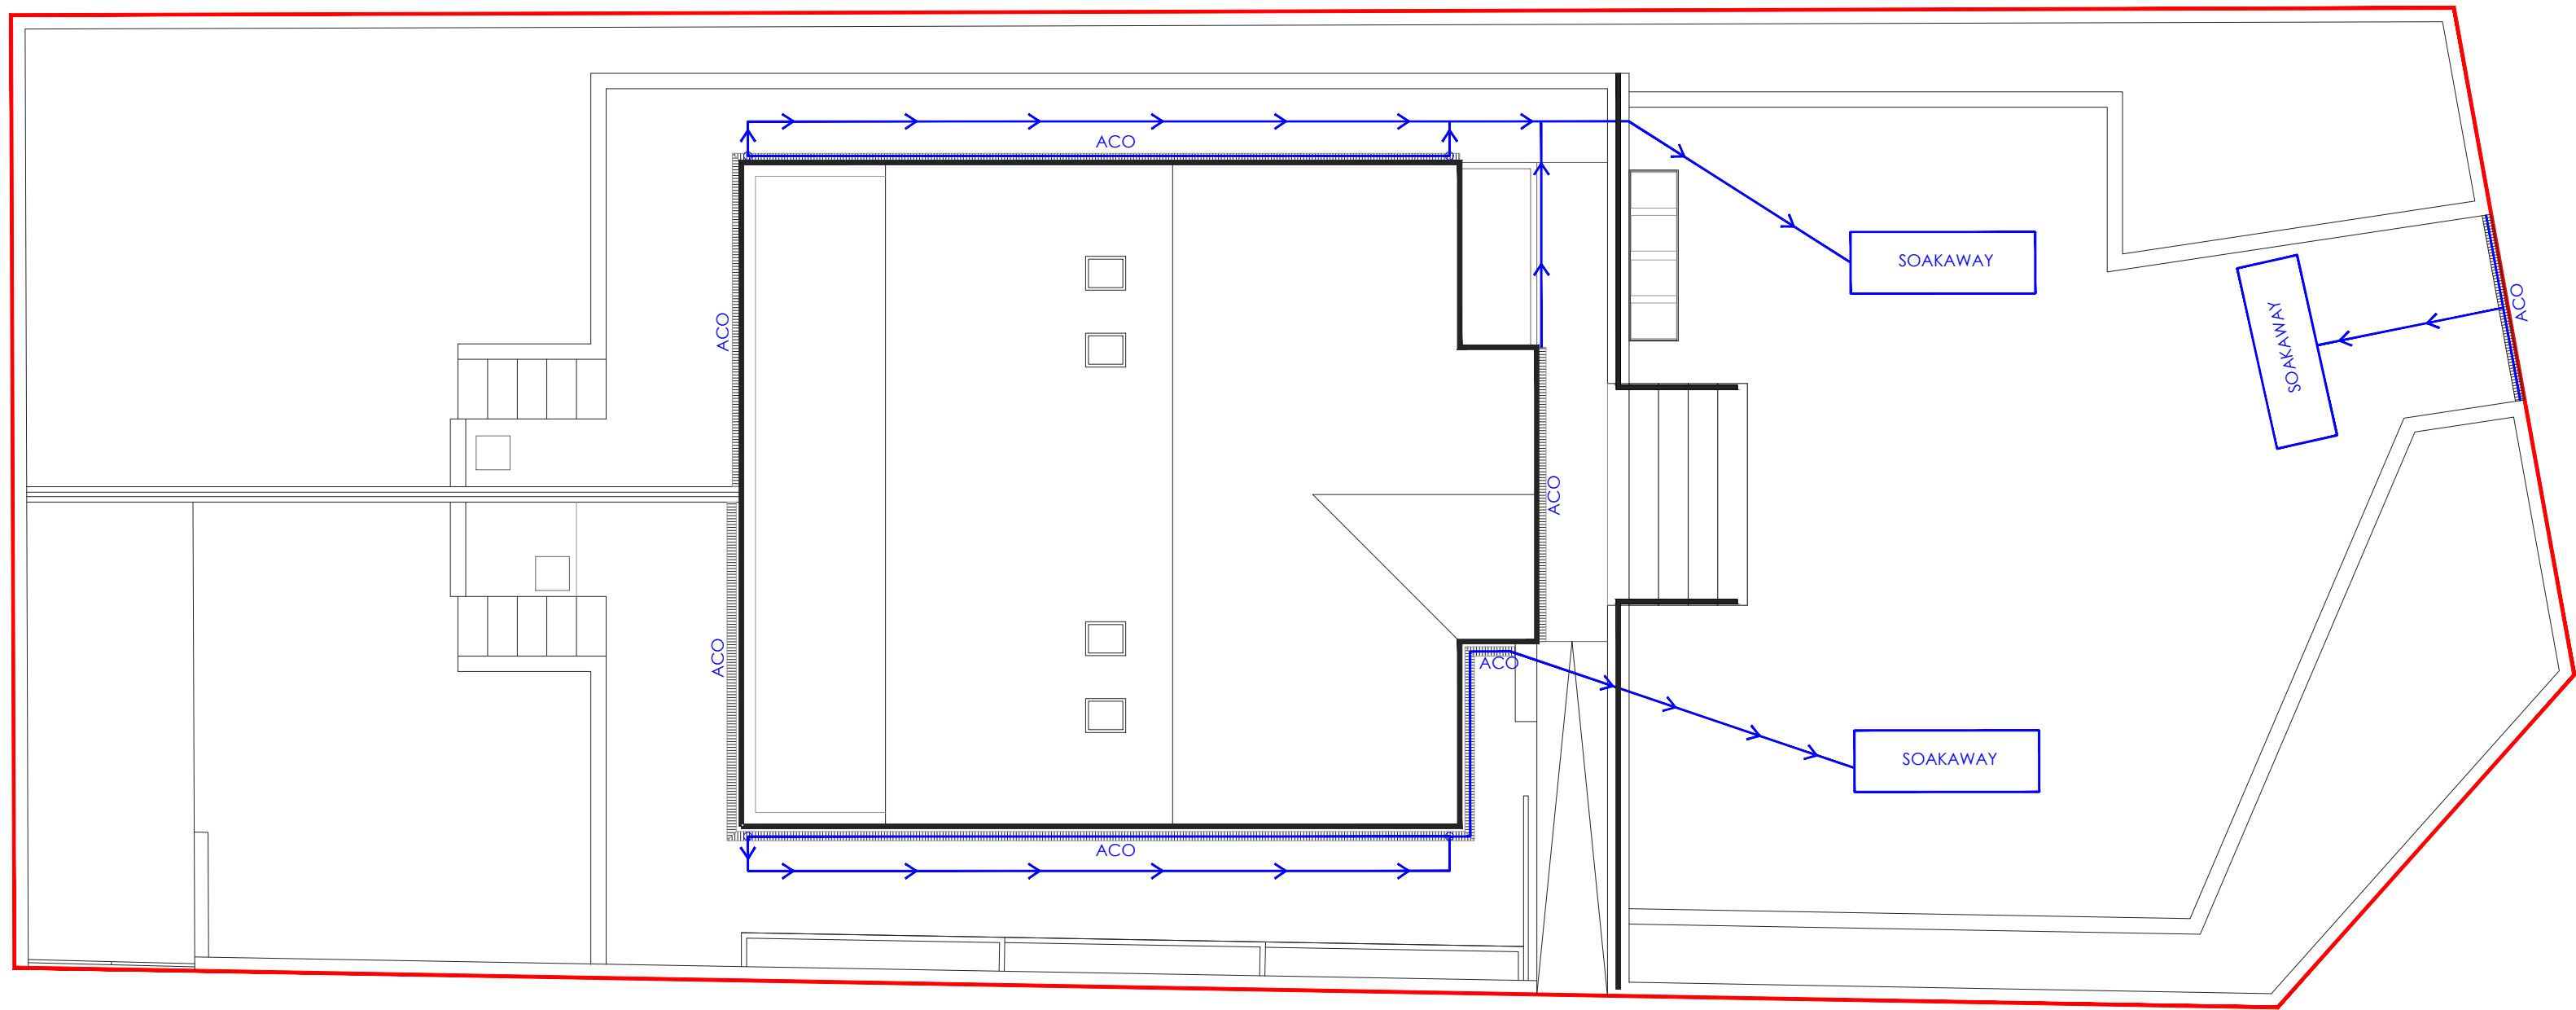

1:100 0 1 2 3 4