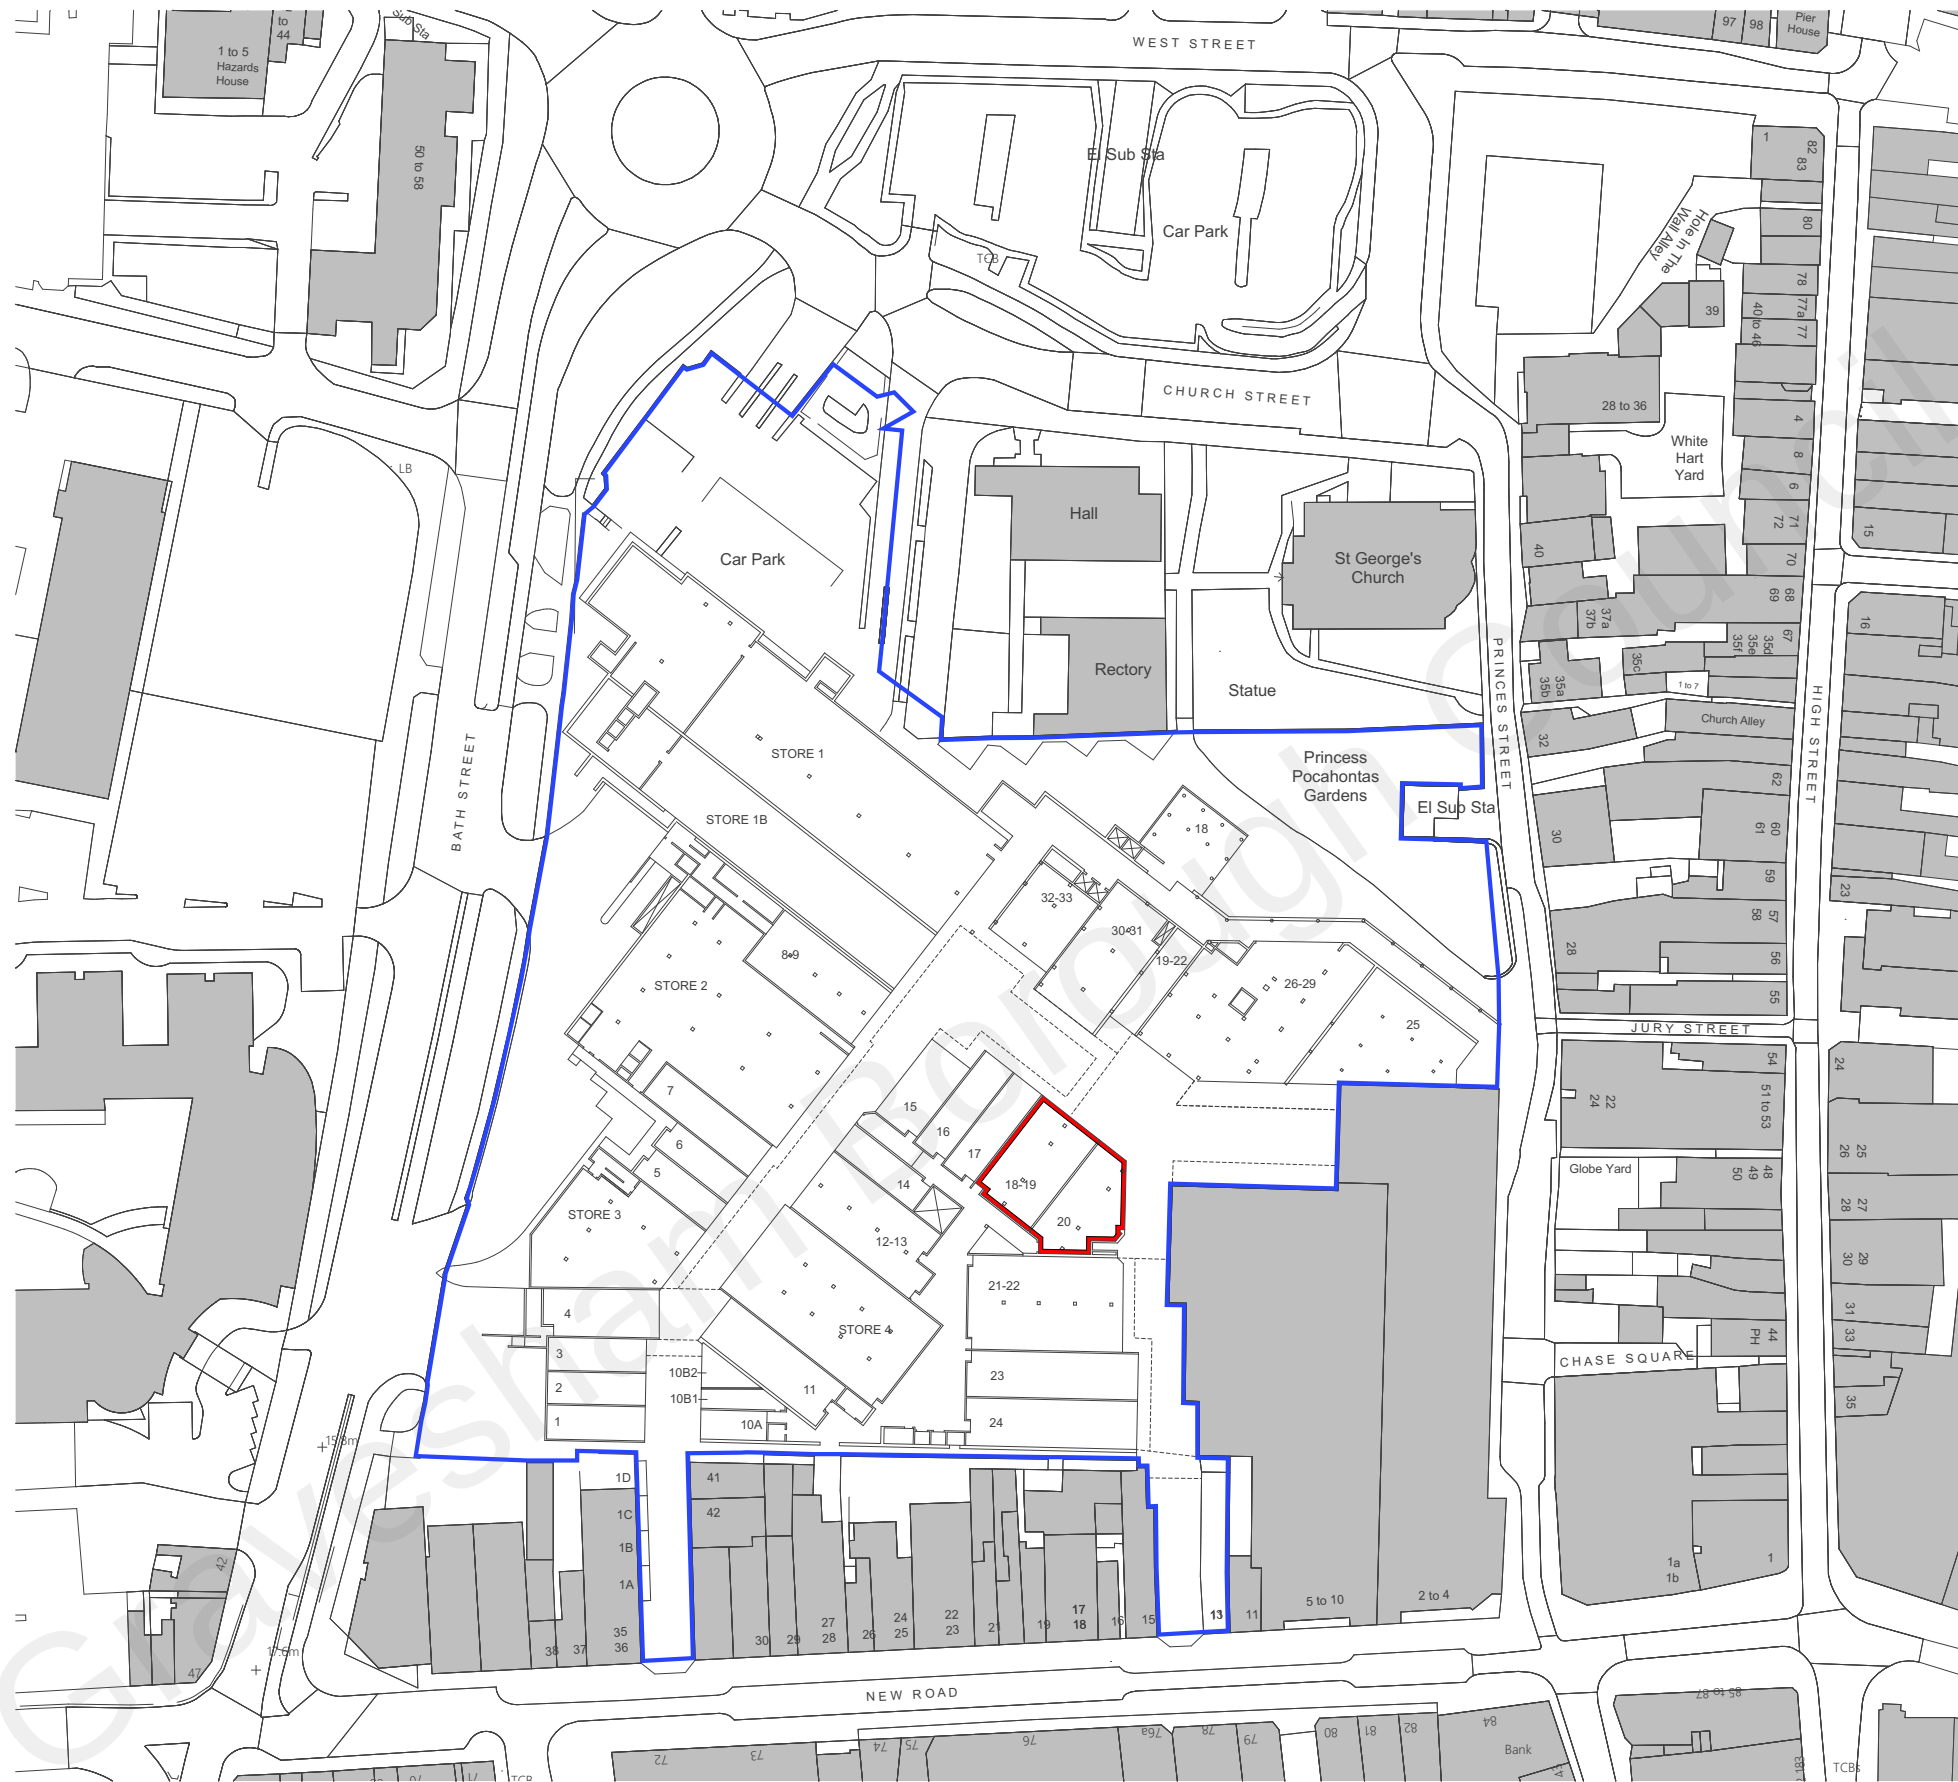


| Rev                                                                                   | Date | Description                                                                             | Drawing Name                          |
|---------------------------------------------------------------------------------------|------|-----------------------------------------------------------------------------------------|---------------------------------------|
|  |      | Job Title<br><b>St George's Art Centre</b>                                              | <b>Location Plan</b>                  |
|                                                                                       |      | New Road<br>Gravesend<br>DA11 0TA                                                       |                                       |
|                                                                                       |      | 14 Little Portland Street, London, W1W 8BN<br>T: 020 7637 0601 W: www.reefestates.co.uk |                                       |
|                                                                                       |      | Drawing Status<br><b>PLANNING</b>                                                       | Drawing Scale<br><b>1:1250 @A3</b>    |
|                                                                                       |      | Date first Issued<br><b>07.12.21</b>                                                    | Layout ID Revision<br><b>PL.18.01</b> |