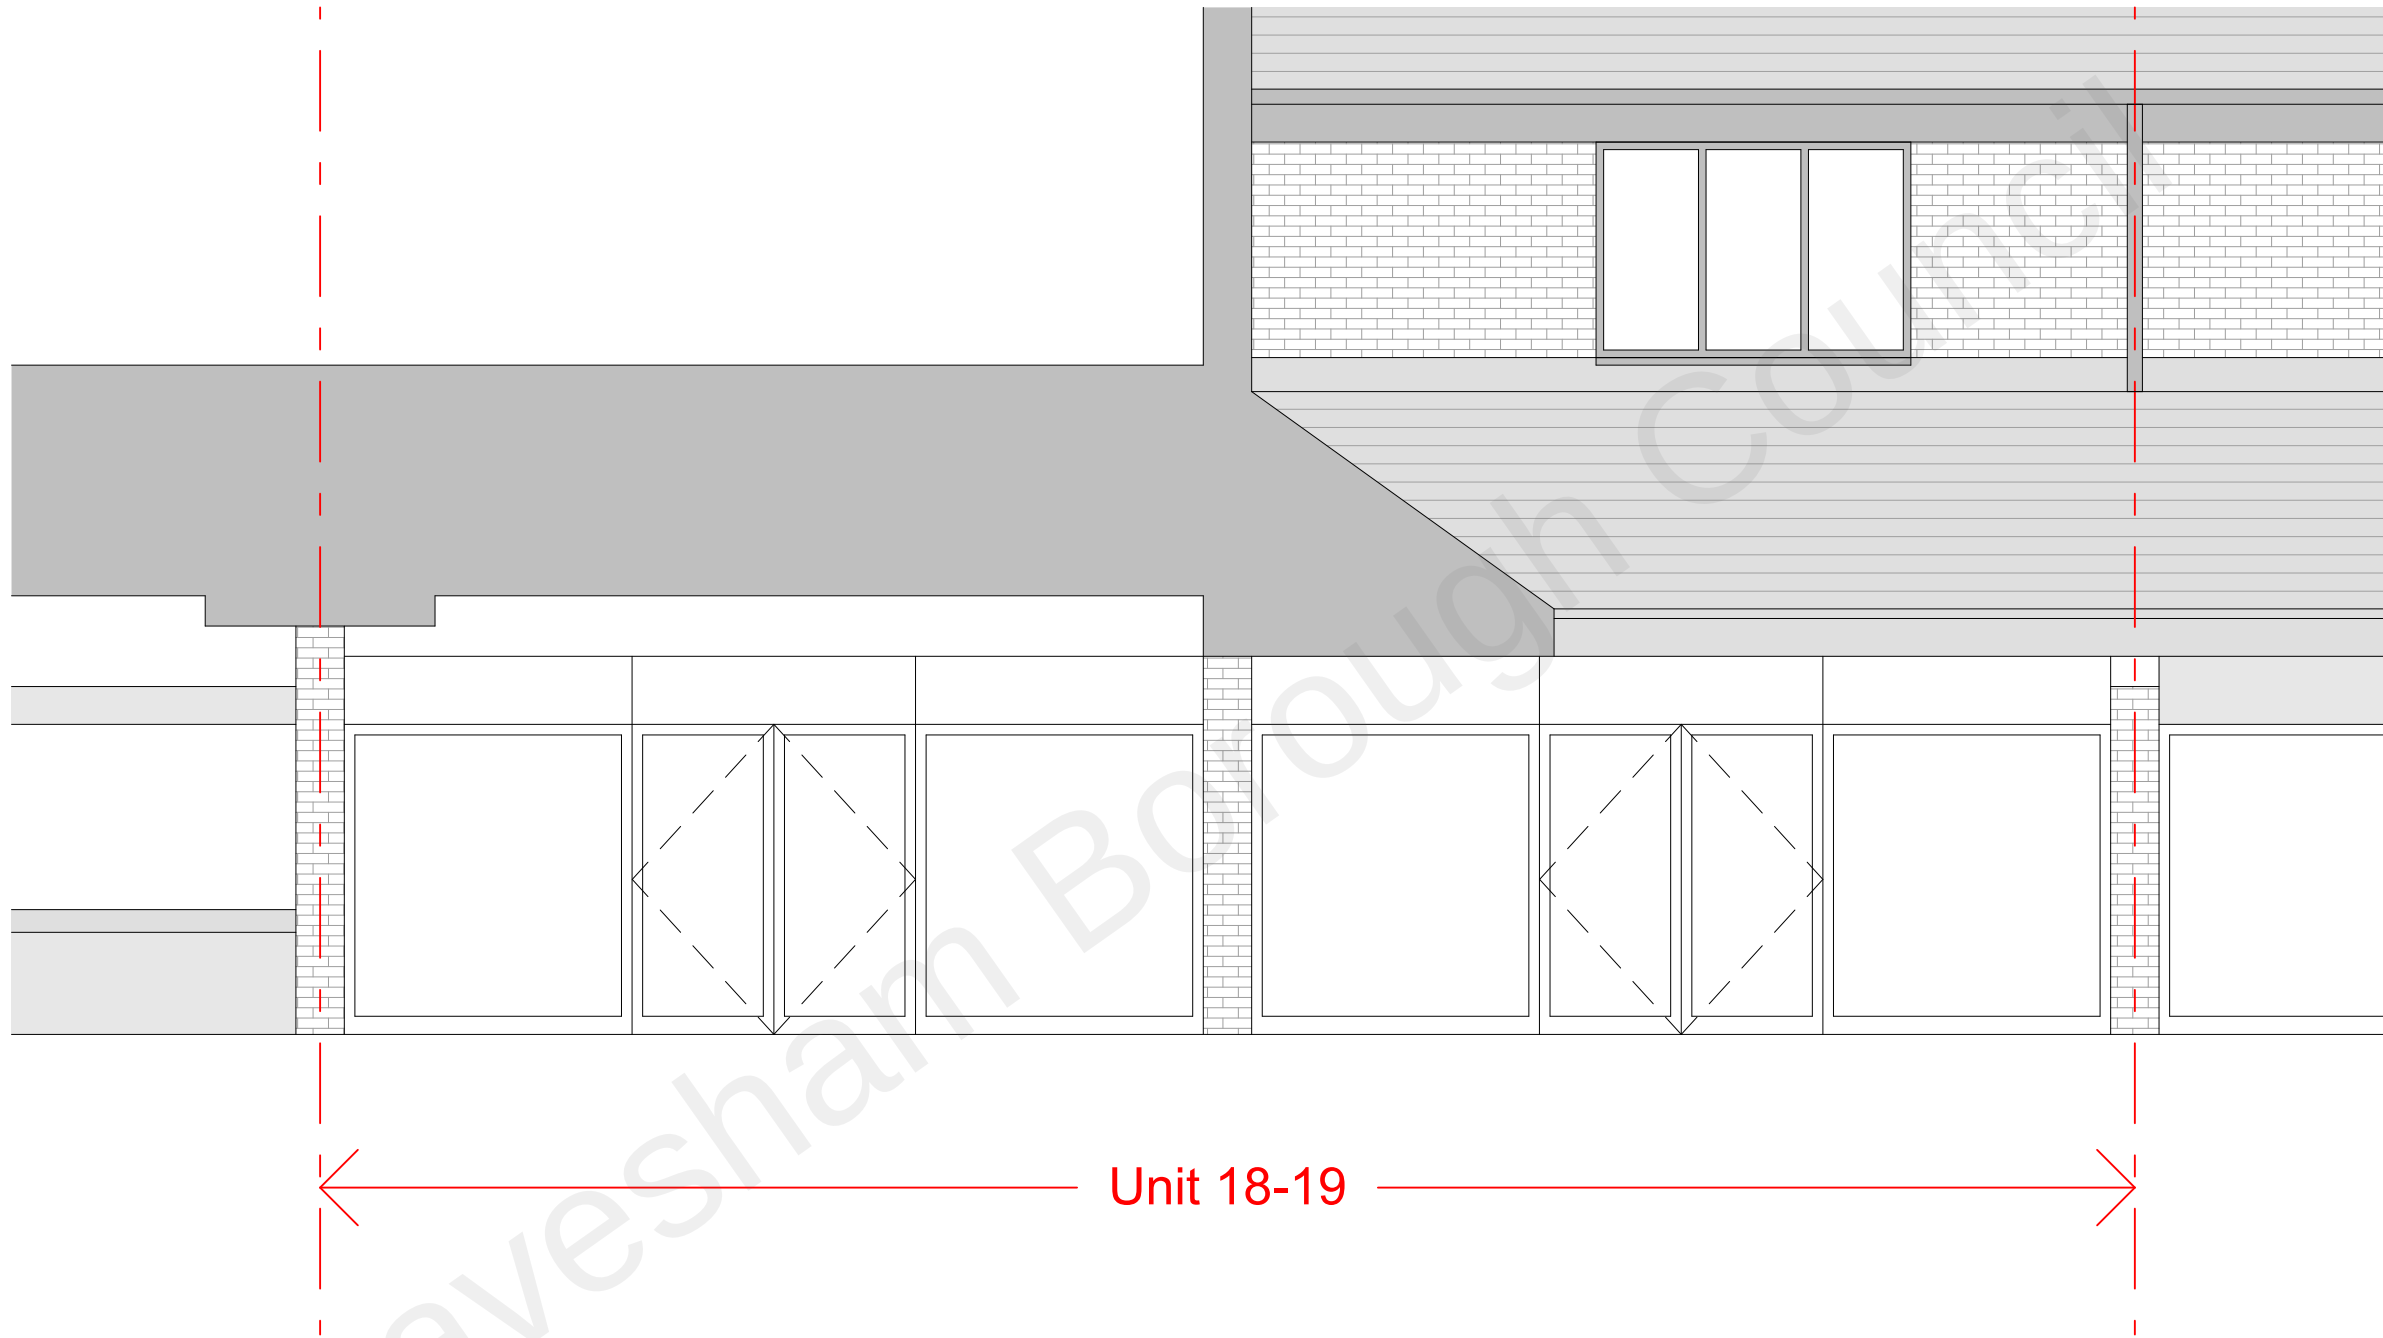


Rev	Date	Description	Drawing Name
	St George's Art Centre New Road Gravesend DA11 0TA		Unit 18-19 Existing Elevation
	Drawing Status PLANNING		Drawing Scale 1:50 @A3
	Date first Issued 07.12.21		Layout ID Revision PL18.05