


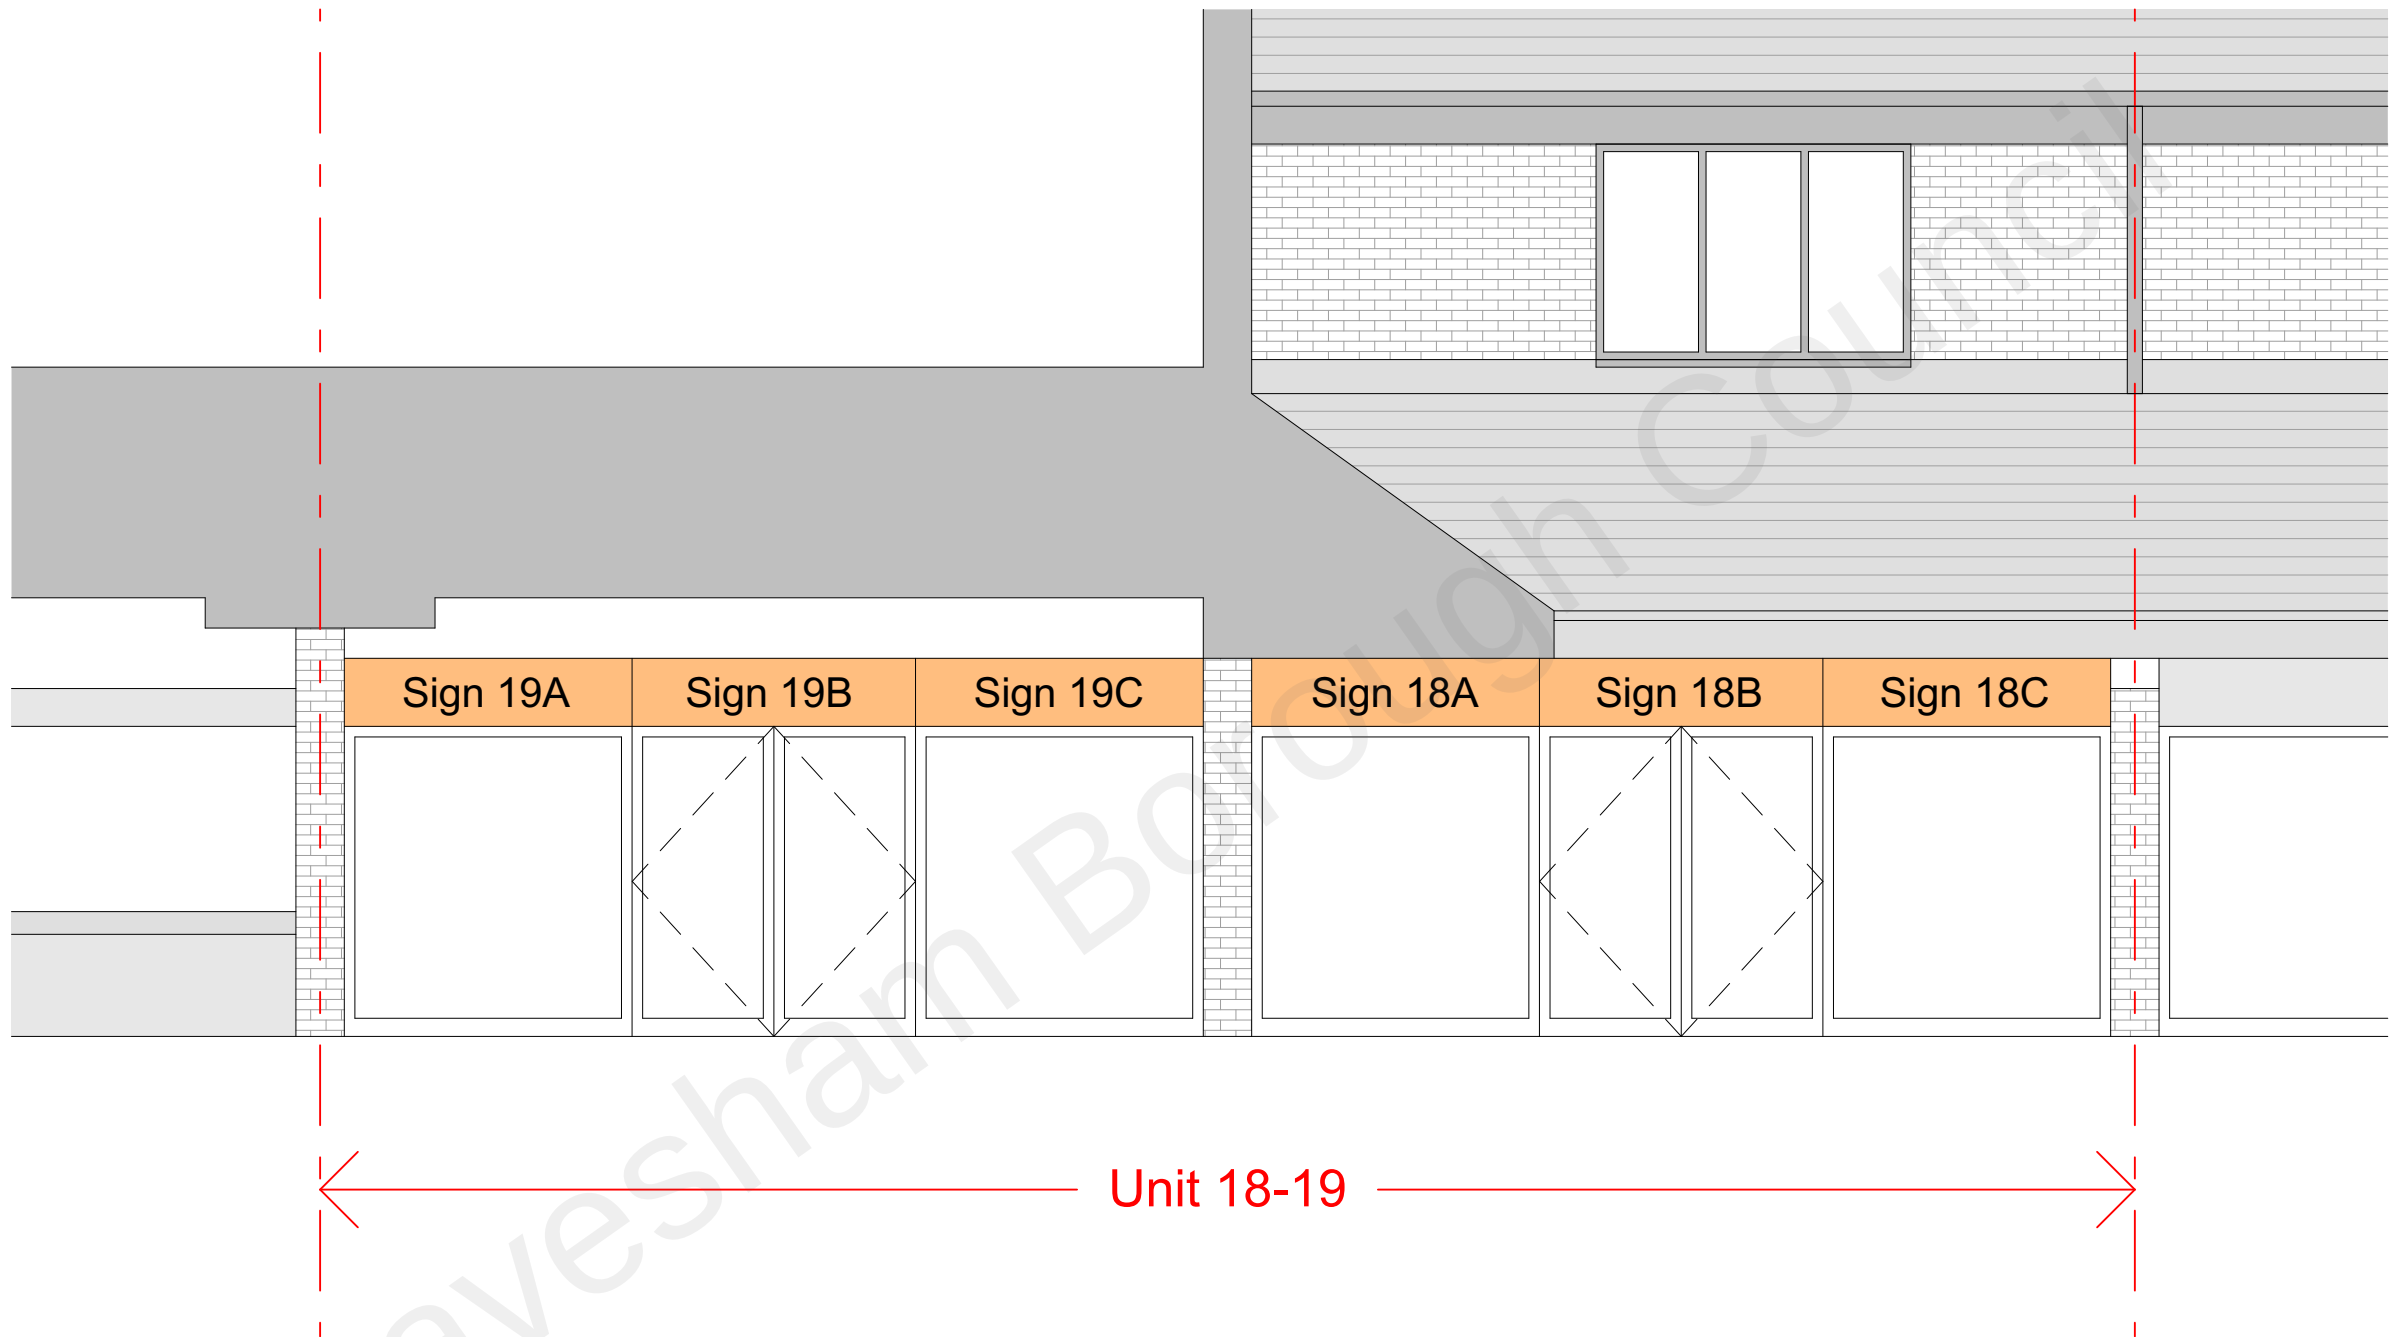

Rev	Date	Description	Drawing Name
	St George's Art Centre New Road Gravesend DA11 0TA		Unit 18-19 Proposed Elevation
	14 Little Portland Street, London, W1W 8BN T: 020 7637 0601 W: www.reefestates.co.uk		Drawing Status PLANNING
	Date first Issued 07.12.21		Drawing Scale 1:50 @A3
		Layout ID	Revision
		PL18.07	