


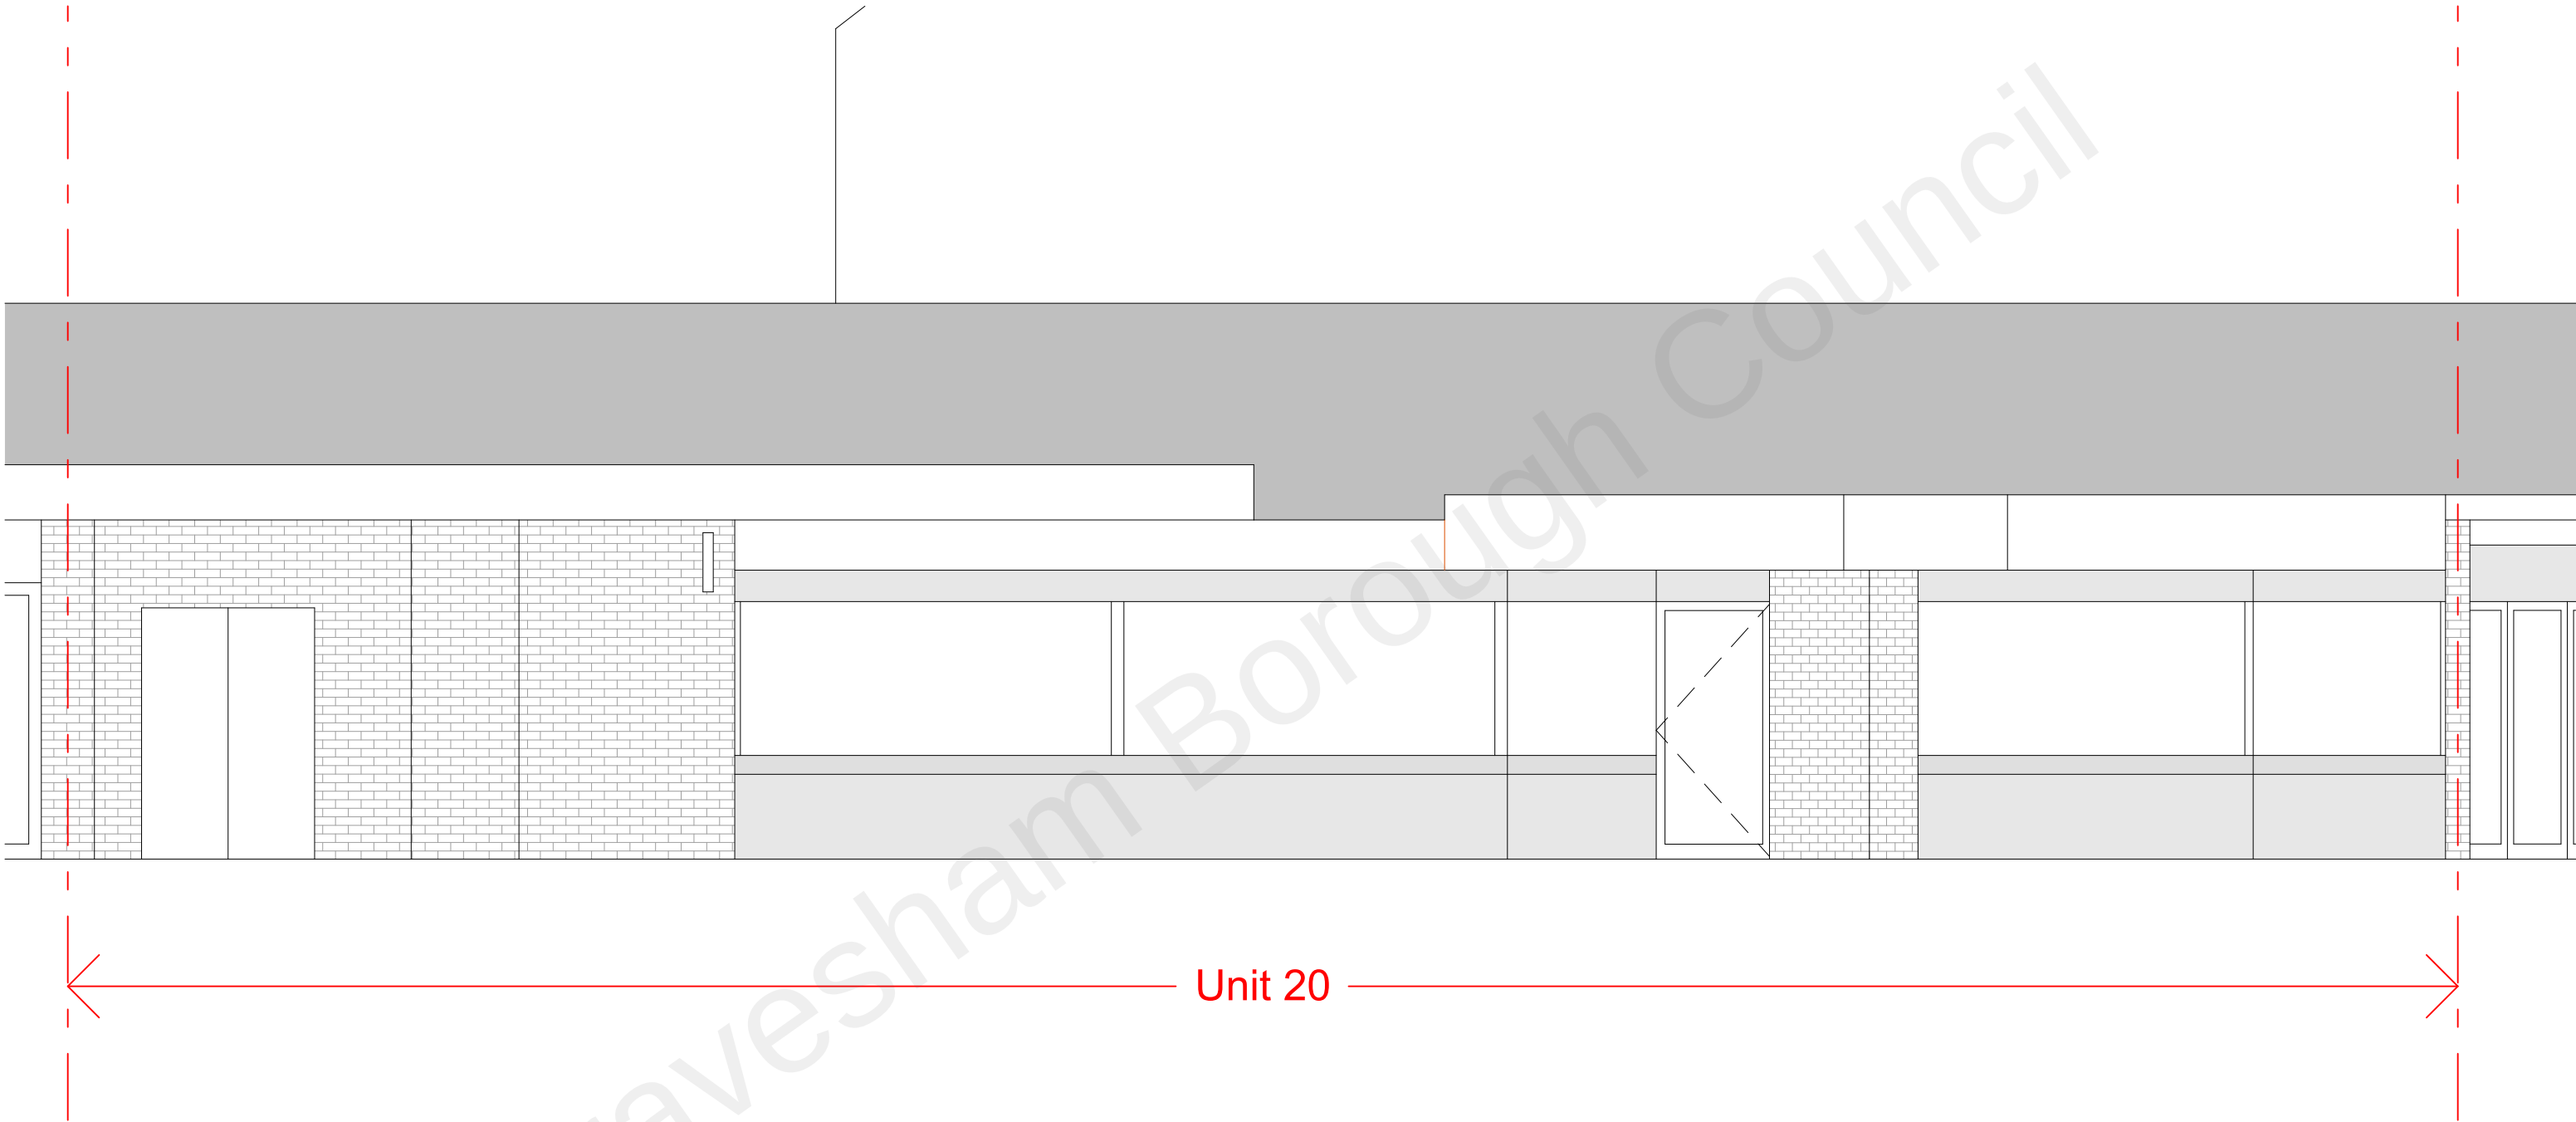

Rev	Date	Description	
REEF GROUP 14 Little Portland Street, London, W1W 8BN T: 020 7637 0601 W: www.reefestates.co.uk		Job Title St George's Art Centre New Road Gravesend DA11 0TA	Drawing Name Unit 20 Existing Elevation
		Drawing Status PLANNING	Drawing Scale 1:50 @A3
		Date first Issued 07.12.21	Layout ID Revision PL18.06