


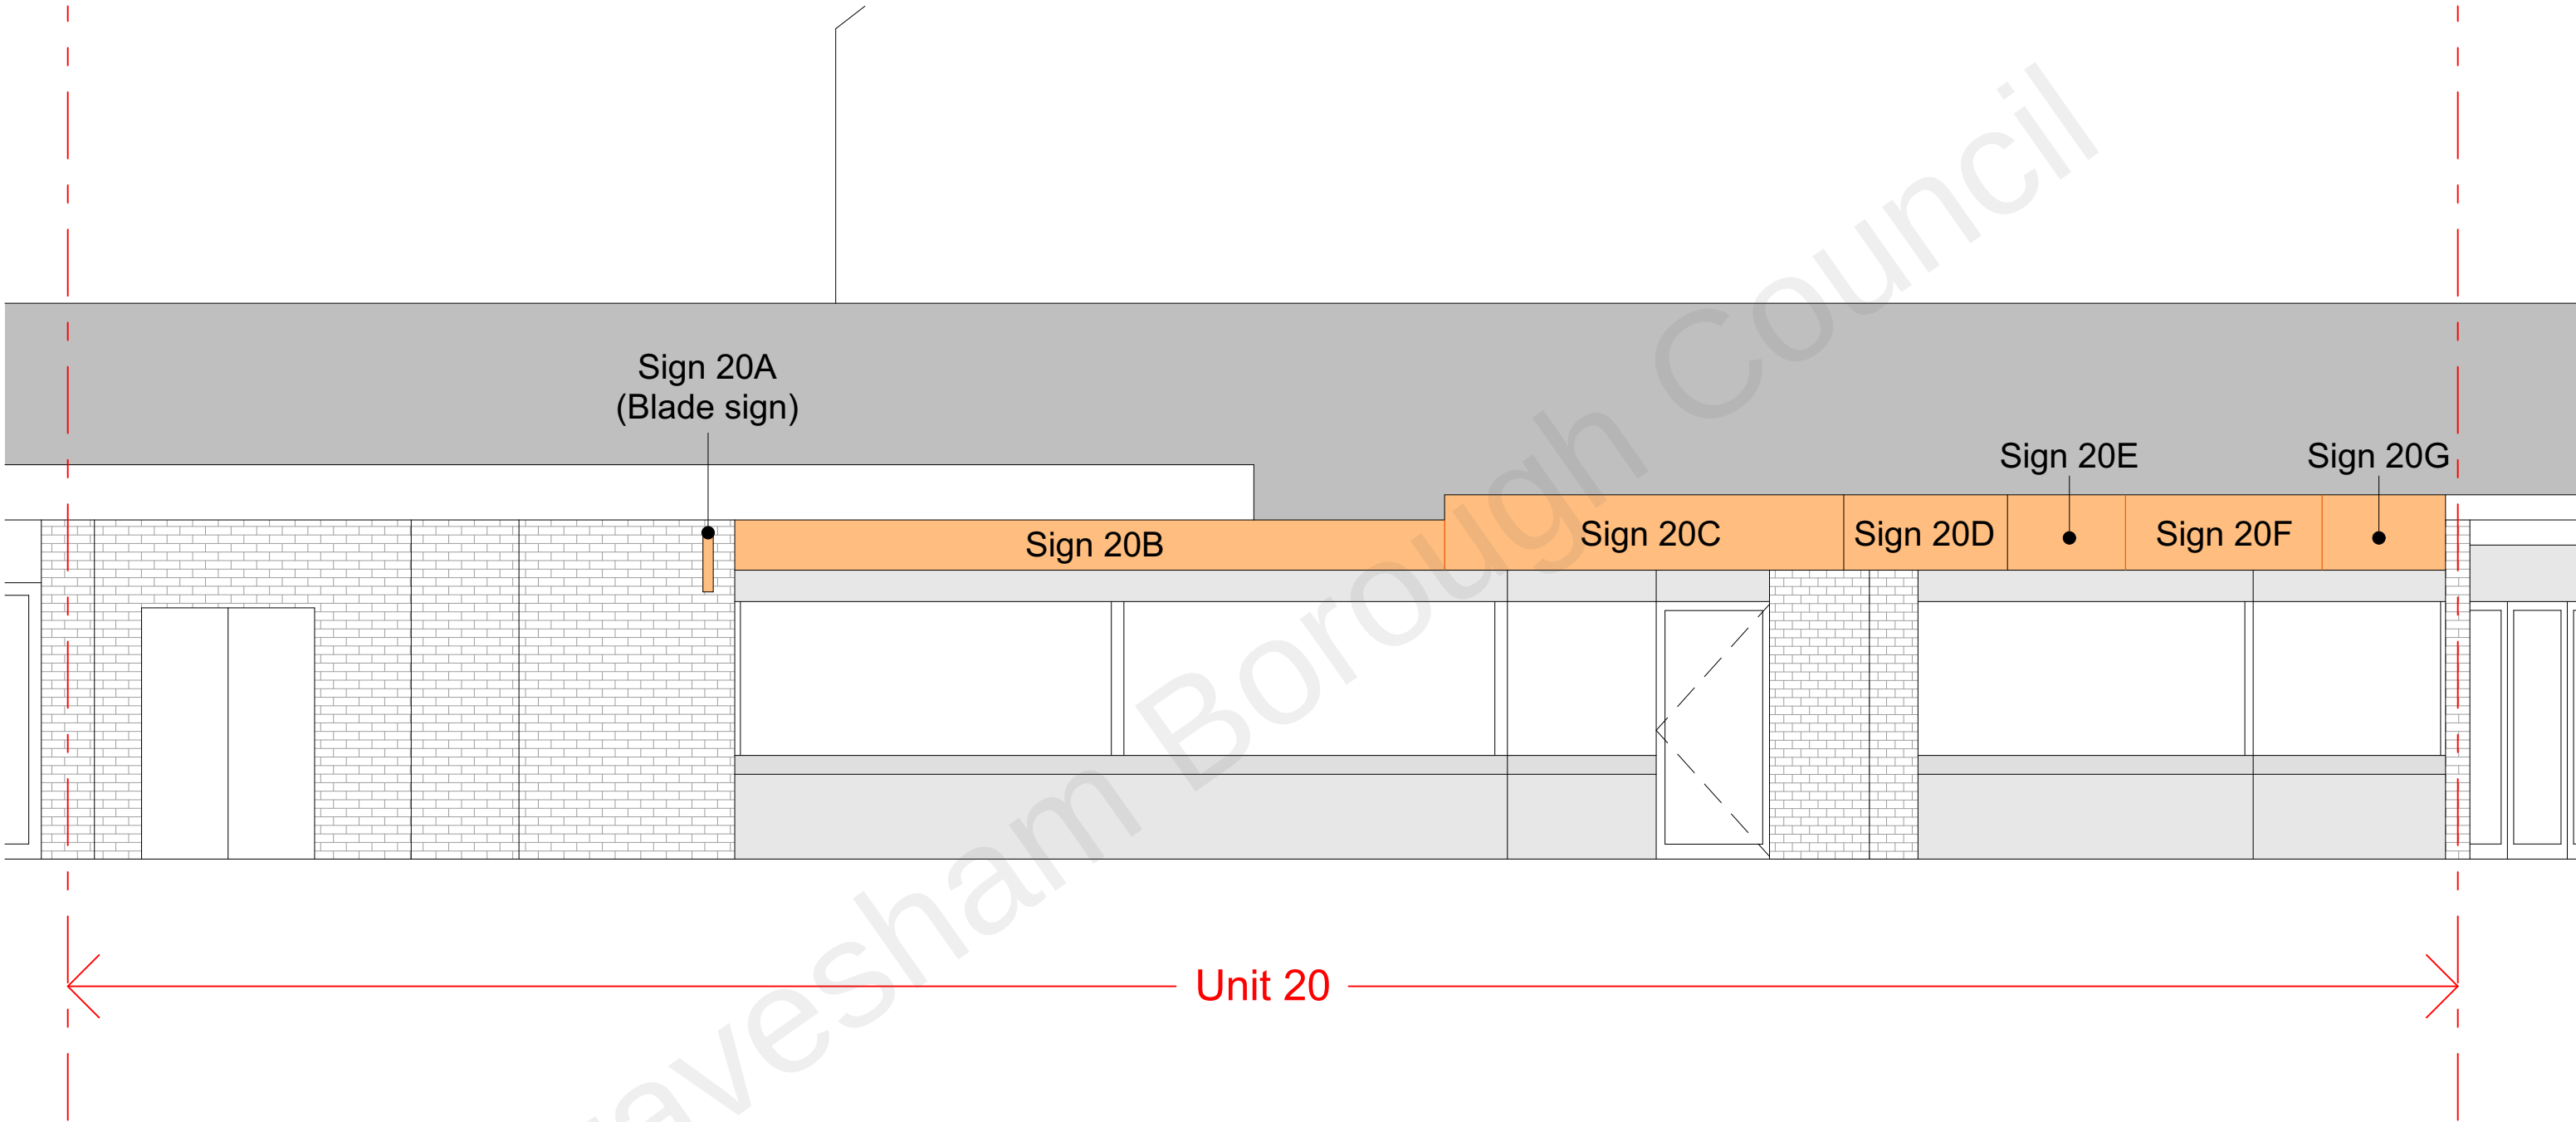

Rev	Date	Description	
	Job Title		Drawing Name
	St George's Art Centre New Road Gravesend DA11 0TA		Unit 20 Proposed Elevation
	Drawing Status		Drawing Scale
14 Little Portland Street, London, W1W 8BN T: 020 7637 0601 W: www.reefestates.co.uk		PLANNING	1:50 @A3
Date first Issued		Layout ID	Revision
07.12.21		PL18.08	