



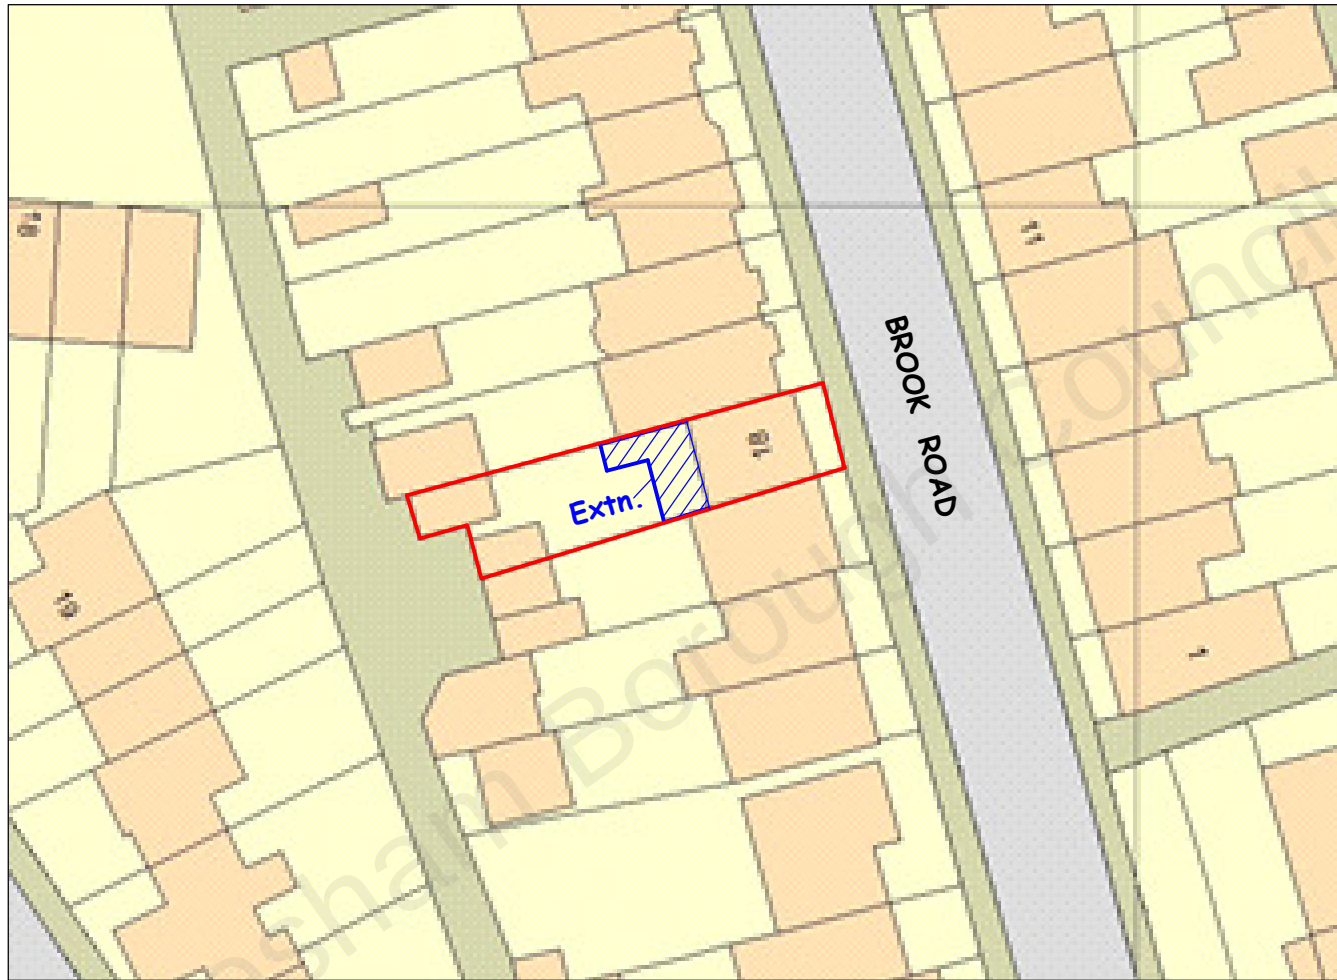

BLOCK PLAN
(Scale: 1 in 500)

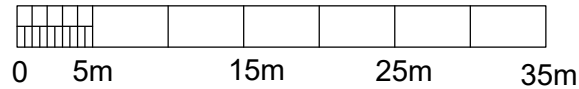

Scale: 1 : 500 @ A3 Size

23/11/2022: Rev.B - Extension added.

PROPOSED REAR SINGLE
STOREY EXTENSION

at
18 Brook Road, DA11 8RG
Client: Ms Jaz Kaur Dehr

Scale: 1 : 500

Date: Oct. 2022

BLOCK PLAN

Drawing No. AT - 18 - 03 (B)