© COPYRIGHT - No part of this drawing is to be reproduced without permission.

ORIGINAL DRAWING SIZE - A1

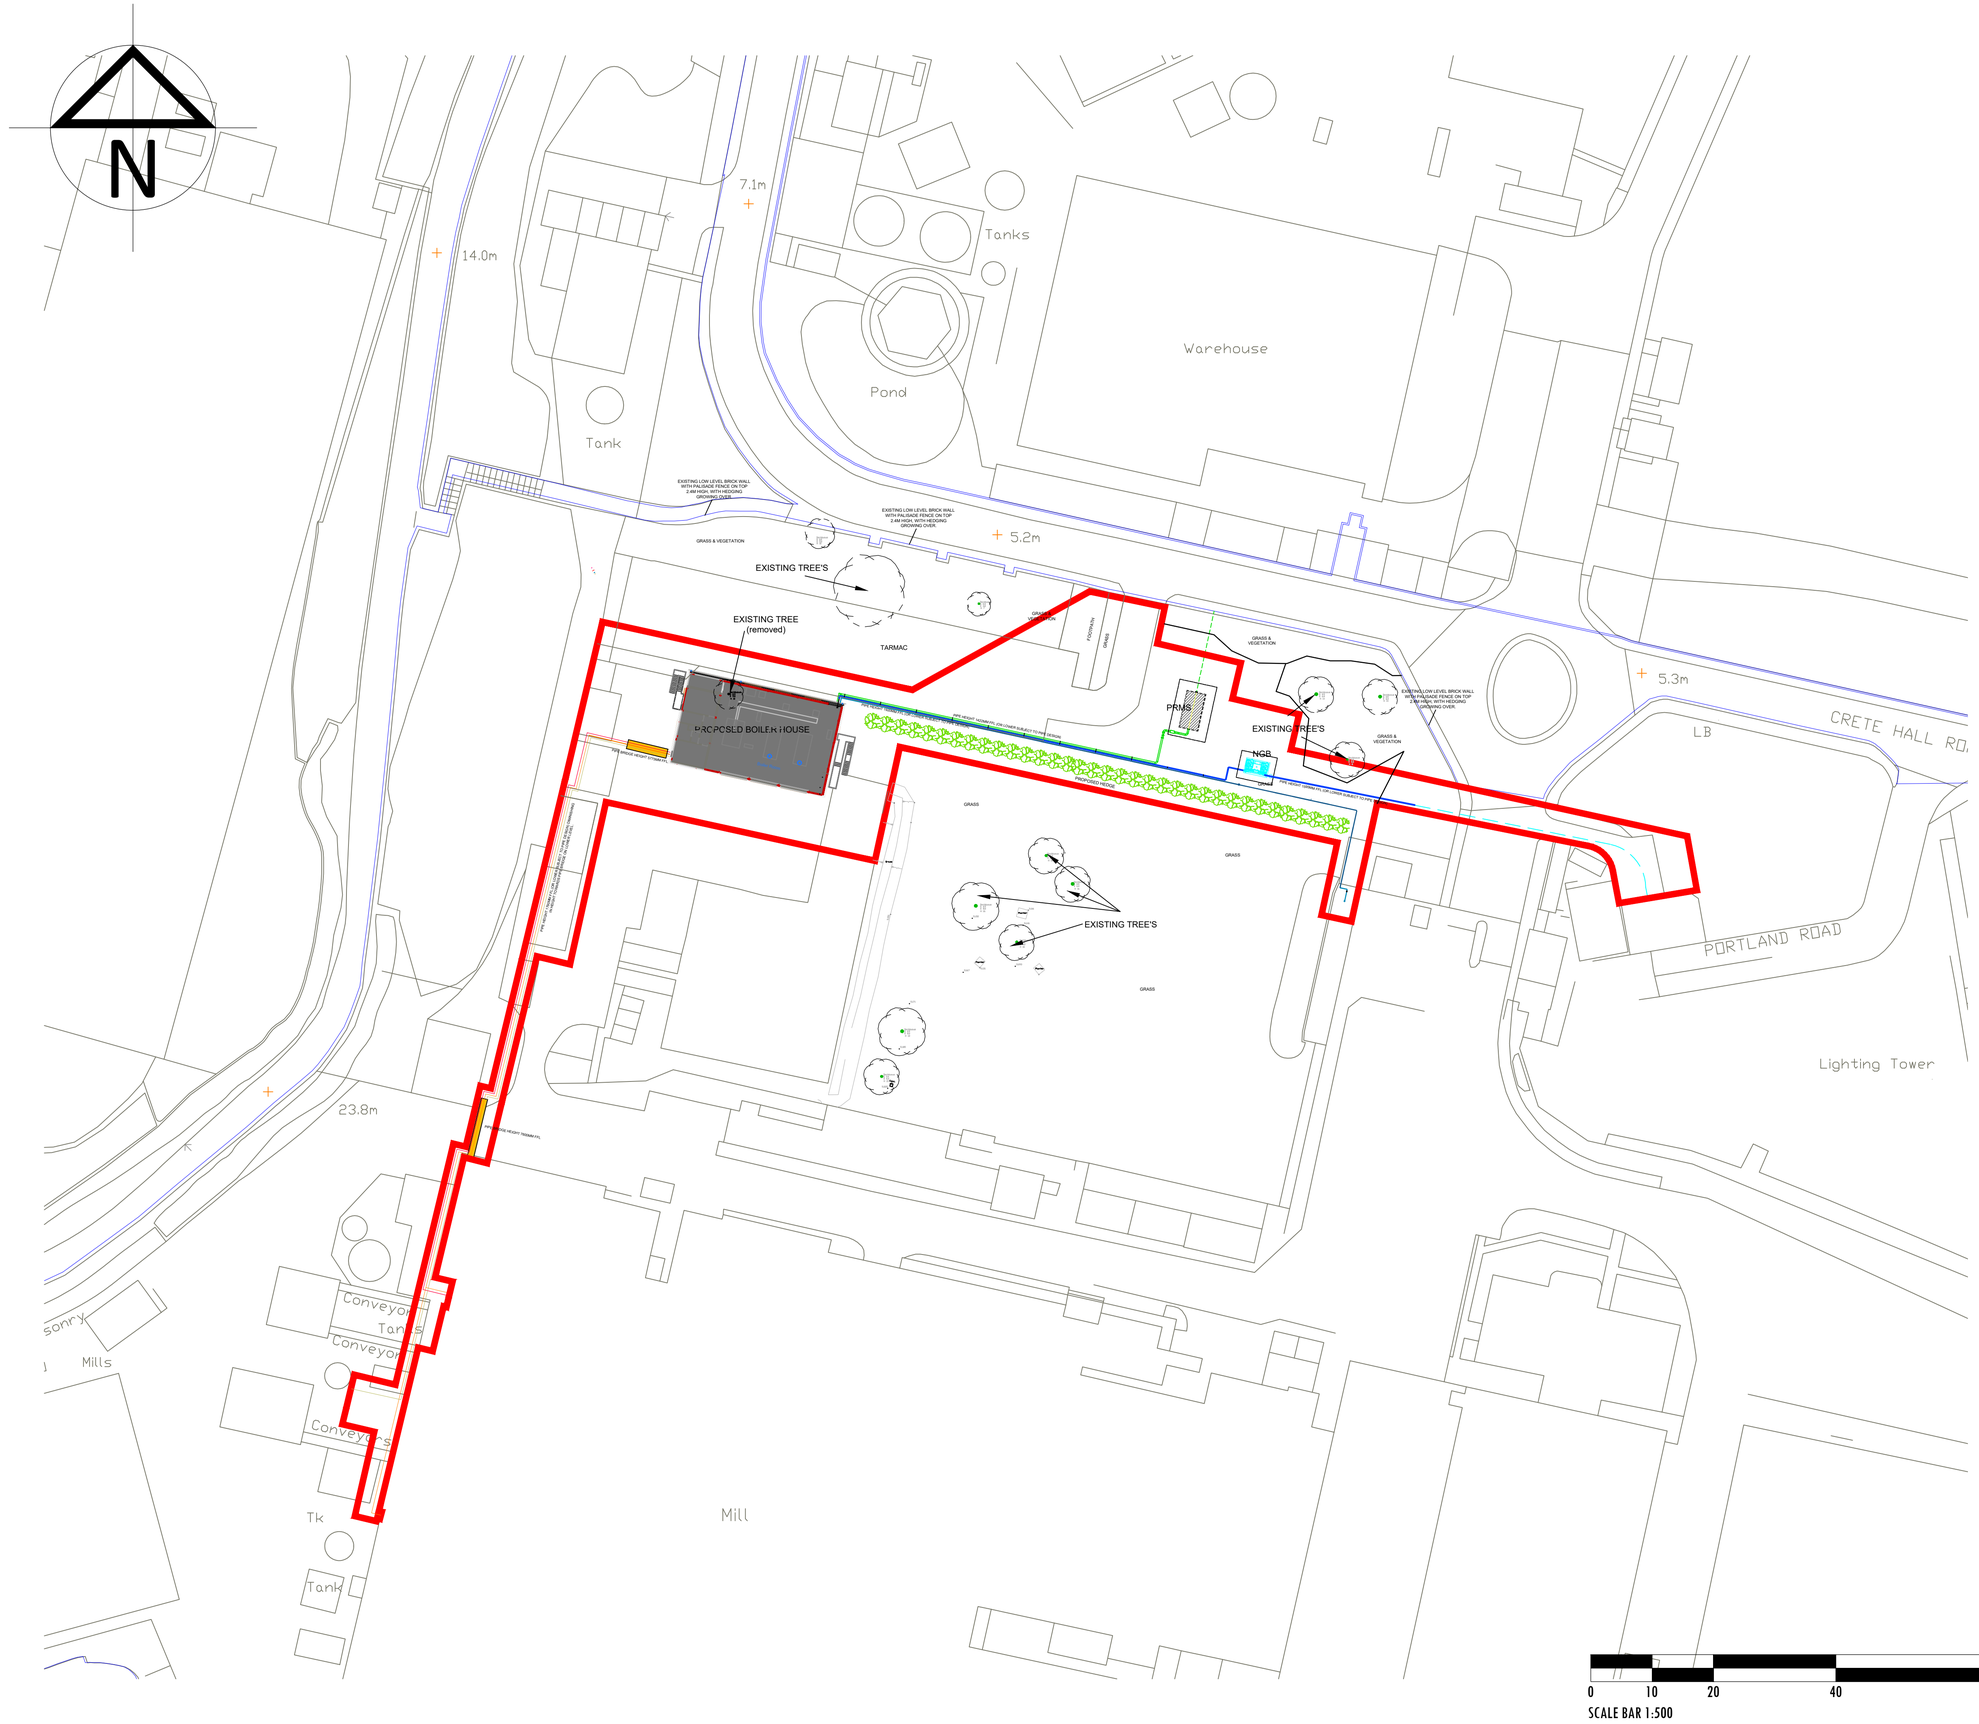

Notes:
Site Area(in red) equates to 0.41 hectares

KEY: BELOW GROUND SERVICES

- HYDROGEN PIPELINE
- NATURAL GAS PIPELINE

KEY: ABOVE GROUND SERVICES

- HYDROGEN PIPELINE
- NATURAL GAS PIPELINE
- WATER SUPPLY
- ELECTRICAL CABLES
- STEAM SUPPLY
- CONDENSATE RETURN
- PIPE BRIDGE OVER ROAD
- PRMS — HYDROGEN PRESSURE REDUCTION & METERING SKID
- NGB — NATURAL GAS BOOSTER

KEY

- Indicates all other land within the ownership/control of the applicant
- Proposed Development Boundary

Signed for Revision:

Author:				
Checker:				
Approver:				
P2				
	JD	FN	KGP	26/03/2026
REVISION	DRAWN BY	CHECKED BY	APPROVED BY	DATE

DRAWING STATUS

AMERESCO
Green • Clean • Sustainable

GUILDFORD:
Ranger House, Walnut Tree Close,
Guildford, GU1 4UL
LONDON:
14-16 Dowgate Hill, London, EC4R 2SU
Tel: 020 3542 8300
Fax: 020 3542 8301
ameresco.com

beamconsulting

Beam Consulting
14 Bond Street
Wakefield
WF1 2QP
Tel: 01924 361653
Fax: 01924 364631

CLIENT	CLIENT PROJECT REF.
KIMBERLY-CLARK	3001954

SITE ADDRESS
NORTHFLEET MILL
CRETE HALL ROAD, NORTHFLEET
GRAVESEND, DA11 9AD

DRAWING TITLE
NORTHFLEET MILL STEAM GENERATION
BOILERS REPLACEMENT
SITE PLAN AS PROPOSED

SCALE	DNO	DRAWN BY
1:500 Original Size A1		CEPH

DRAWING NUMBER	REVISION
3001954-AME-NF-ZZ-DR-PL-6053	P2