

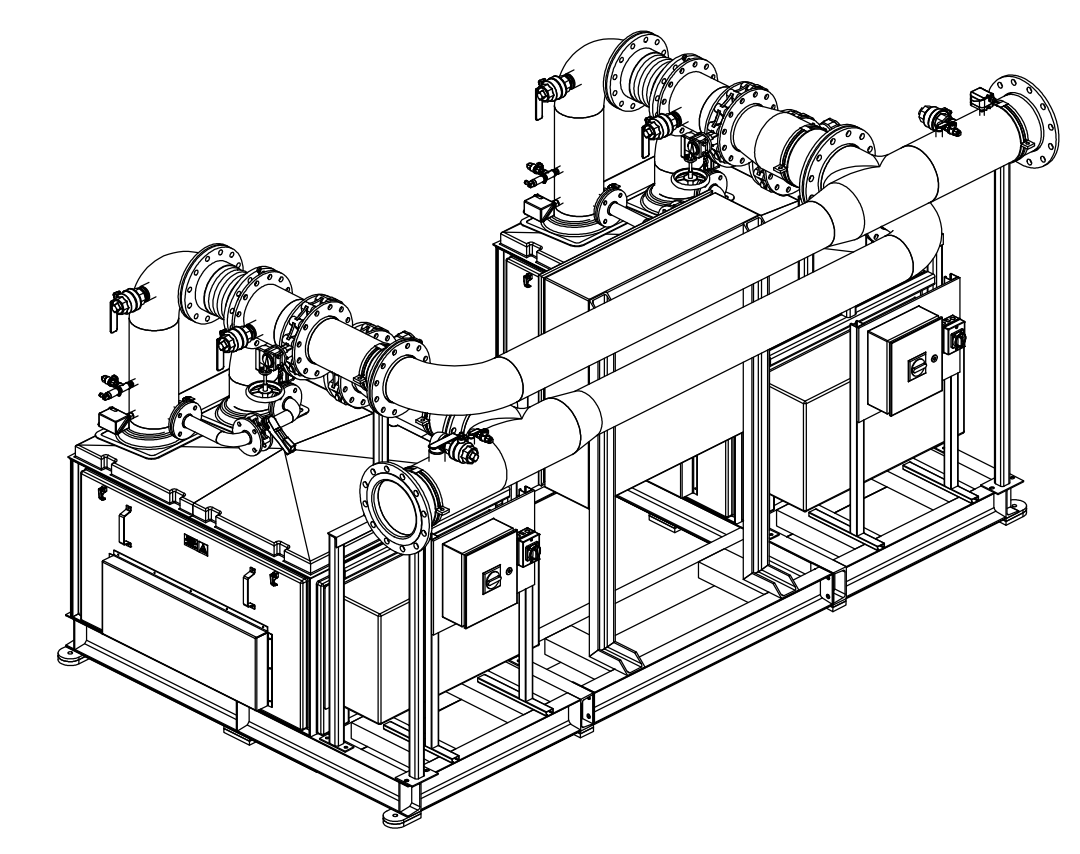
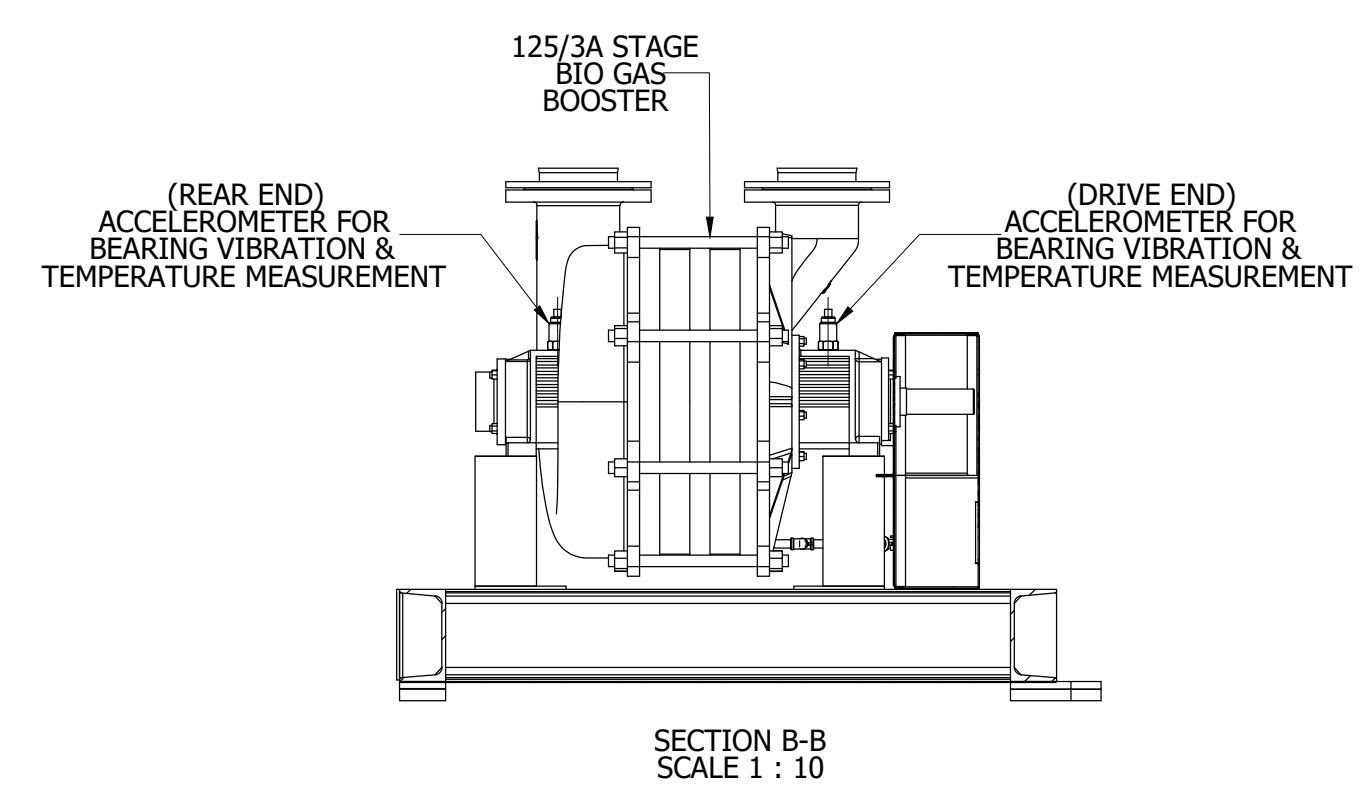
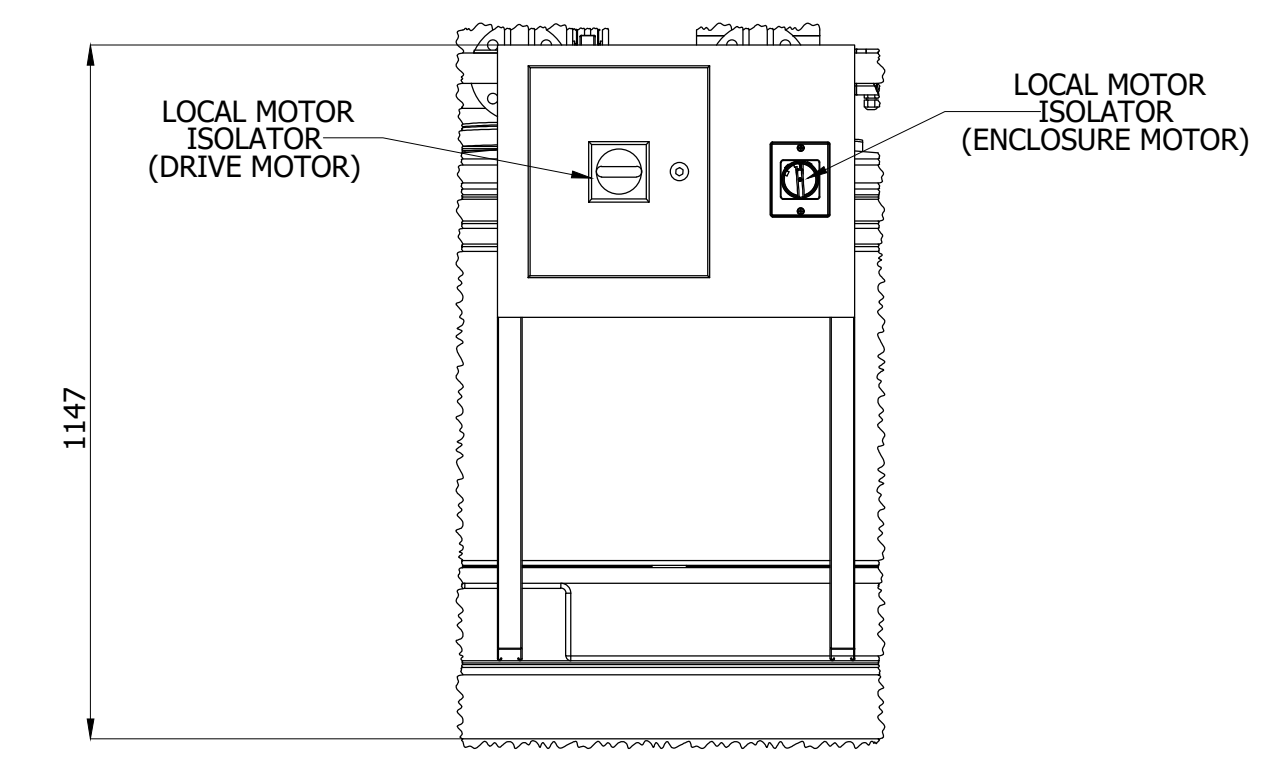
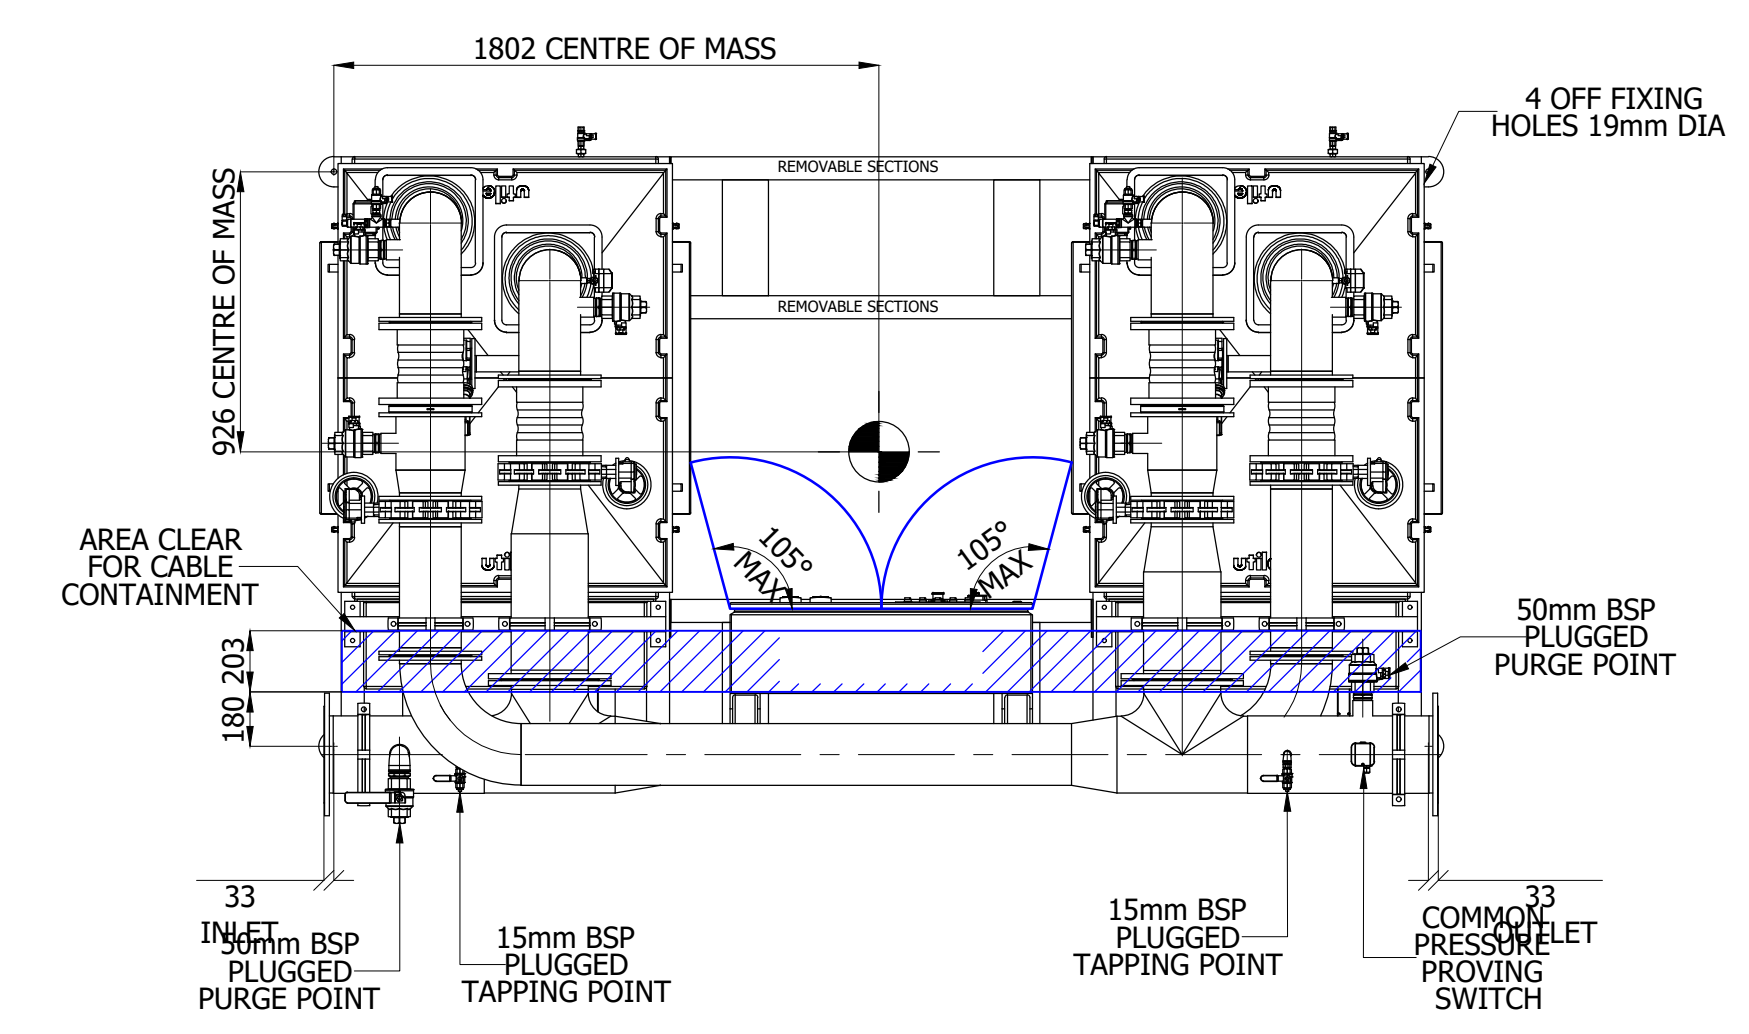
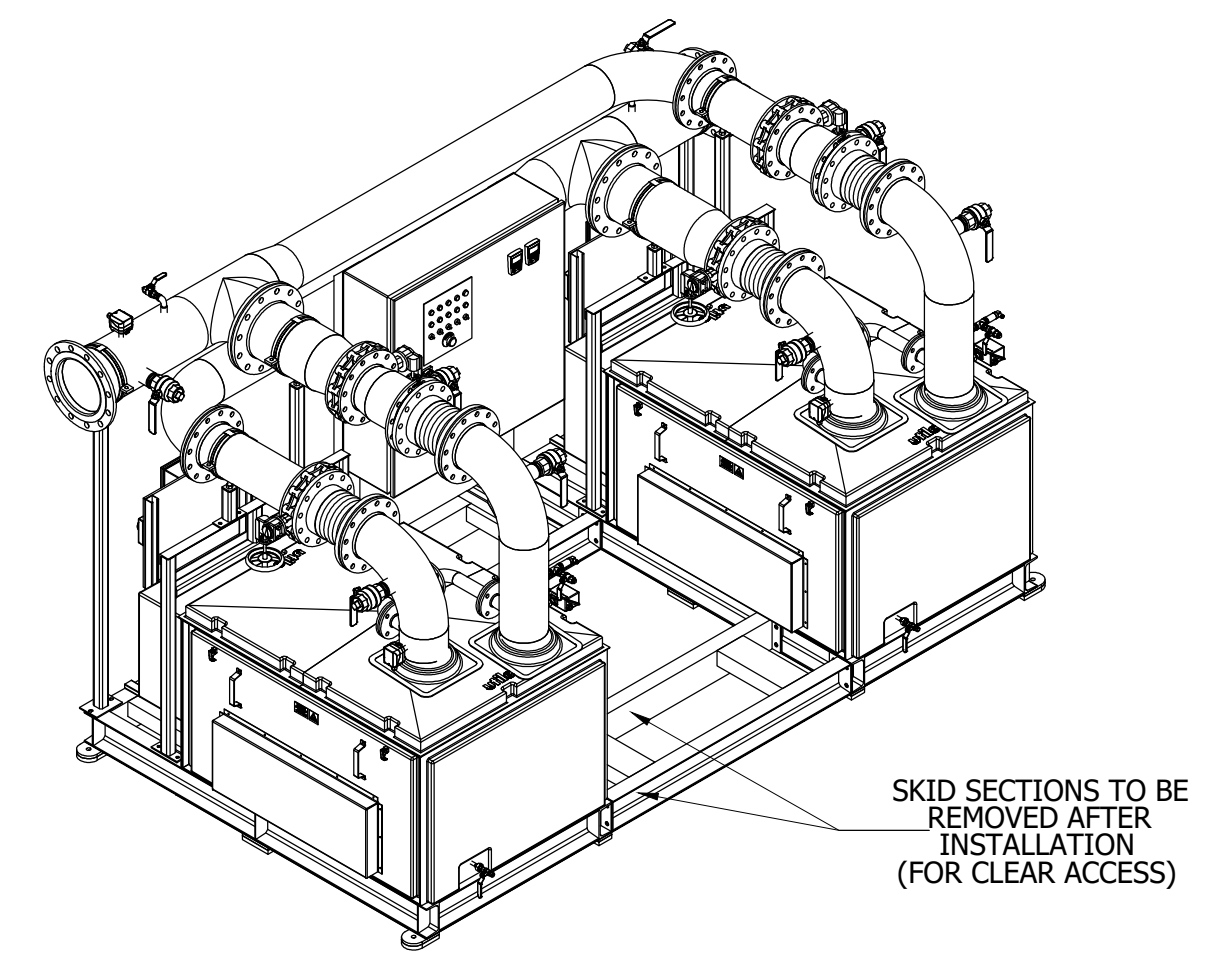
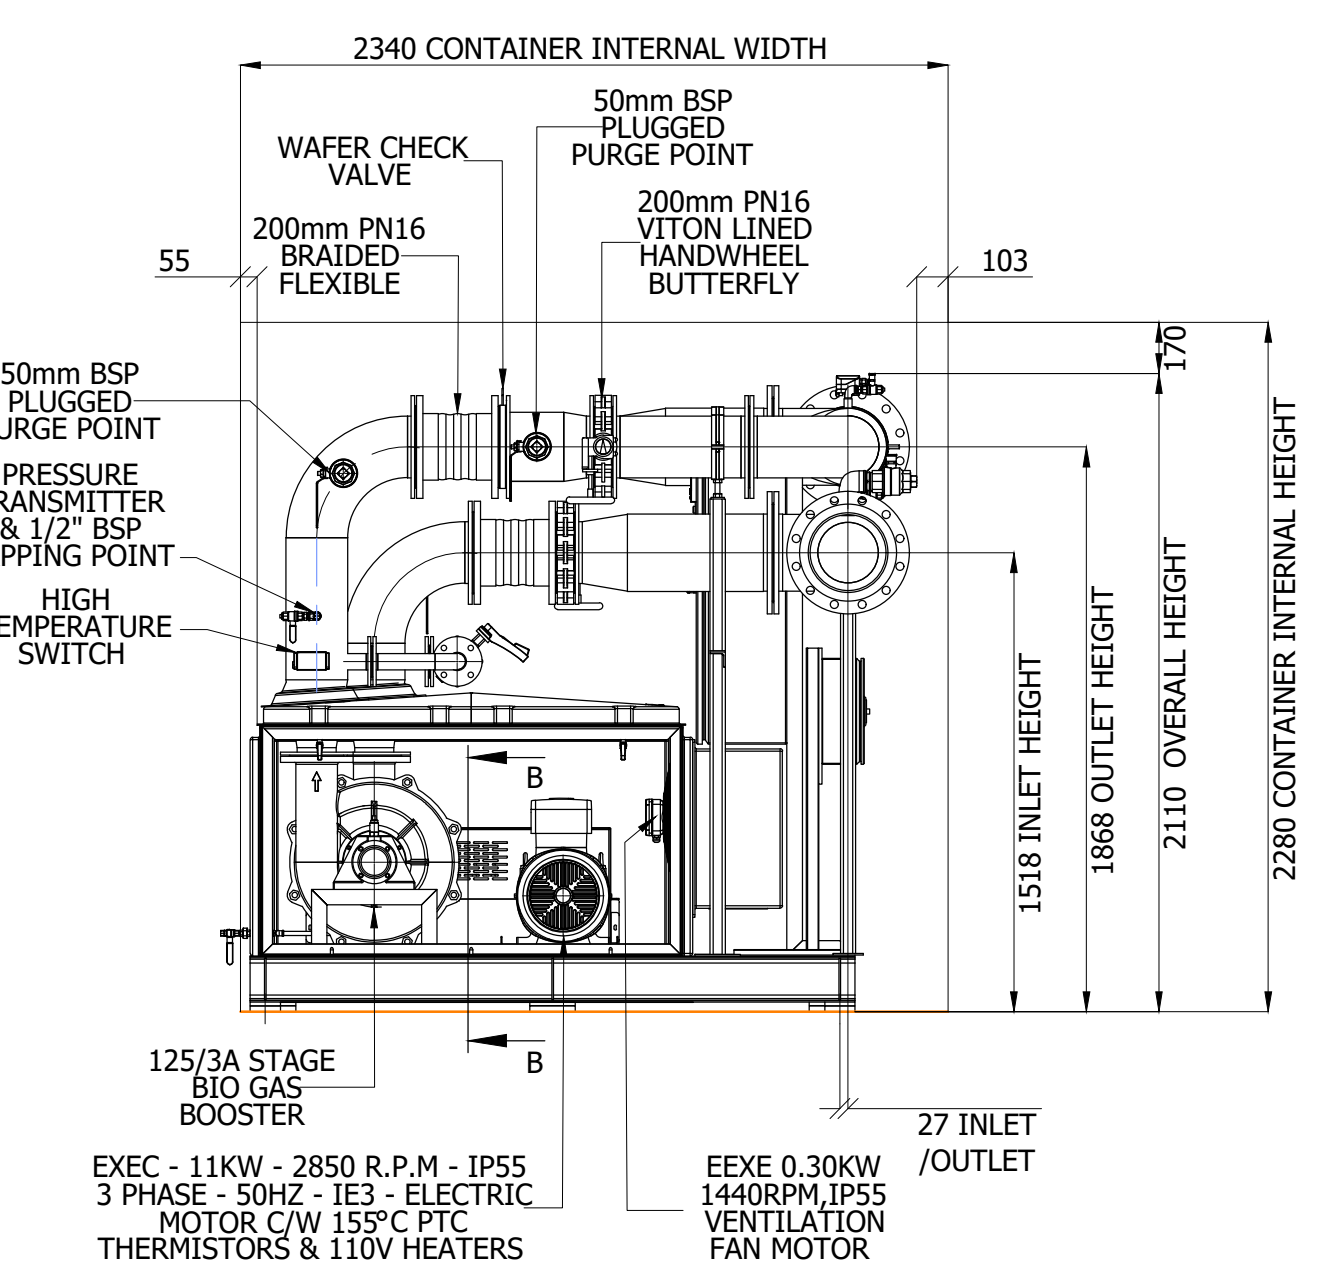
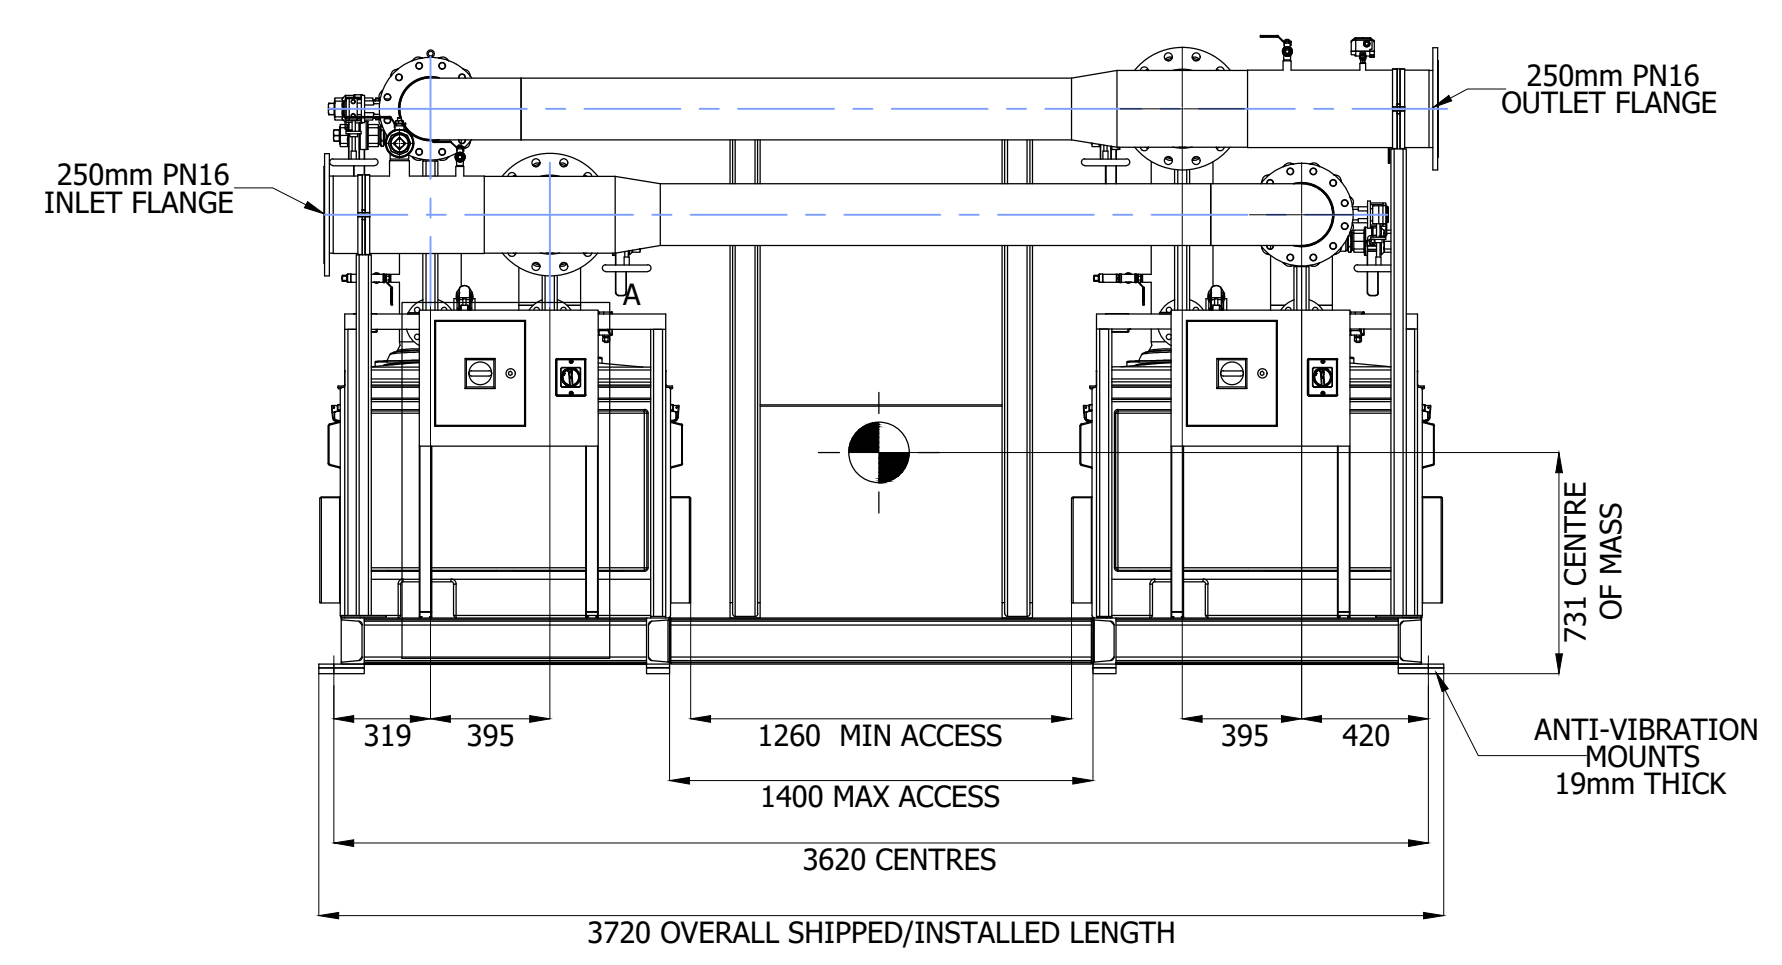
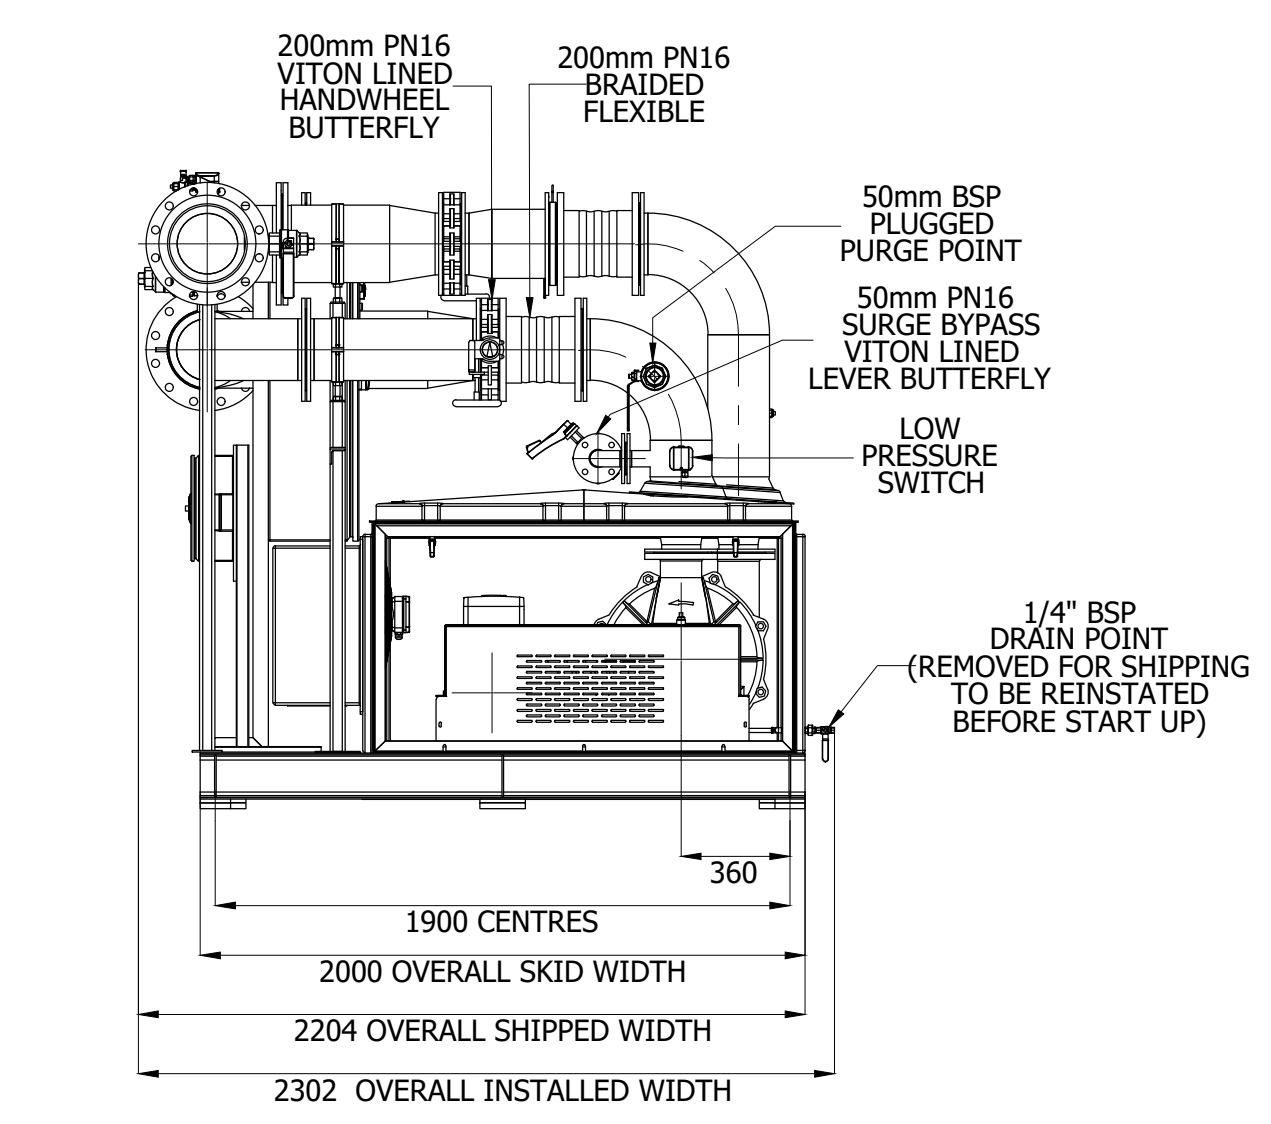


TABLE OF WEIGHTS		
PART	QTY	WEIGHT
SKID	1	641
BOOSTER	2	155
MOTOR	2	143
ENCLOSURE	2	141
ENCLOSURE DOORS	4	17
TOTAL		2340

- PLEASE NOTE:
- EARTH TAGS WELDED TO FLANGES
 - 316L PIPEWORK & FITTINGS
 - 304L NON GAS CONTACTING FLANGES
 - ALL FIXING A4 ST. STEEL
 - SKID MILD STEEL - HOT DIP GALVANIZED
 - WIRING COMPLETED BY UTILE
 - 3 PHASE POWER TO PANEL BY OTHERS
 - NOISE LEVEL BELOW 73DB'A' @ 1 METRE FREE FIELD

Notes:

Signed for Revision: **

Author: _____

Checker: _____

Approver: _____

P1	CEPH	FN	KGP	27-03-26
REVISION	DRAWN BY	CHECKED BY	APPROVED BY	DATE

DRAWING STATUS

AMERESCO
Green • Clean • Sustainable

GUILDFORD:
Ranger House, Walnut Tree Close,
Guildford, GU1 4UL
Tel: 020 3542 8300

LONDON:
14-16 Dowgate Hill, London, EC4R 2SU
Fax: 020 3542 8301
ameresco.com

beamconsulting
Beam Consulting
14 Bond Street
Wakefield
WF1 2QP
Tel: 01924 361653
Fax: 01924 364631

CLIENT	KIMBERLY-CLARK	CLIENT PROJECT REF.	3001954
--------	----------------	---------------------	---------

SITE ADDRESS

NORTHFLEET MILL
CRETE HALL ROAD, NORTHFLEET
GRAVESEND, DA11 9AD

DRAWING TITLE

NORTHFLEET MILL STEAM GENERATION BOILERS REPLACEMENT
NATURAL GAS BOOSTER

SCALE	1:25 Original Size A1	DWG	DRAWN BY CEPH
DRAWING NUMBER	3001954-AME-NF-ZZ-DR-PL-6071	REVISION	P1