


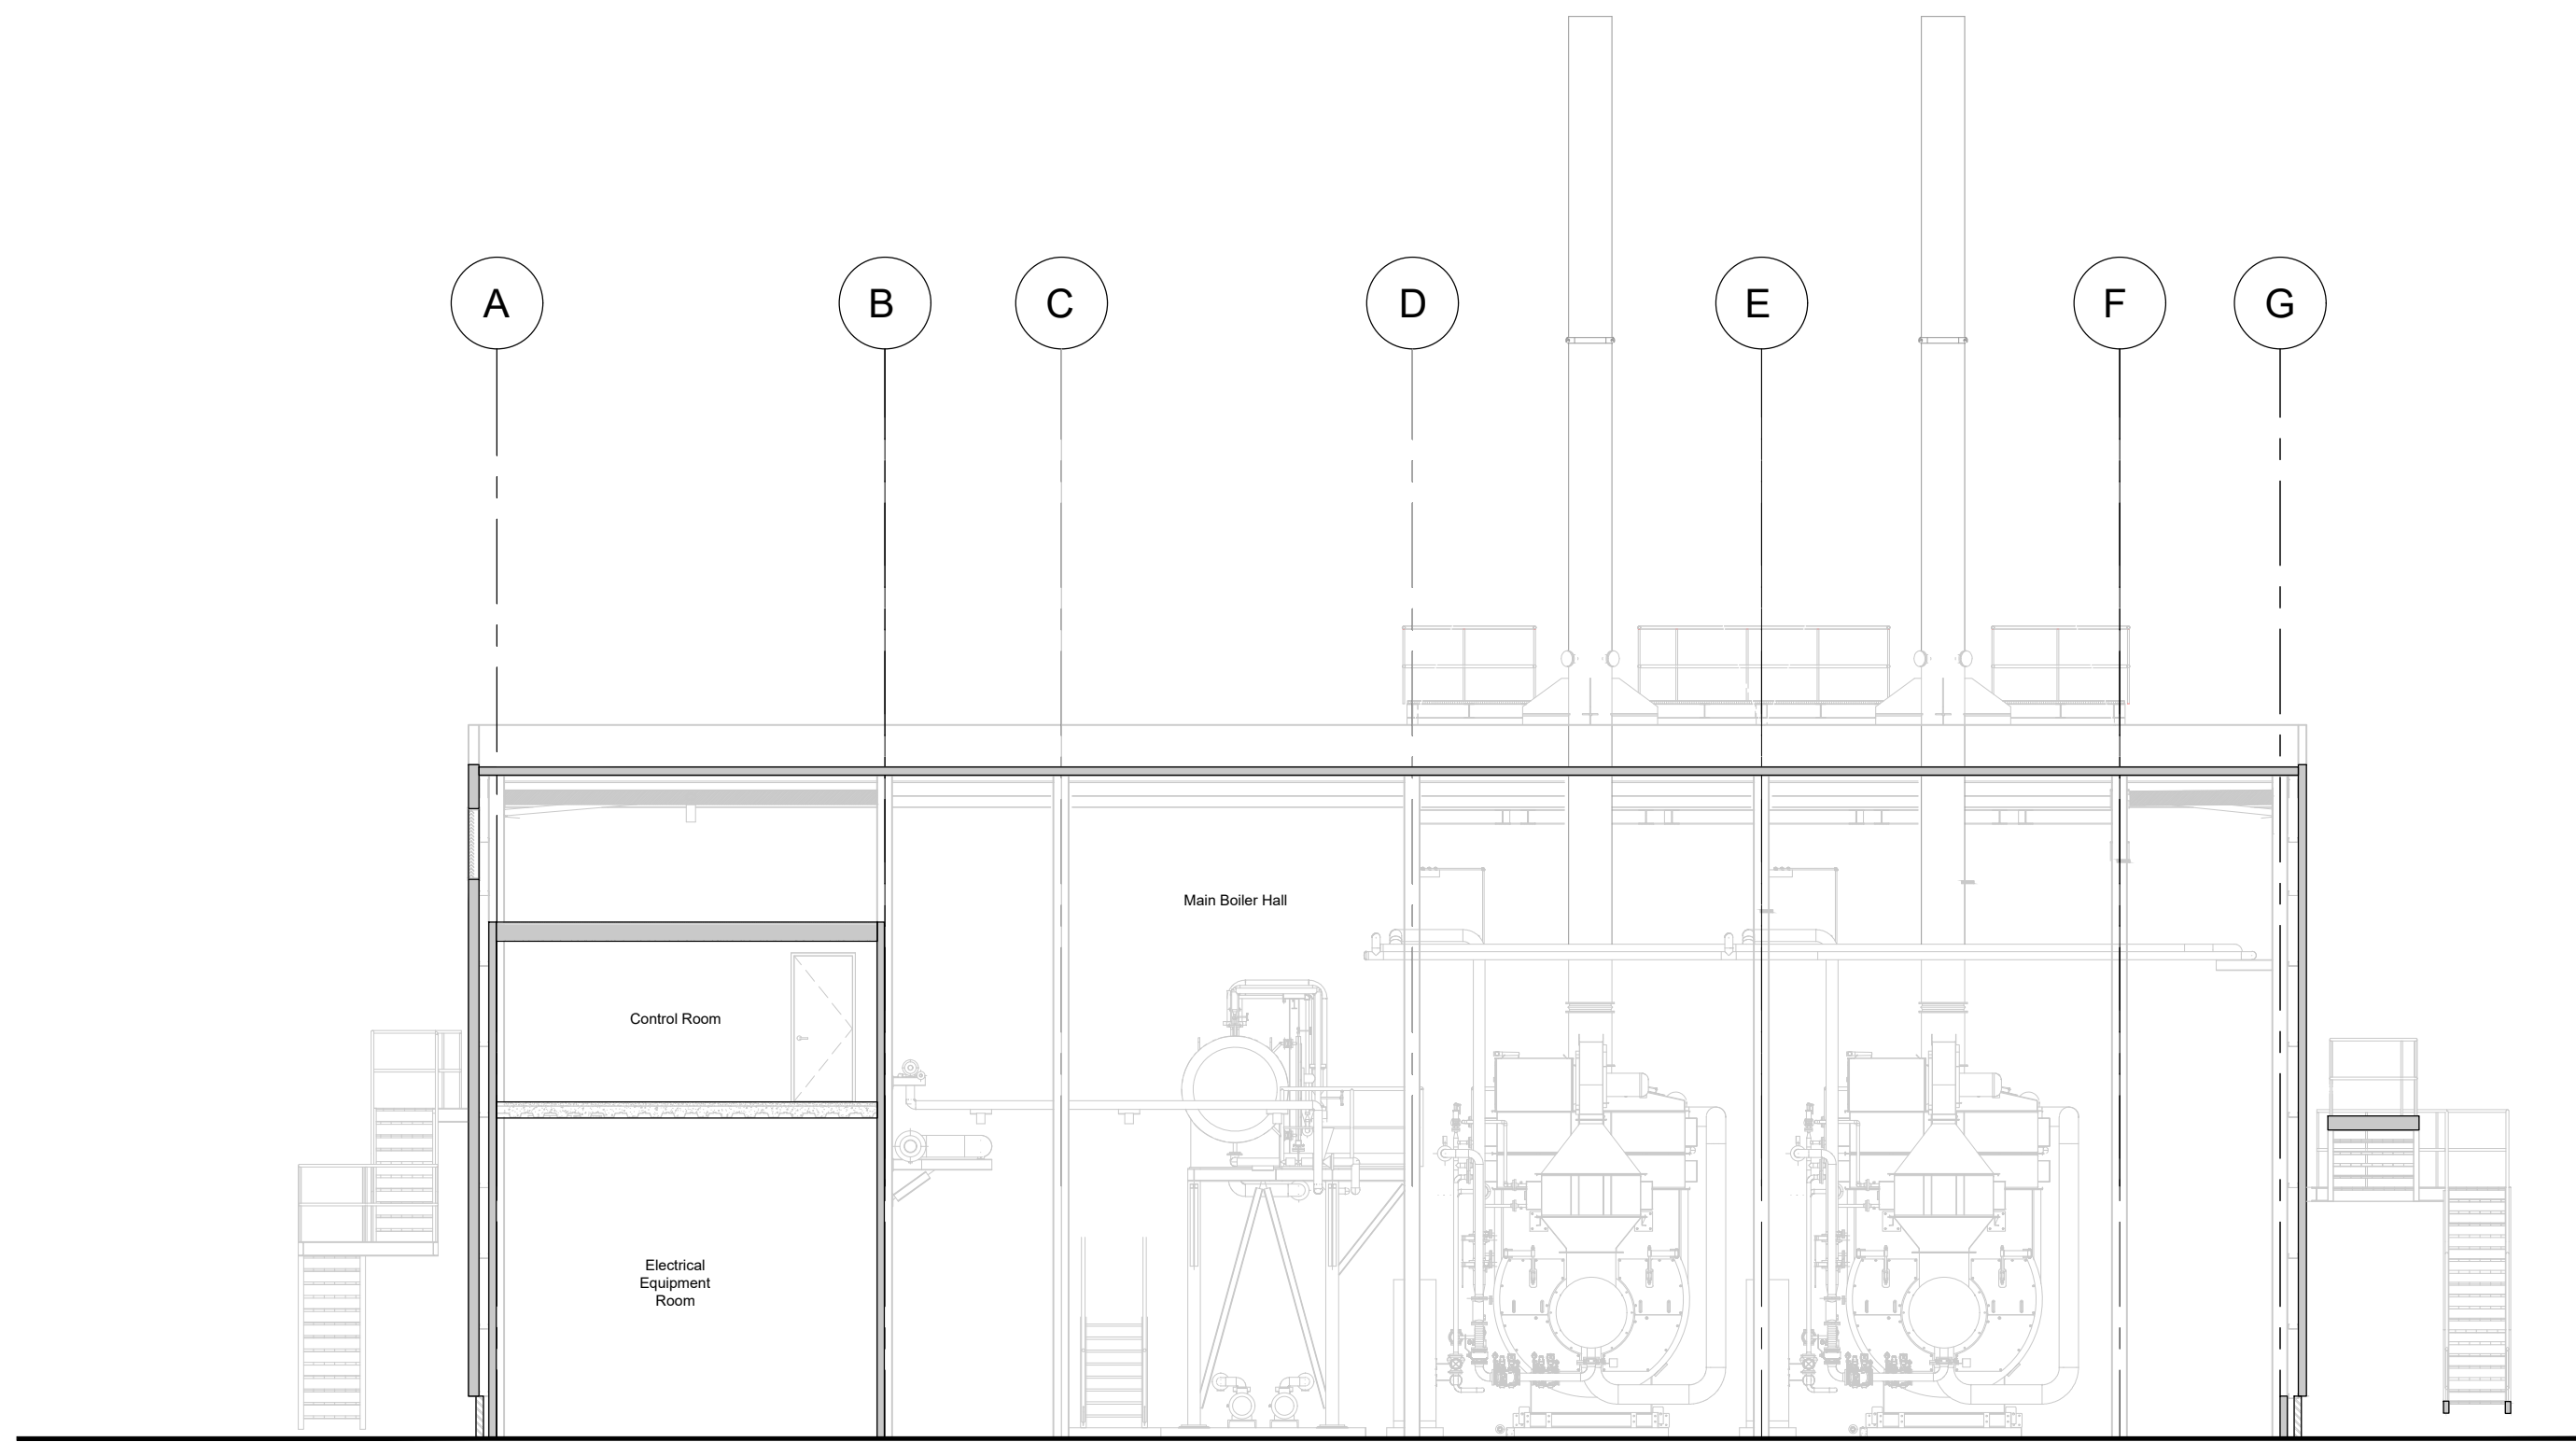

Notes:

Signed for Revision: **

Author:				
Checker:				
Approver:				
P1				
	CEPH	FN	KGP	27-03-26
REVISION	DRAWN BY	CHECKED BY	APPROVED BY	DATE

DRAWING STATUS



GUILDFORD:
Ranger House, Walnut Tree Close,
Guildford, GU1 4UL
LONDON:
14-16 Dowgate Hill, London, EC4R 2SU

Tel: 020 3542 8300
Fax: 020 3542 8301
ameresco.com

beamconsulting

Beam Consulting
14 Bond Street
Wakefield
WF1 2QP
Tel: 01924 361653
Fax: 01924 364631

CLIENT	CLIENT PROJECT REF.
KIMBERLY-CLARK	3001954

SITE ADDRESS
NORTHFLEET MILL
CRETE HALL ROAD, NORTHFLEET
GRAVESEND, DA11 9AD

DRAWING TITLE
NORTHFLEET MILL STEAM GENERATION BOILERS REPLACEMENT
LONGITUDINAL PLANNING SECTION

SCALE 1:100 Original Size A1	DWG DRAWN BY CEPH	REVISION P1
DRAWING NUMBER 3001954-AME-NF-ZZ-DR-PL-6070		

