

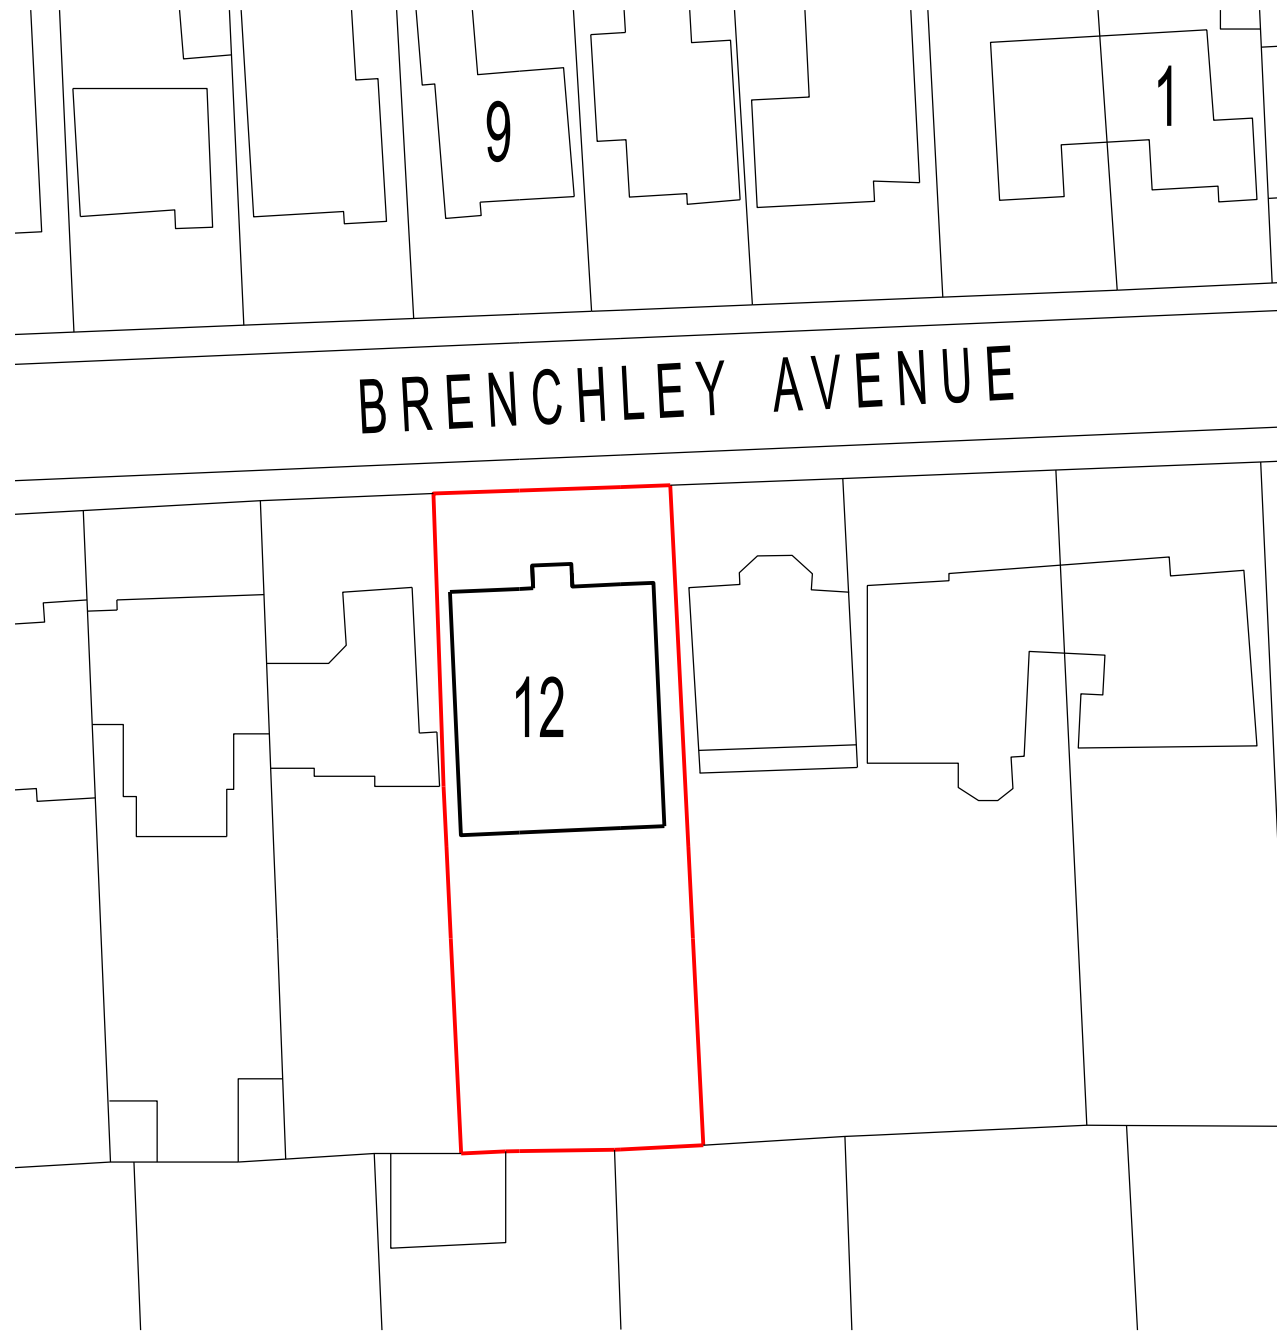


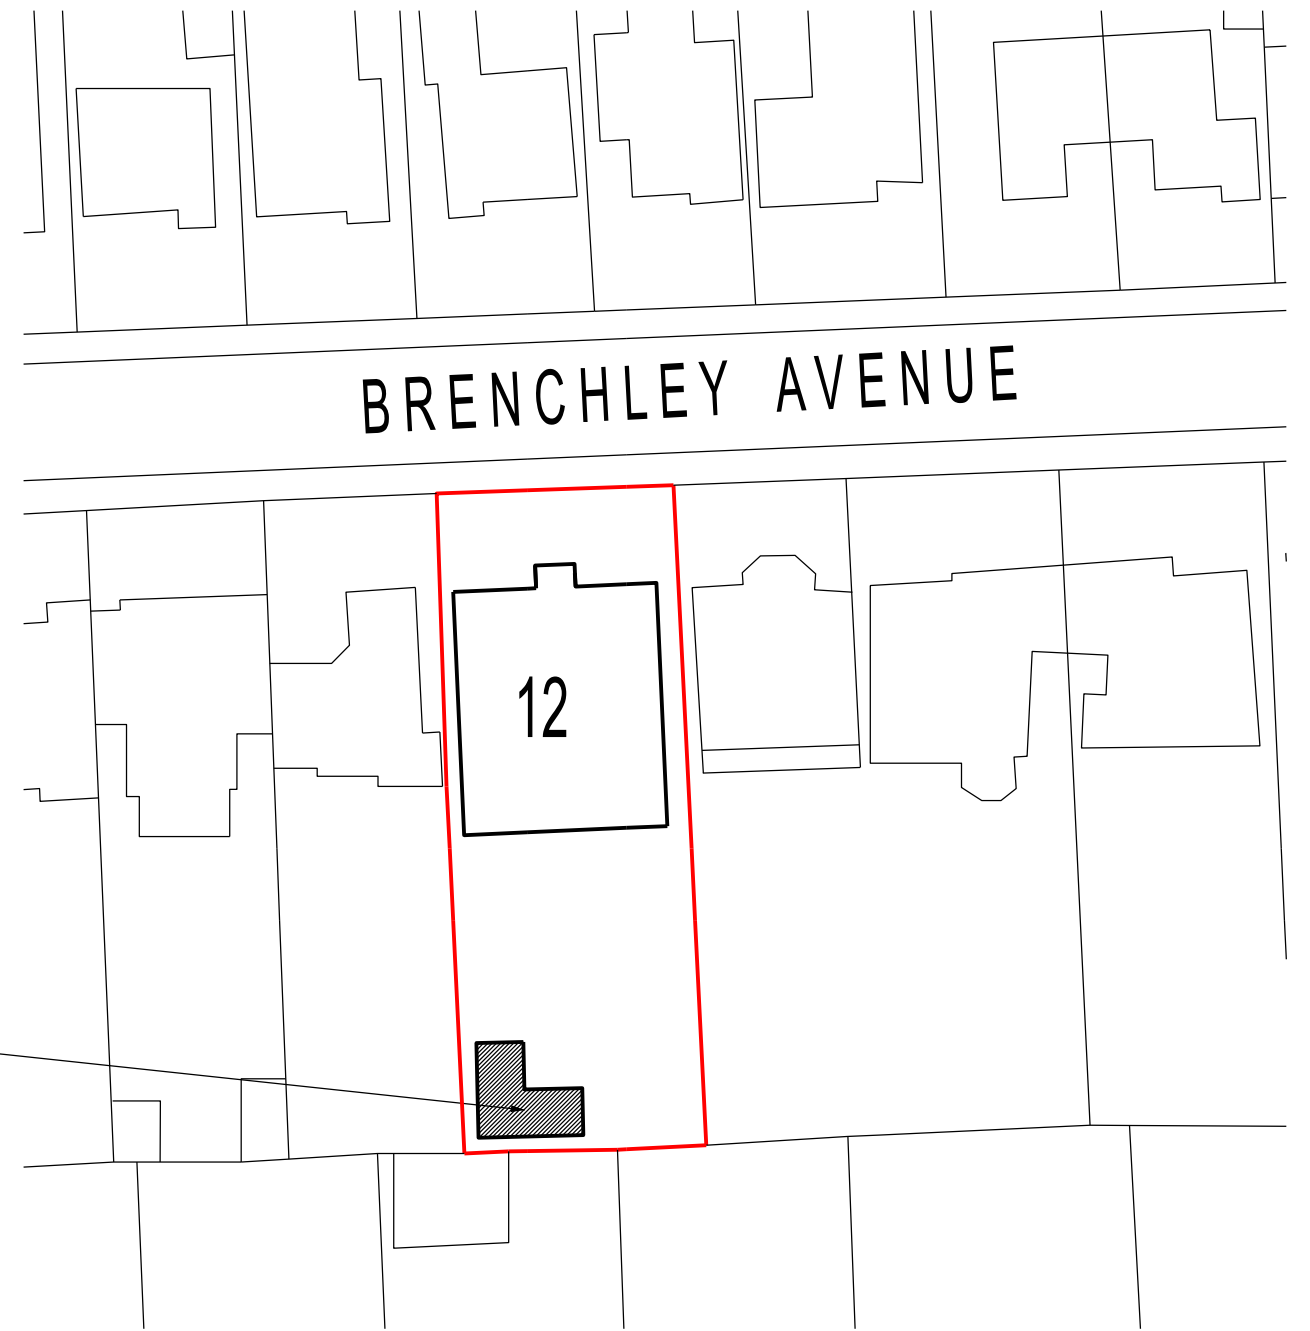


EXISTING BLOCK PLAN scale 1:500

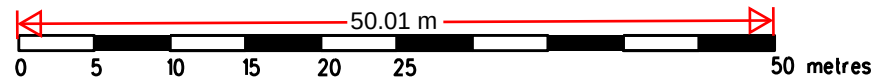

proposed out building  
shown hatched

PROPOSED BLOCK PLAN scale 1:500

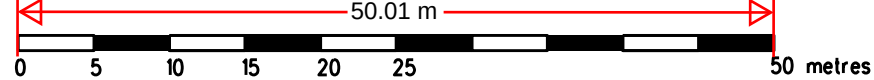

| REVISION                                                                                                 | DATE     |
|---|----------|
| ARCHITECT                                                                                                |          |
| TA ARCHITECTS<br>11 JOYDENS WOOD ROAD BEXLEY<br>KENT DA5 2HS Tel 07905 130591<br>ta140256@googlemail.com |          |
| JOB   |          |
| RETENTION OF OUT BUILDING<br>AT 12 BRECHLEY AVENUE<br>GRAVESEND KENT DA11 7RQ                            |          |
| DRAWING                                                                                                  |          |
| EXISTING & PROPOSED SITE<br>BLOCK PLANS                                                                  |          |
| SCALE   | DATE     |
| 1:500 AT A3                                                                                              | NOV 2024 |
| DRAWING NO.                                                                                              |          |
| KK/31   |          |