


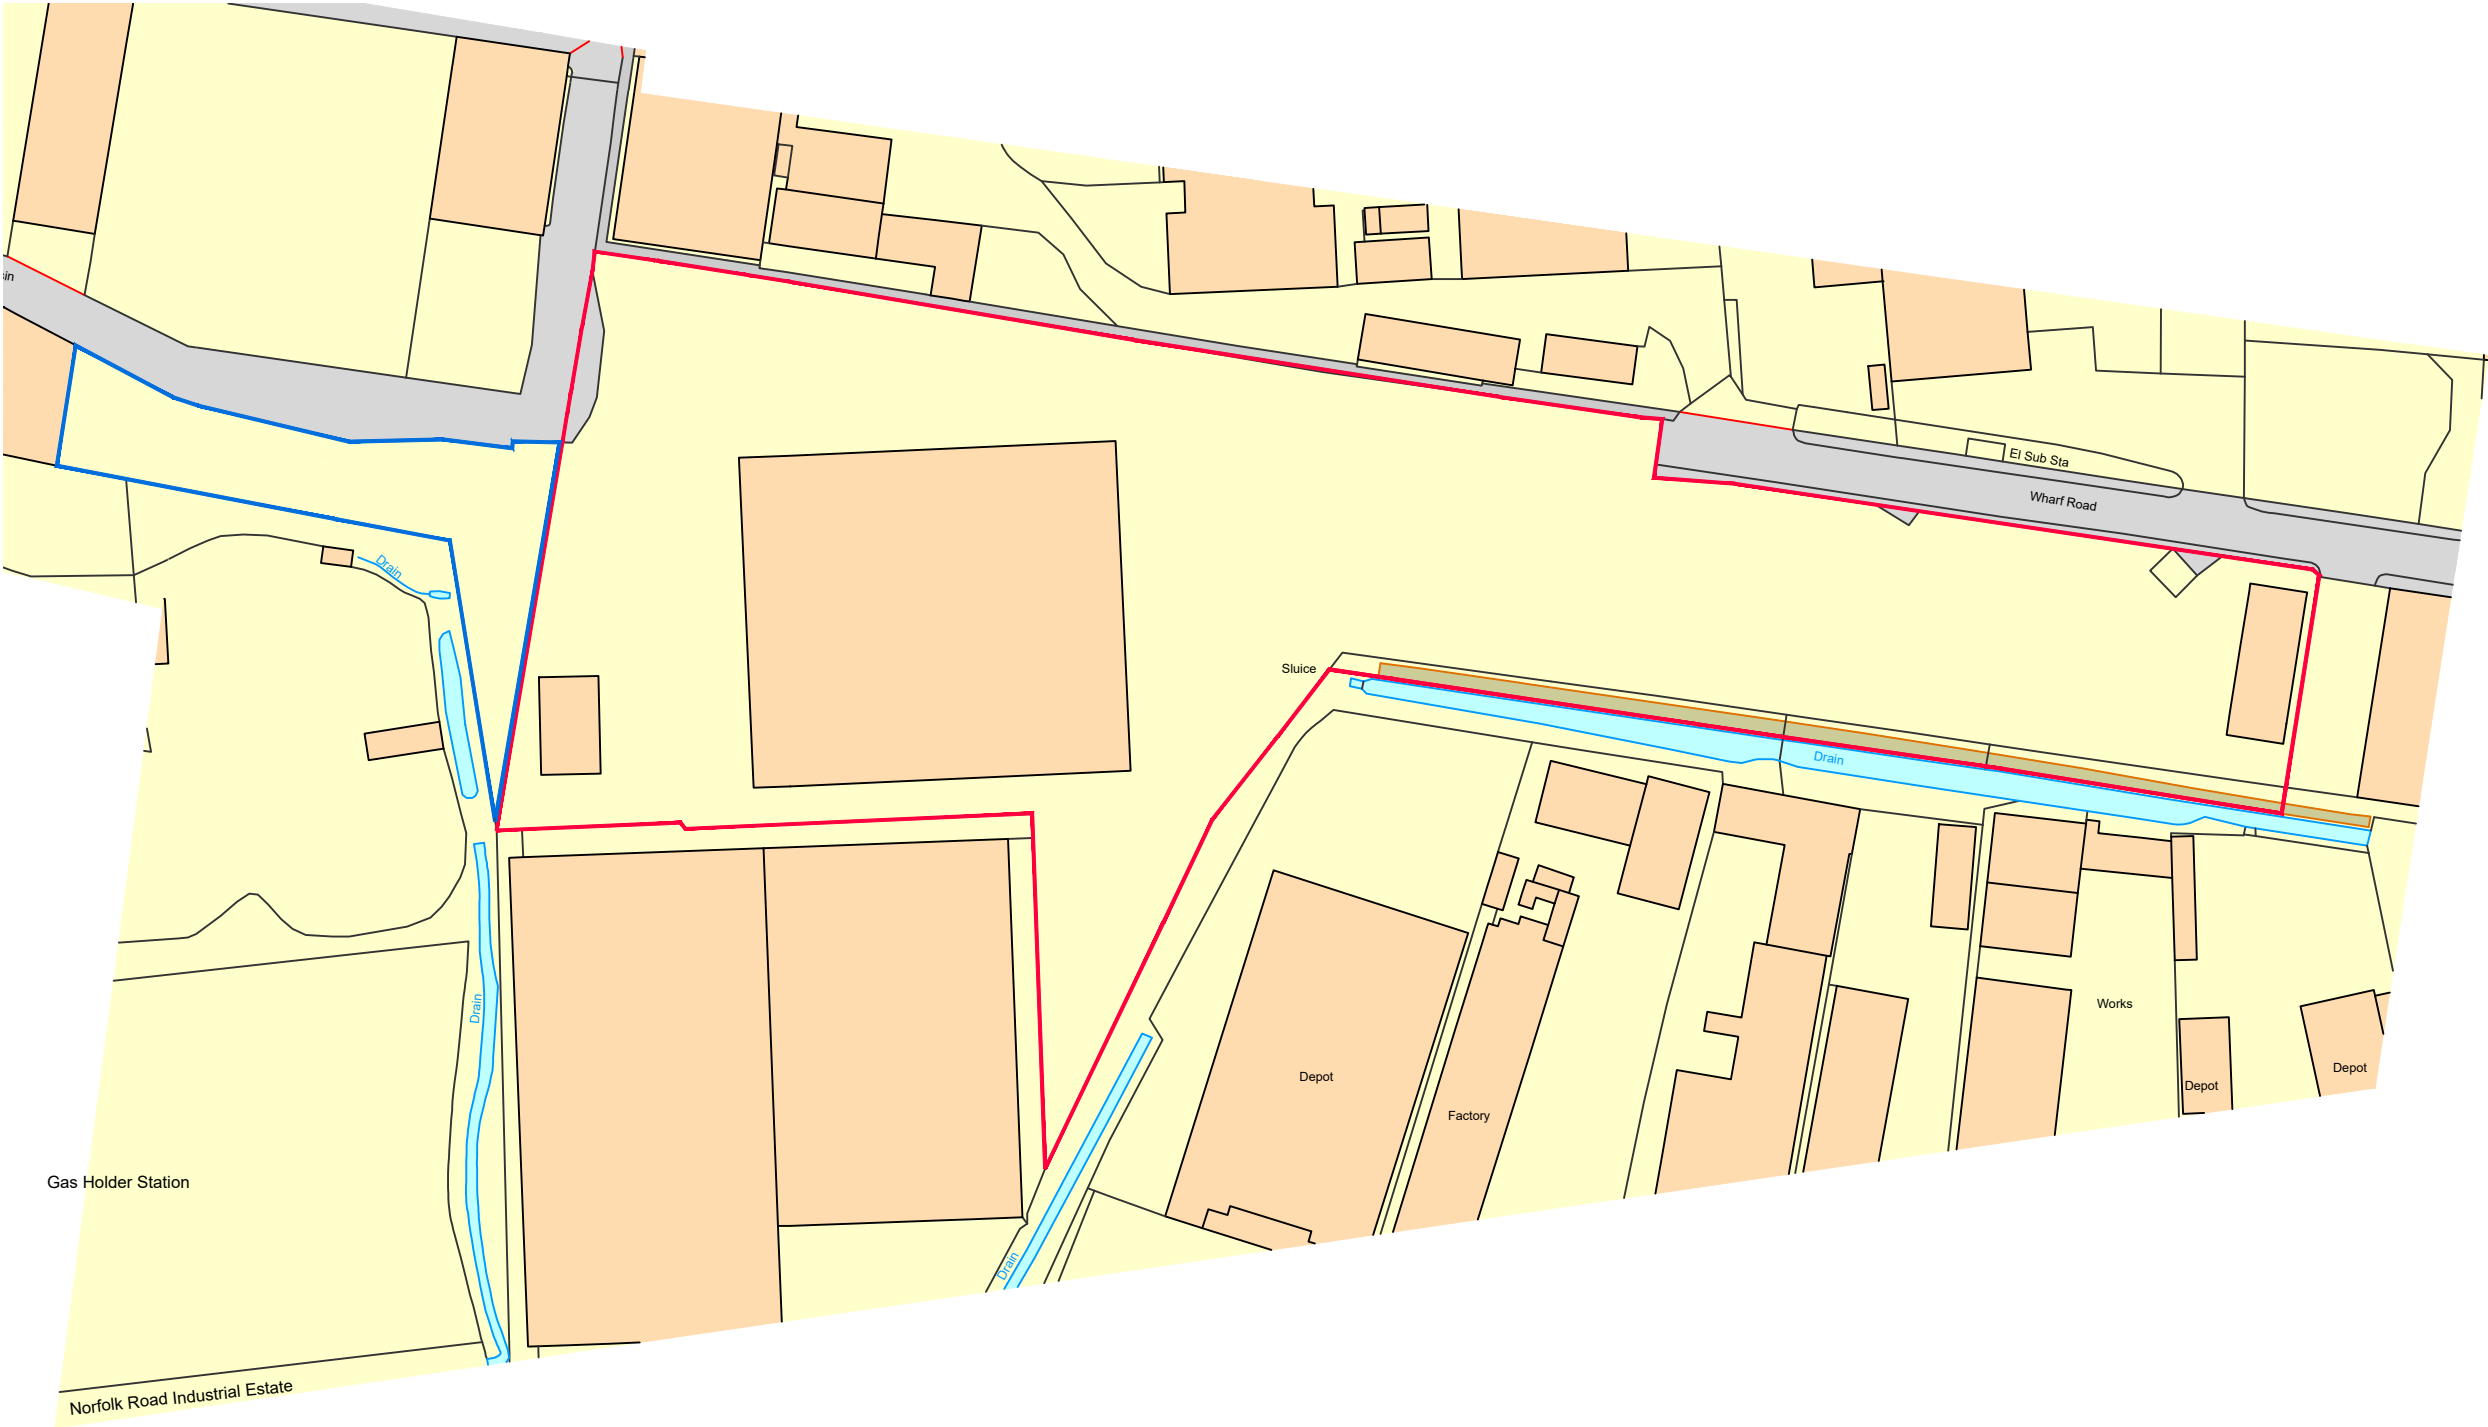


Ordnance Survey, (c) Crown Copyright 2024. All rights reserved. Licence number 100022432

Site Location Plan 1:1250

Key:

Application Site Area

Land in Applicant Ownership

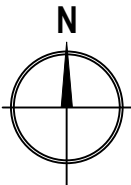

The Old Rectory
NORTHAMPTON
t: +44 (0)1604 858916
www.peter-haddon.com

Rectory Lane
Milton Malsor
NN 7 3AQ
f: +44 (0)1604 859123

pHp

architects

Algeco
Gravesend

Facility Alterations
Site Location Plan

Status	Planning		
Drawn by :	MEJA	Checked by :	CS
Date	23/04/2025		

Document Number:							
Project Code	Zone	Level-Info	Type	Role	Job No.	Drg.No.	Revision
GRA-PHP-ZZ-XX-DR-A- 4779-001-P02							
Scale@ A3						1:1250	
Copyright reserved. Dimensions to be checked on site. Discrepancies to be reported before proceeding.							

