





SITE LOCATION PLAN (scale 1:1250)

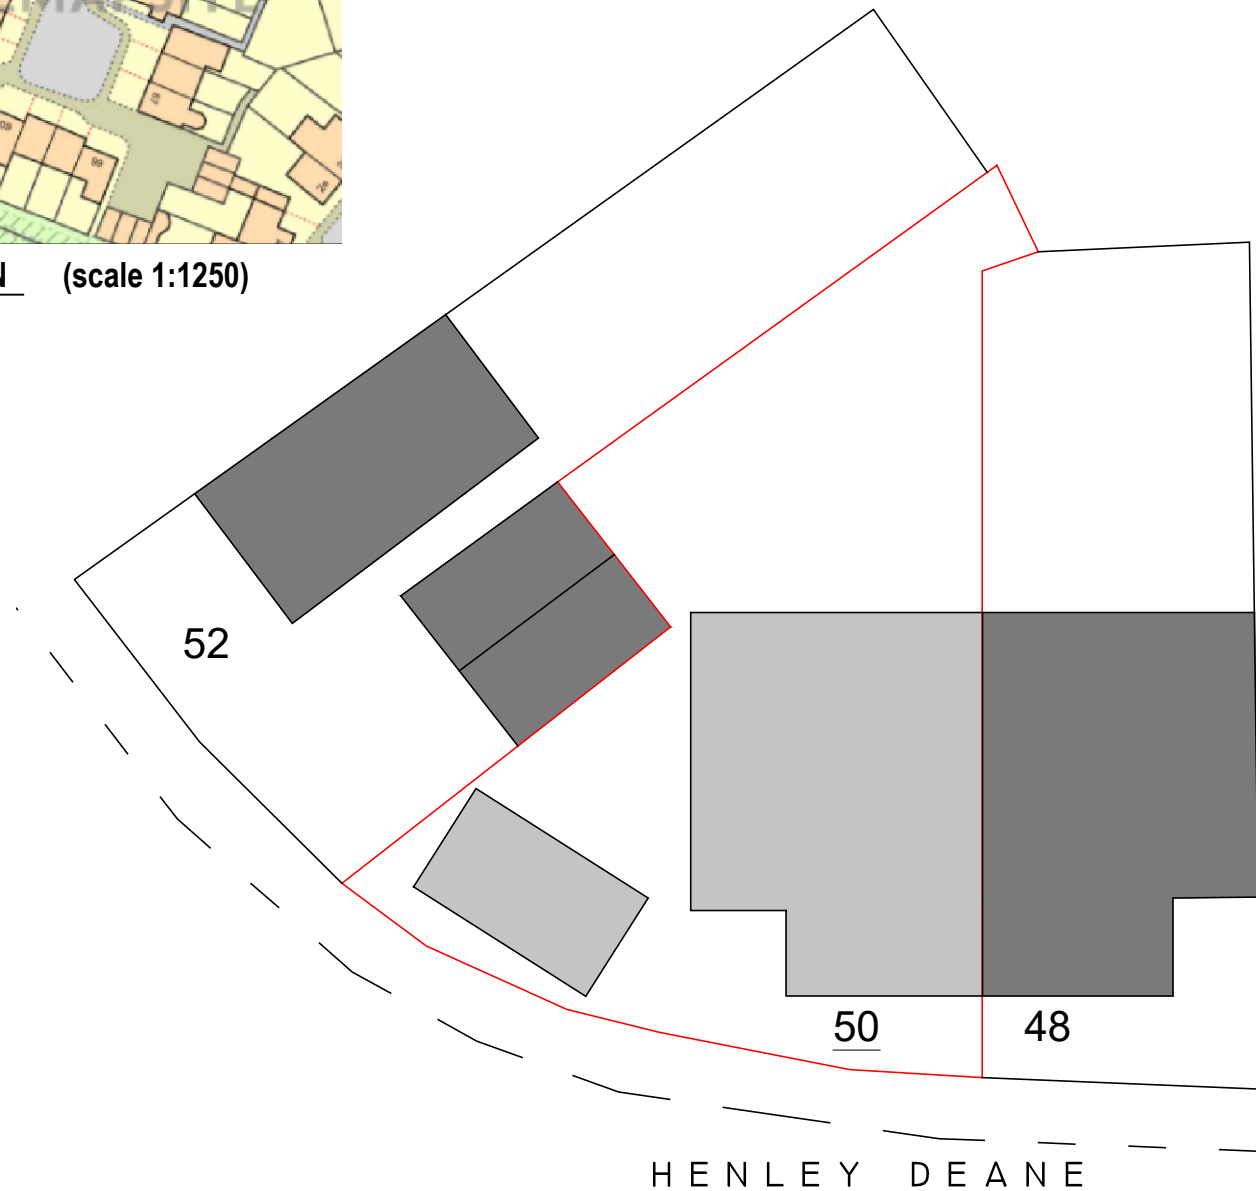

EXISTING BLOCK PLAN

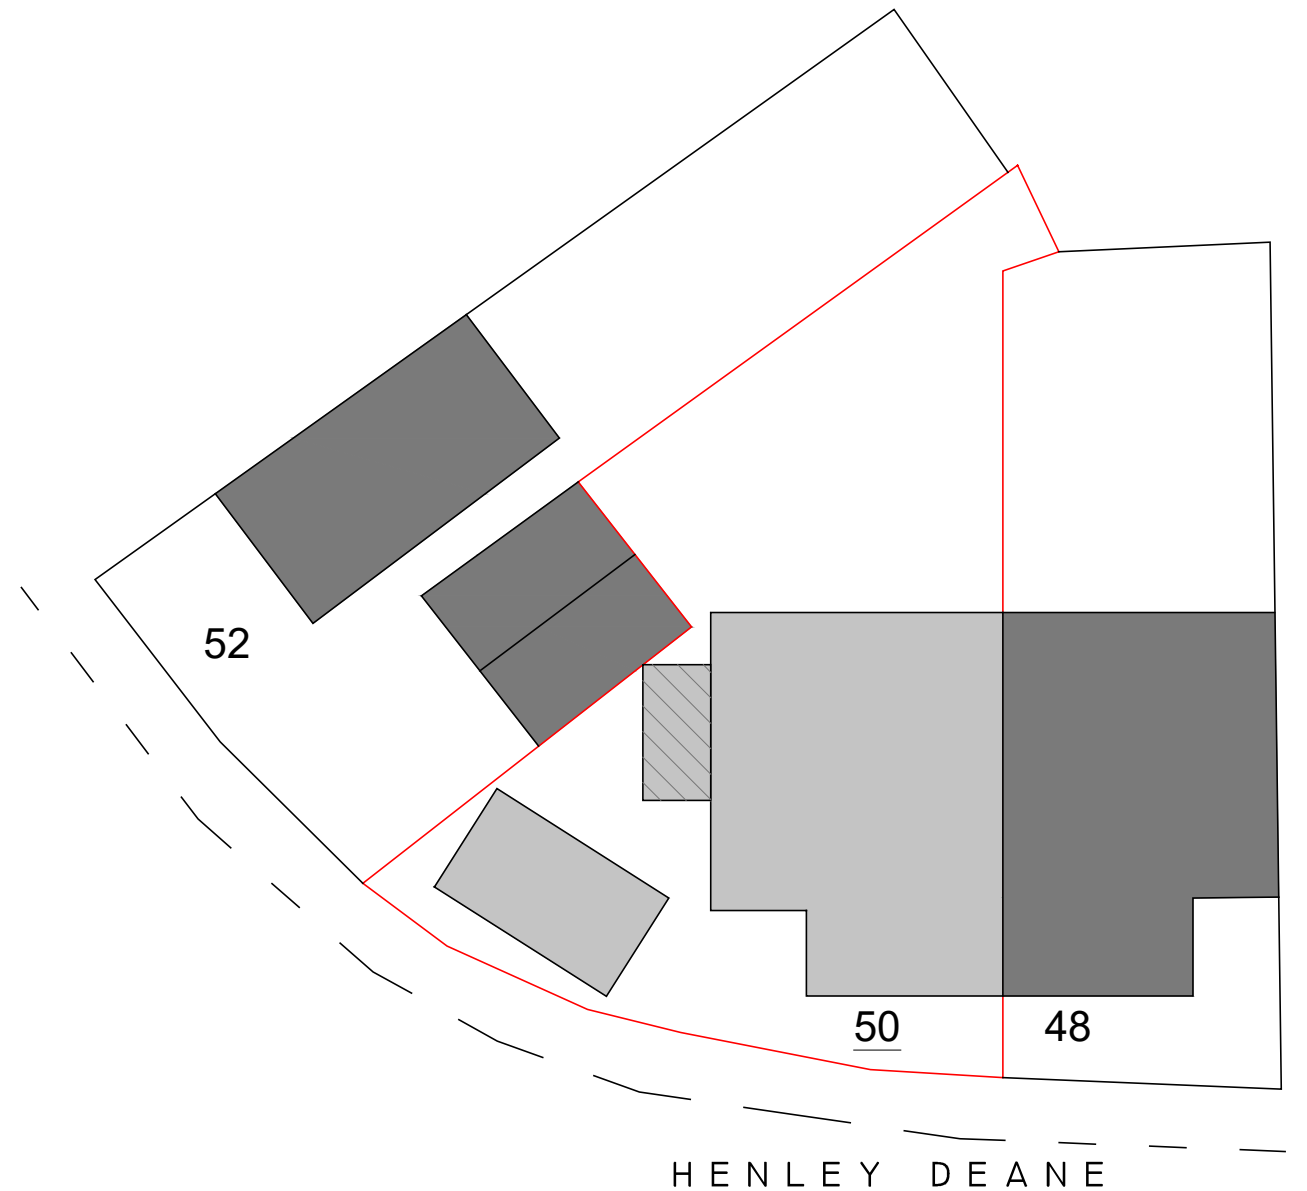


PROPOSED BLOCK PLAN

COPYRIGHT: The contents of this drawing may not be reproduced in whole or in part without express written consent of Redmatton Designs

Drawings to be read in conjunction with relevant drawing and specs. Drawings can only be scaled for planning purposes. Drawings not to be scaled. Figured dimensions only for construction and any other purpose. Any discrepancies are to be pointed to the Agent/Engineer/Contractor. The agent is not liable for any faults not raised. Drawings not to be scaled for land transfer purposes.

SCALE: A3@1:200

DATE: 22-05-2025

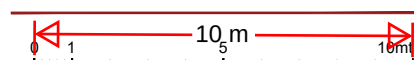

SITE:

**50 HENLEY DEANE, GRAVESEND
DA11 8SX**

DRAWING TITLE:

**EXISTING & PROPOSED
BLOCK PLANS**

PROJECT NO:

RD.25009

DRAWING NO:

A101

REVISION



redmatton[®]
designs

ARCHITECTURAL, ENVIRONMENTAL CONSULTANCY & STRUCTURAL DESIGN

website: www.redmattondesigns.com

email: info@redmattondesigns.com