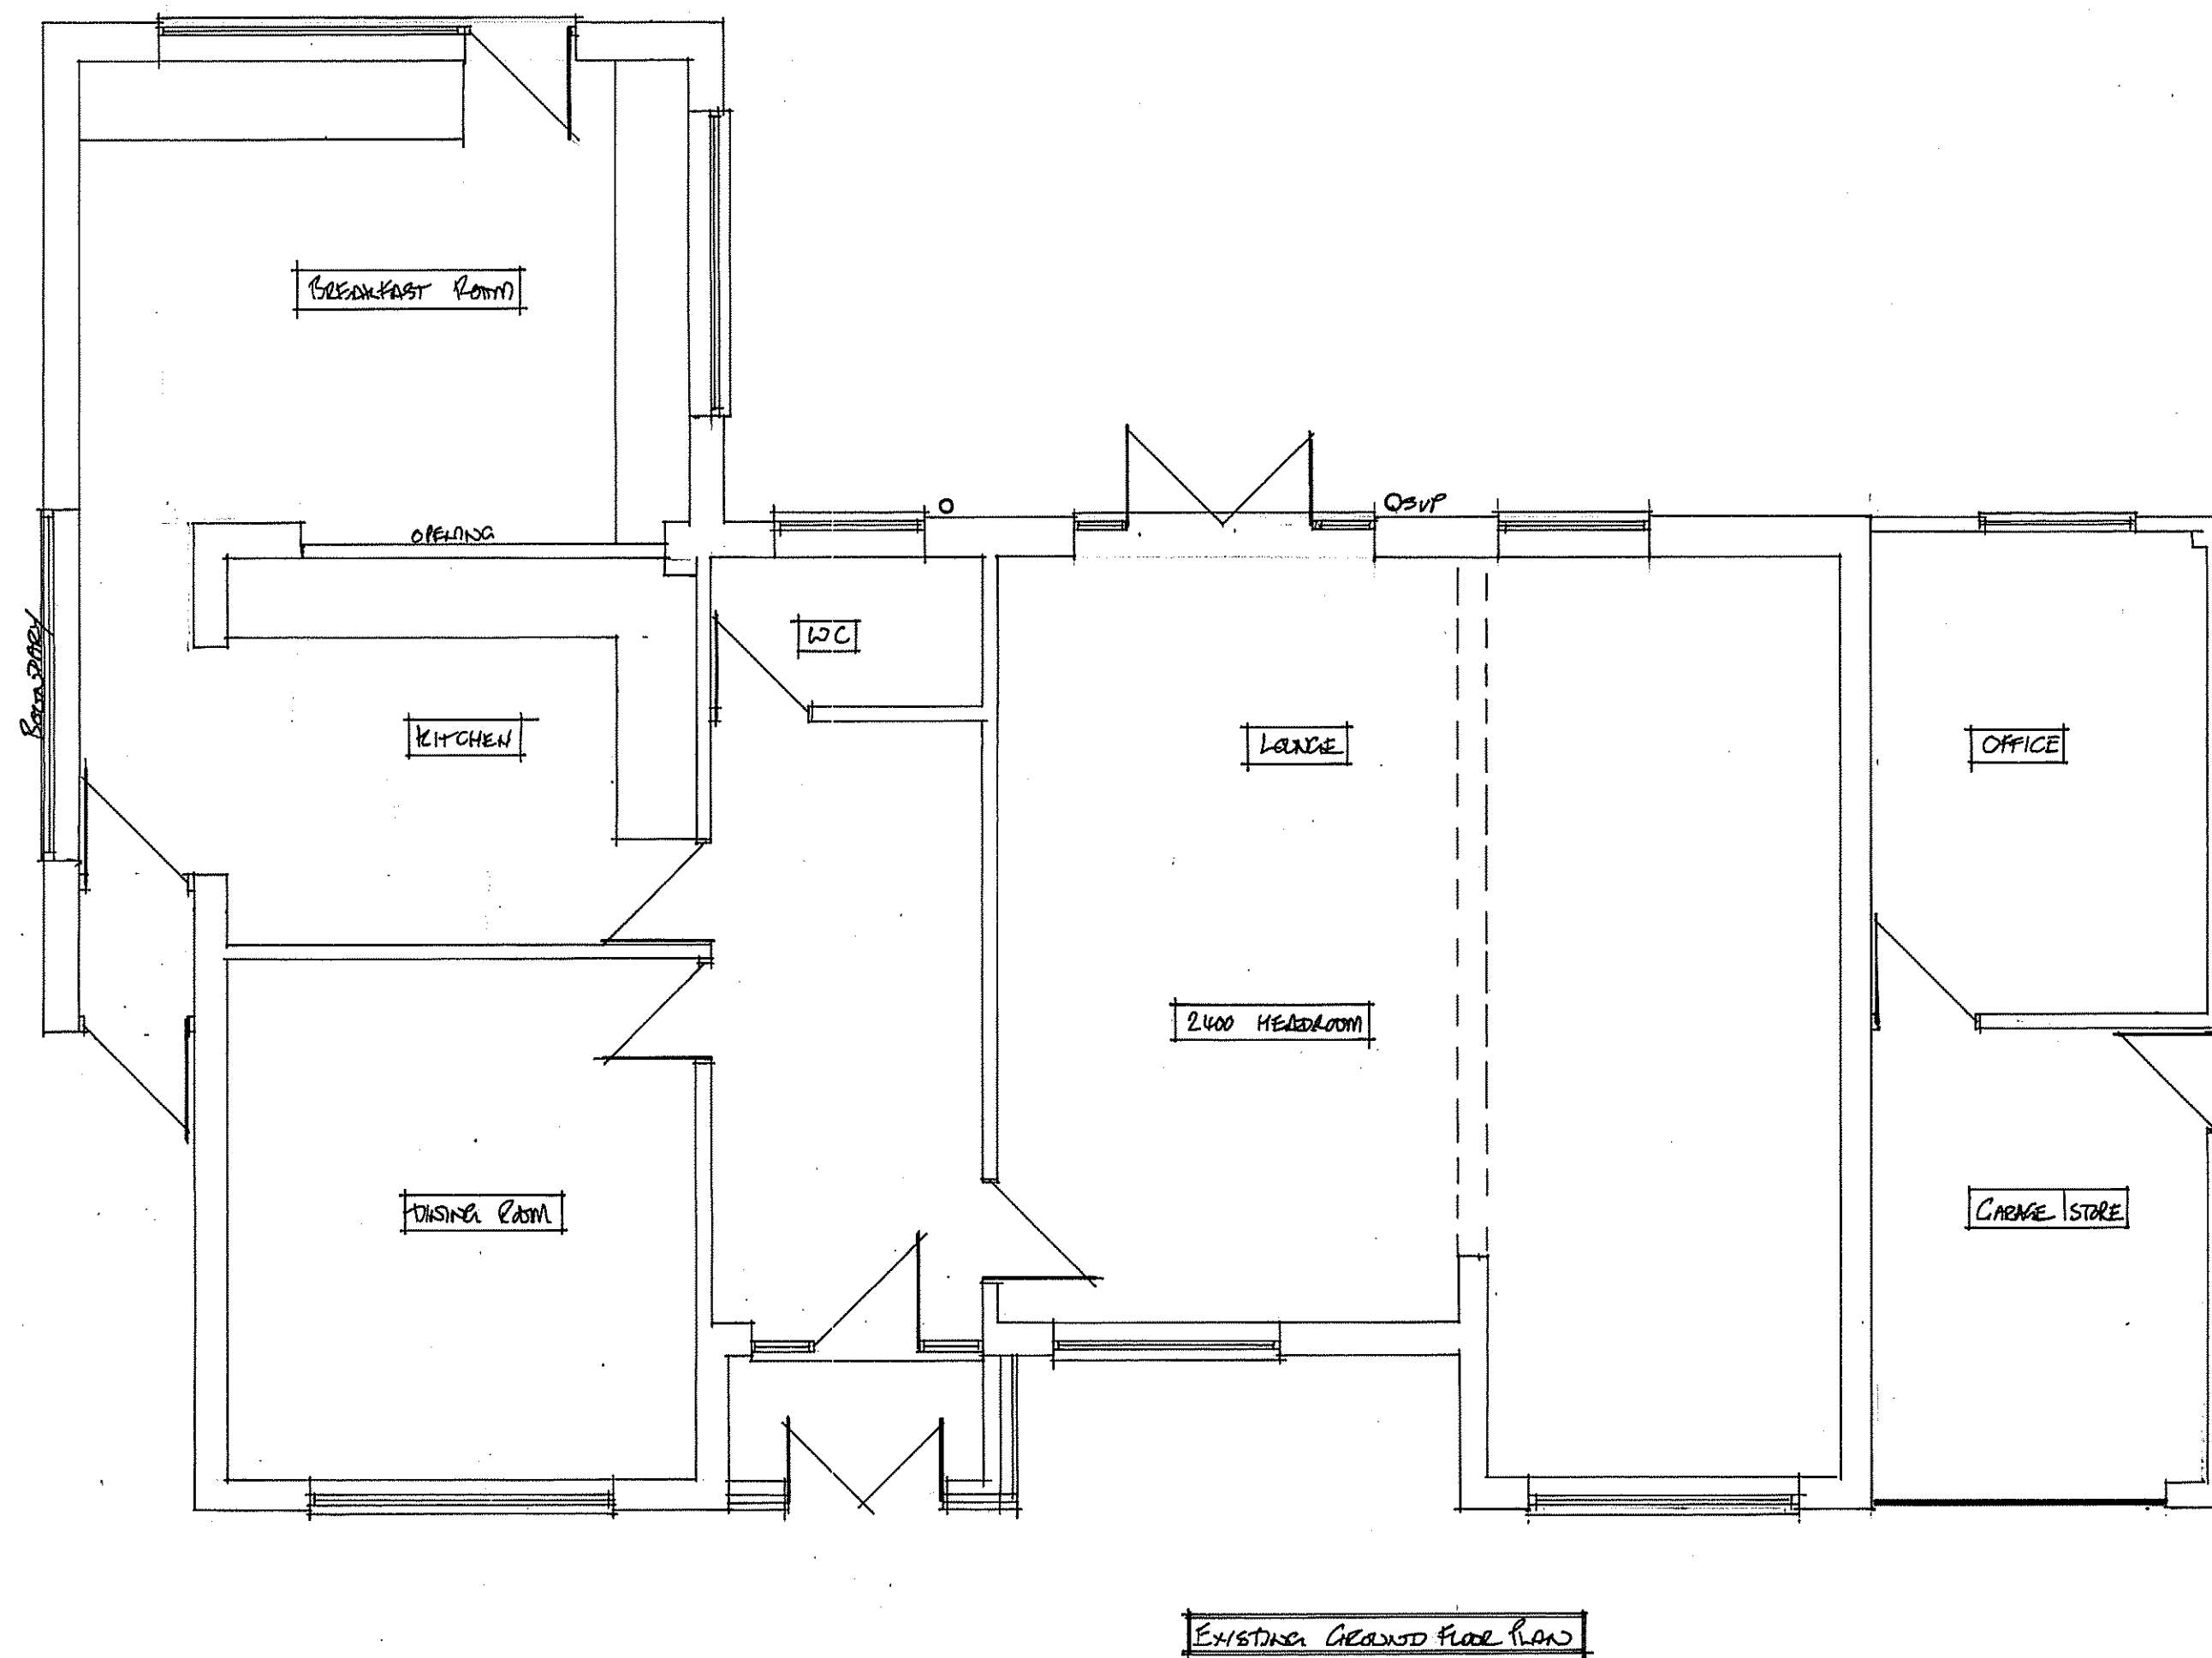


SCALE BAR 1:50

SINGLE STOREY REAR EXTENSION, TWO STOREY SIDE EXTENSION AND FIRST FLOOR FRONT EXT.		MRS A. WARD 8 THE BEECHES CORNHAM KENT DA13 9BT	
SCALE 1/50	DATE	DRAWN BY 24/02/03	01