




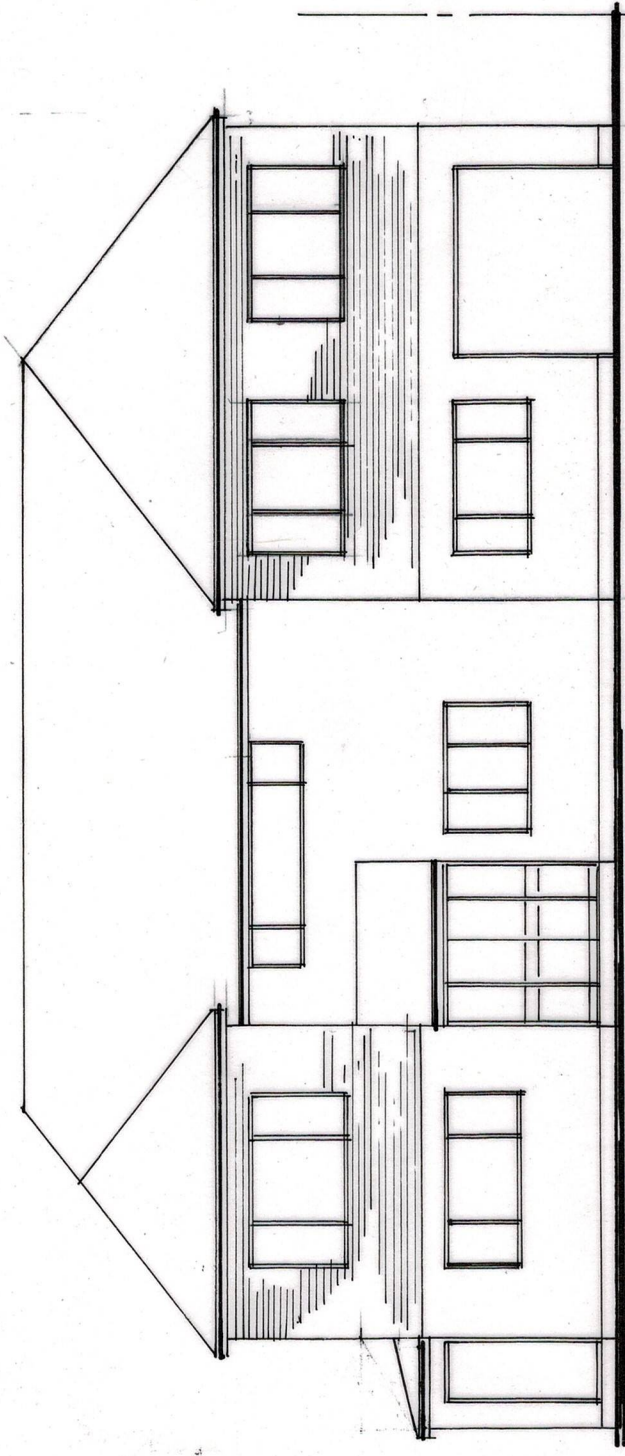


FRONT ELEVATION

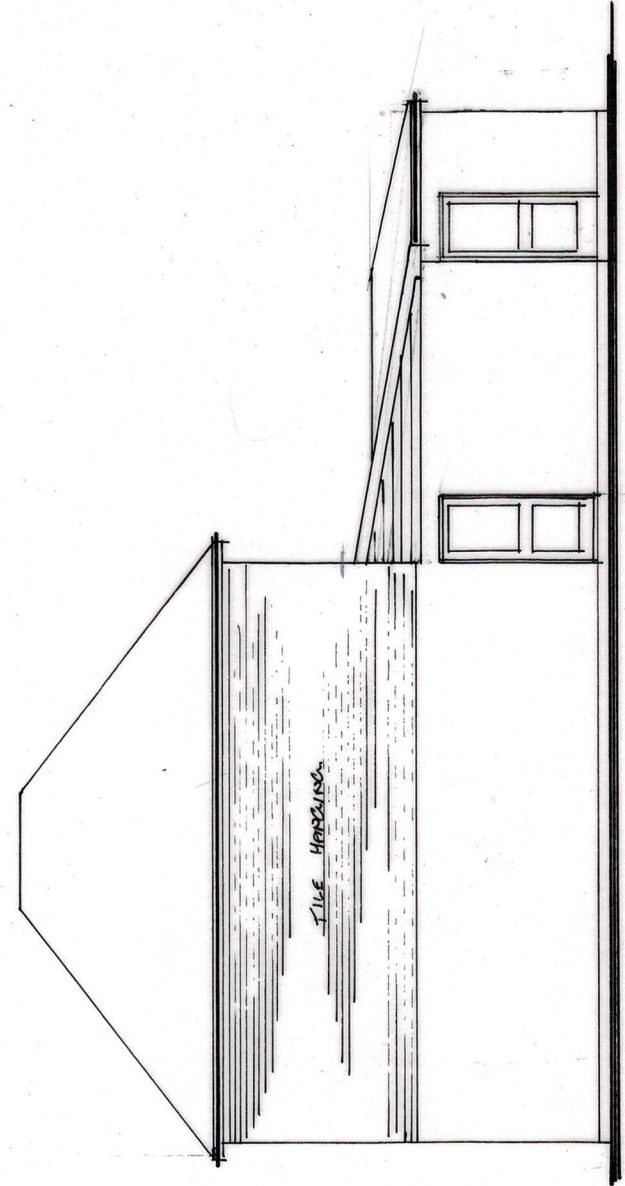

SIDE ELEVATION

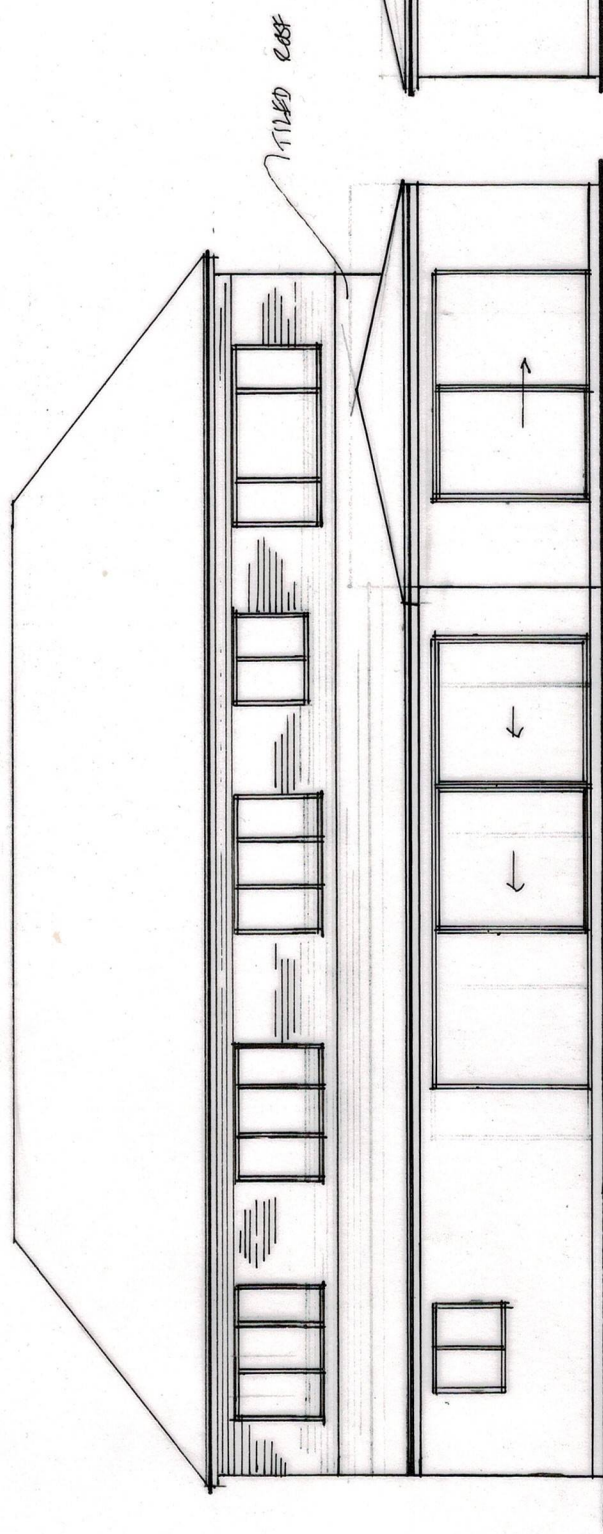


REAR ELEVATION

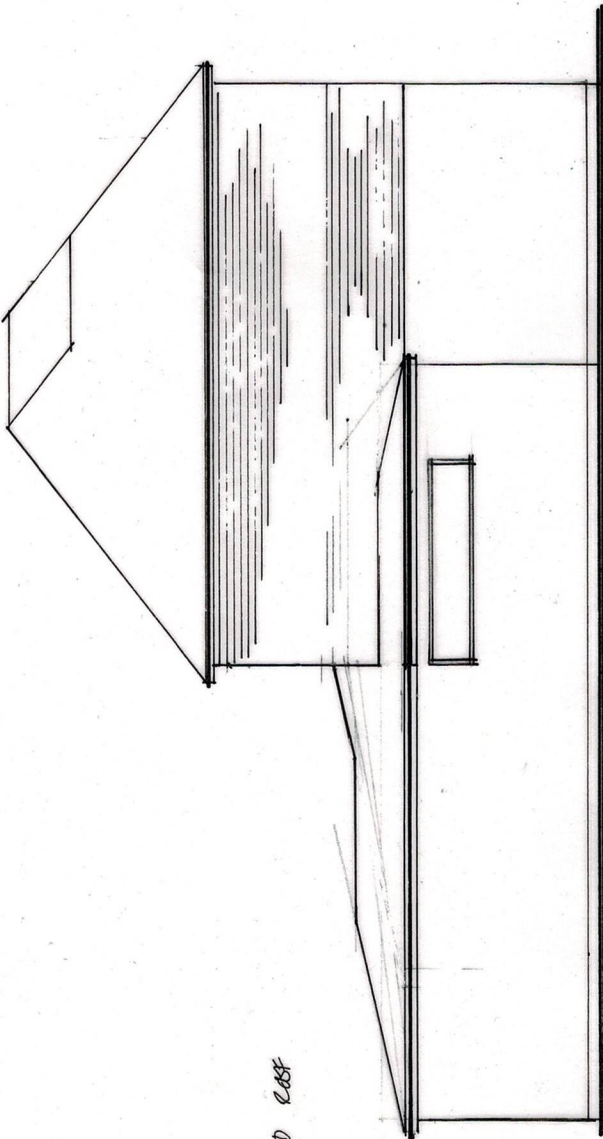

SIDE ELEVATION

PROPOSED ELEVATIONS

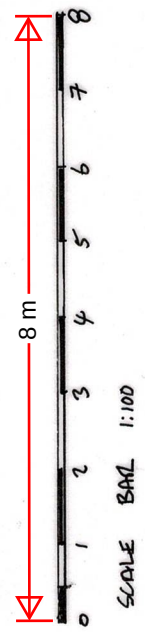

SINGLE STOREY REAR EXTENSION, TWO STOREY SIDE EXTENSION AND FIRST FLOOR REAR EXTENSION		MRS A. WARD 8 THE BEECHES CORHAM KENT DA13 9BT	
SCALE 1/100	DATE	NO	24/02/03
			06