


OS MasterMap 1250/2500/10000
scale
Monday, April 29, 2024, 10:
CM-01162563
www.centremapslive.co.uk

1:1250 scale print at A4, Centre:
565620 E, 168075 N

© Crown Copyright Ordnance
Survey. Licence no. AC0000849896

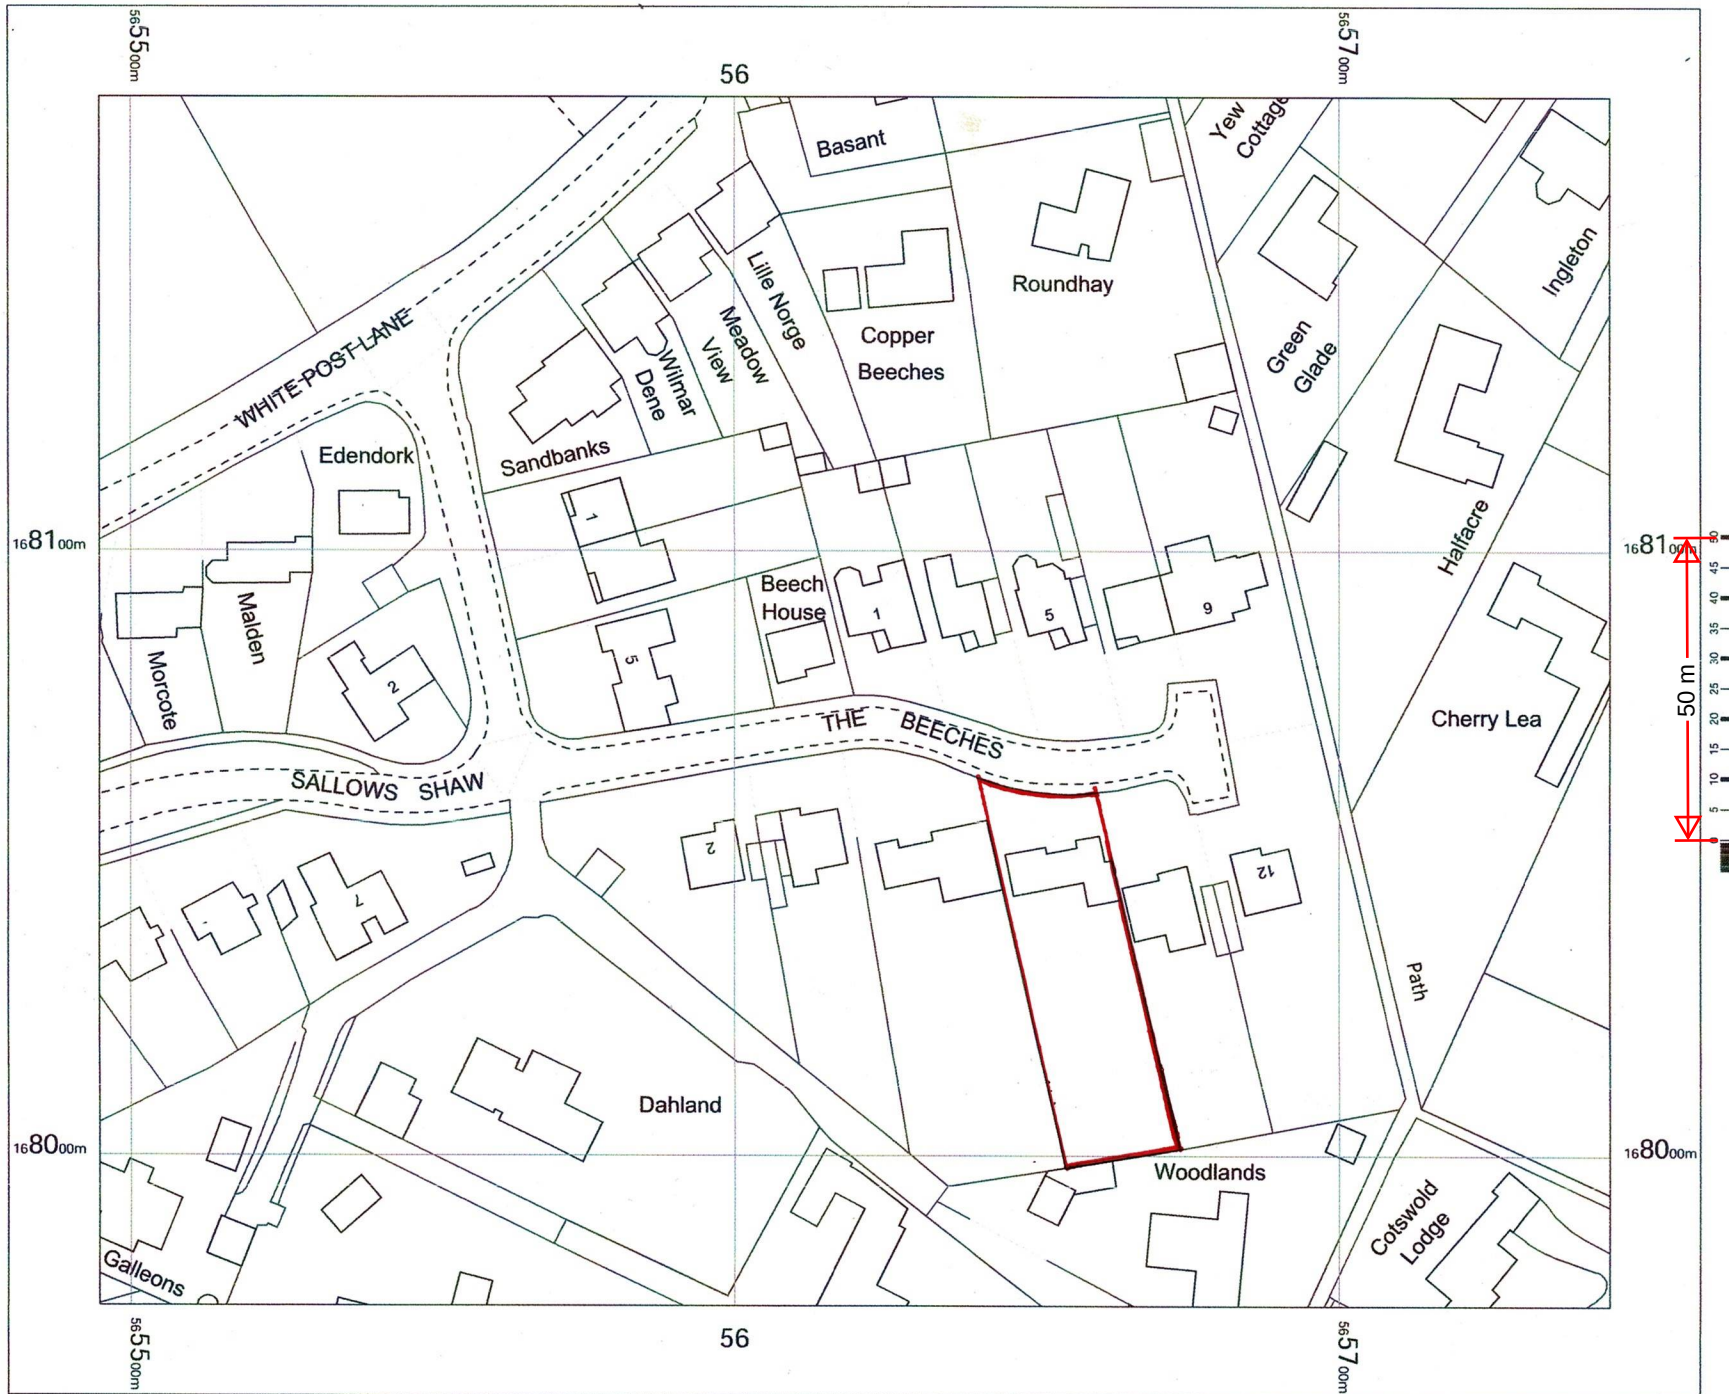

FOR A BETTER POINT OF VIEW