


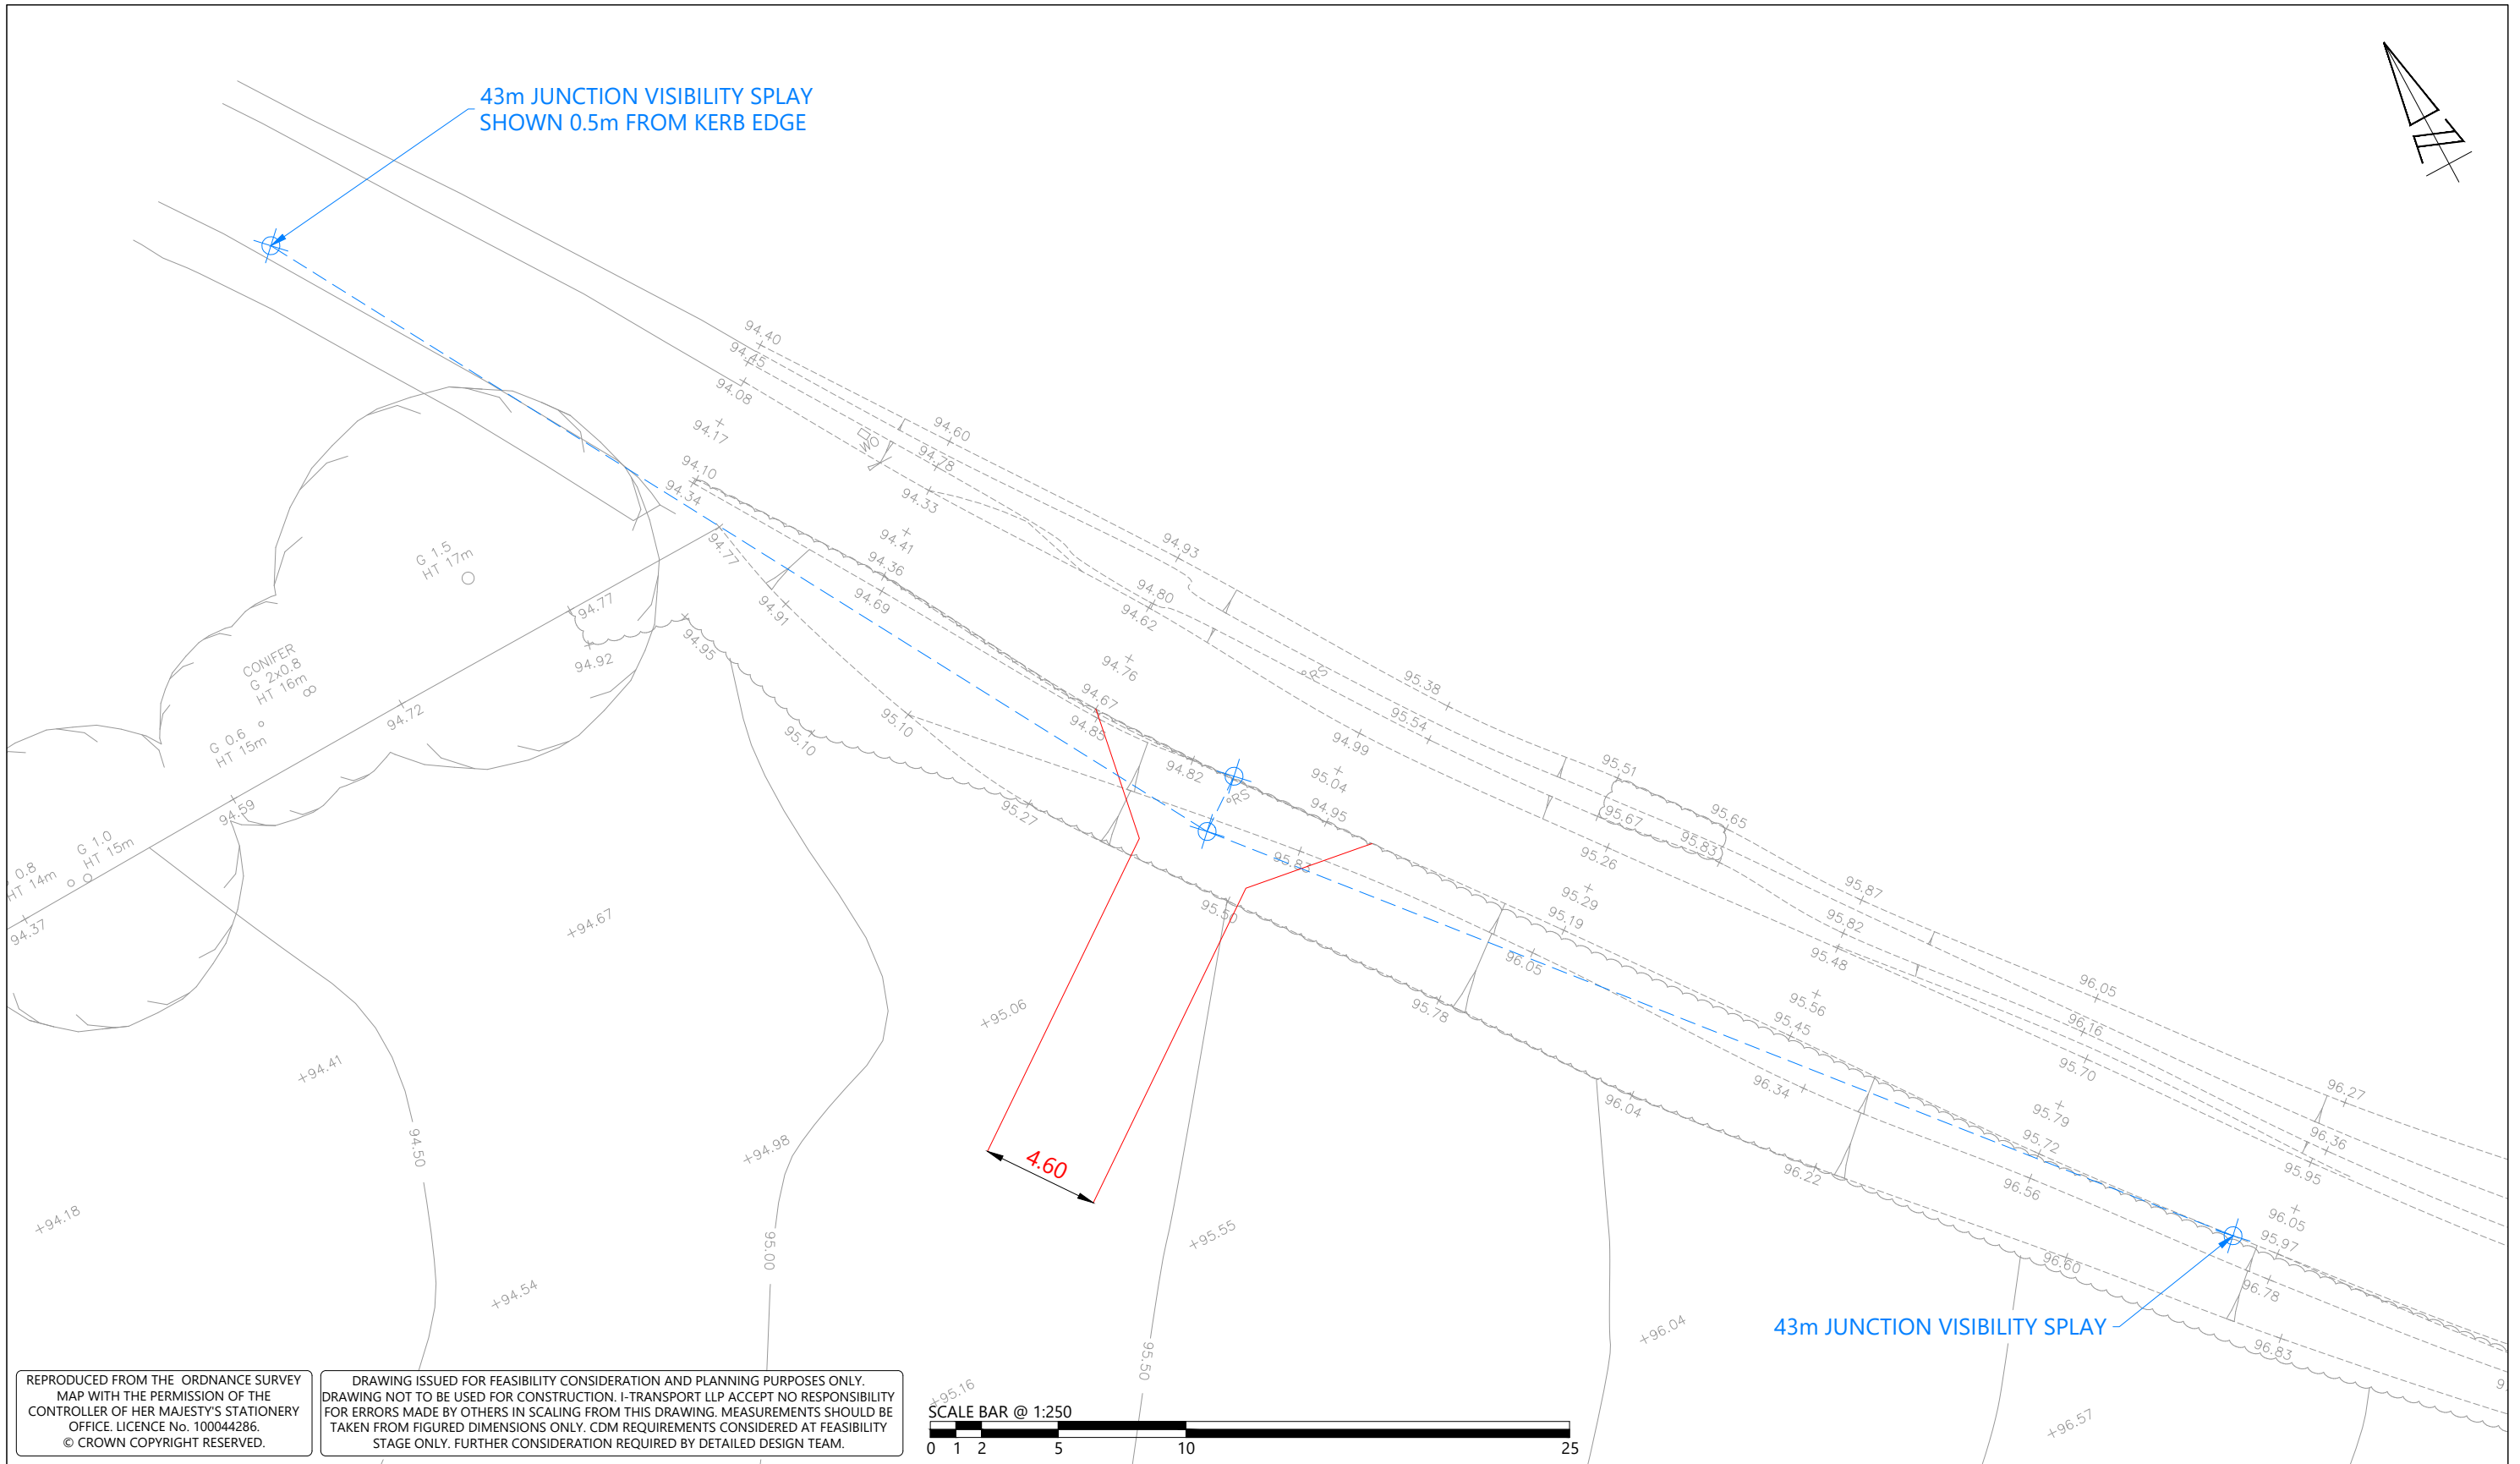

 33 Queen Street, London, EC4R 1AP Tel: 0204 531 3660 www.i-transport.co.uk						TITLE: EMERGENCY ACCESS JUNCTION VISIBILITY SPLAY		DRAWN: TC	CHECKED: JN	APPROVED: NM
		REV	DATE	BY	DESCRIPTION	CHK	APD	PROJECT No: ITL16459	SCALE @ A3: 1:250	DATE: 05.05.26
		STATUS: FOR INFORMATION					PROJECT: NORWOOD LANE, MEOPHAM	CLIENT: TAYLOR WIMPEY	DRAWING No: ITL16459-GA-015	
									REV: -	