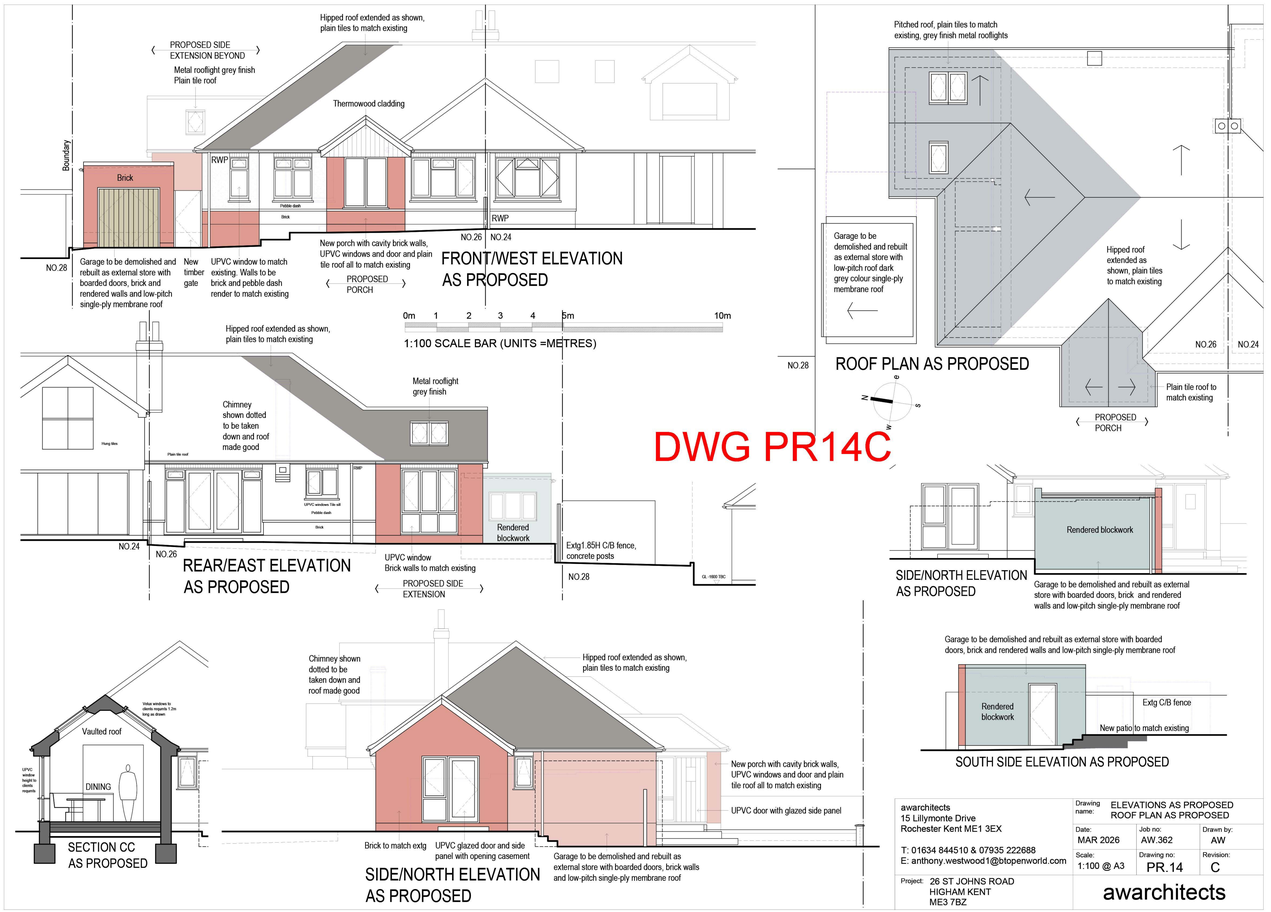

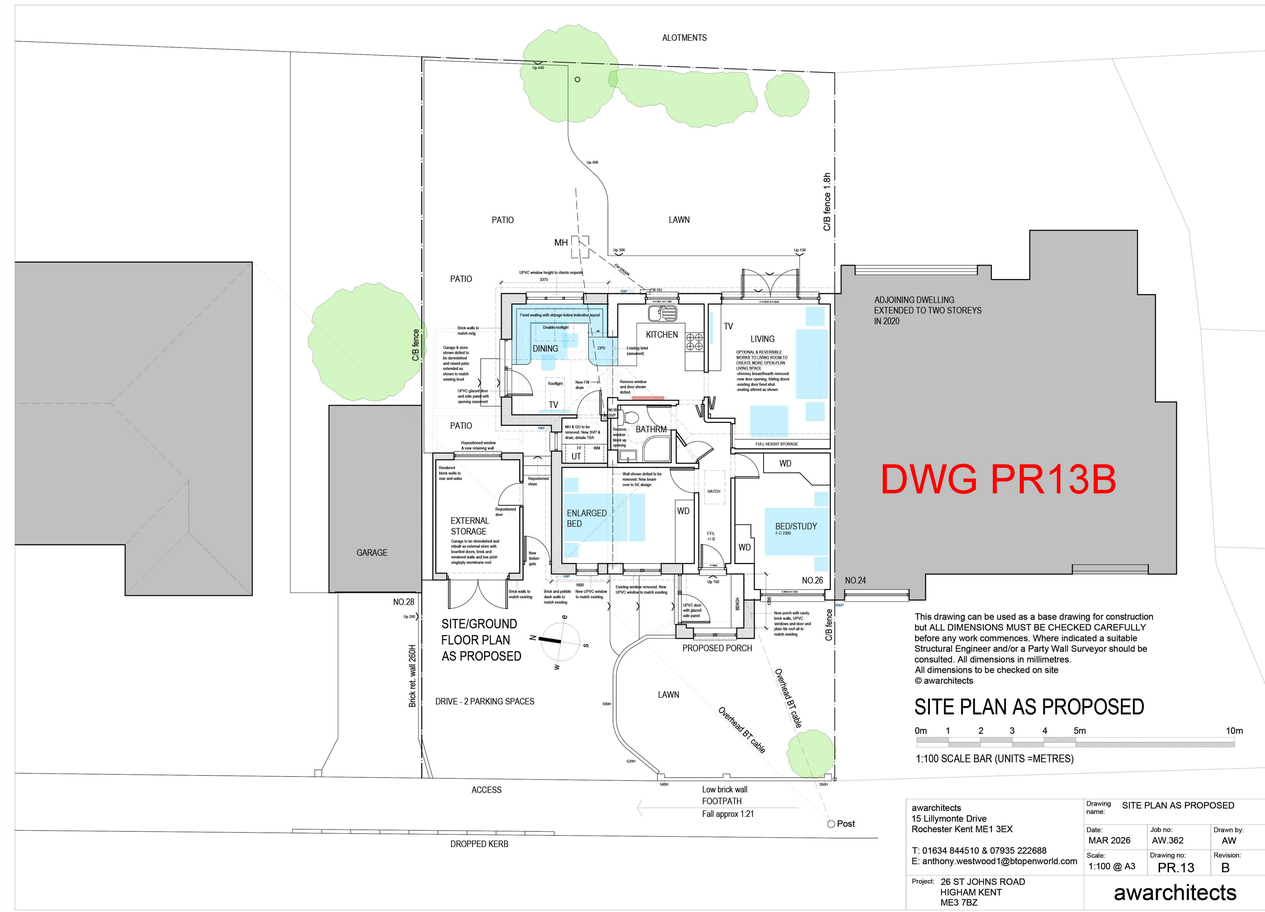

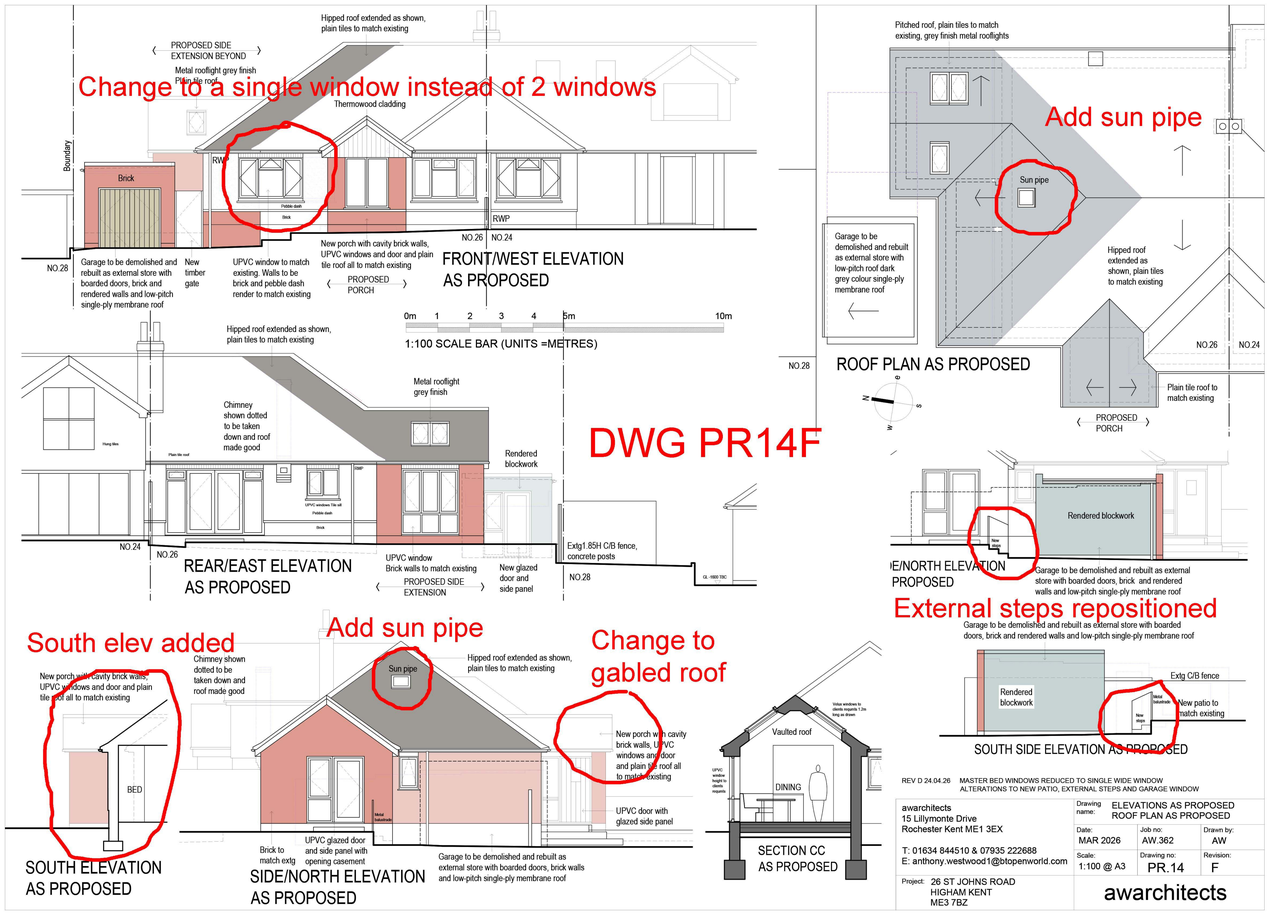

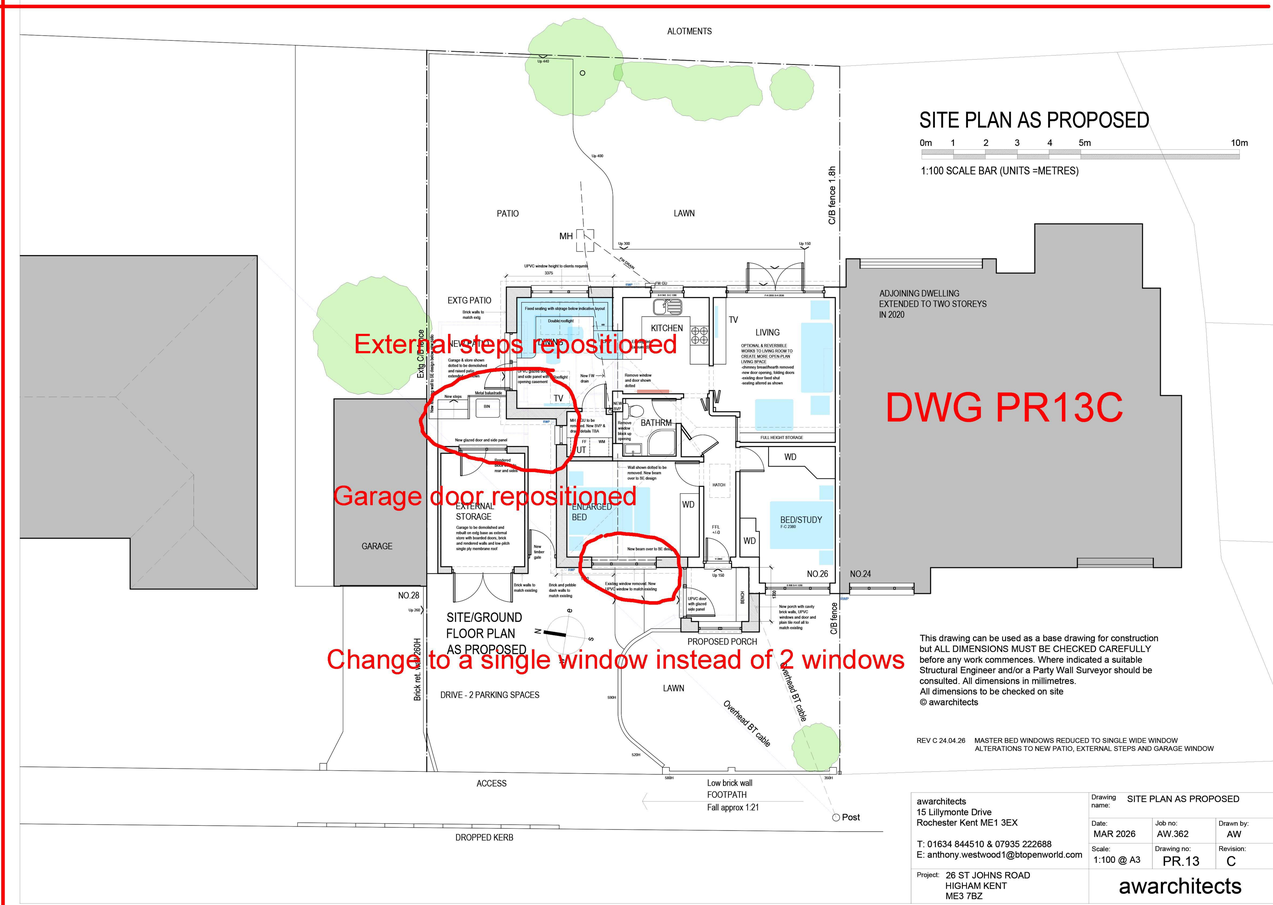

awarchitects
15 Lillymonte Drive
Rochester Kent ME1 3EX

T: 01634 844510 & 07935 222688
E: anthony.westwood1@btopenworld.com

Project: 26 ST JOHNS ROAD, HIGHAM KENT, ME3 7BZ

Drawing name:	ELEVATIONS AS PROPOSED ROOF PLAN AS PROPOSED	
Date: MAR 2026	Job no: AW.362	Drawn by: AW
Scale: 1:100 @ A3	Drawing no: PR.14	Revision: C

awarchitects

awarchitects
15 Lillymonte Drive
Rochester Kent ME1 3EX

T: 01634 844510 & 07935 222688
E: anthony.westwood1@btopenworld.com

Project: 26 ST JOHNS ROAD, HIGHAM KENT, ME3 7BZ

Drawing name:	SITE PLAN AS PROPOSED	
Date: MAR 2026	Job no: AW.362	Drawn by: AW
Scale: 1:100 @ A3	Drawing no: PR.13	Revision: B

awarchitects

awarchitects
15 Lillymonte Drive
Rochester Kent ME1 3EX

T: 01634 844510 & 07935 222688
E: anthony.westwood1@btopenworld.com

Project: 26 ST JOHNS ROAD, HIGHAM KENT, ME3 7BZ

Drawing name:	ELEVATIONS AS PROPOSED ROOF PLAN AS PROPOSED	
Date: MAR 2026	Job no: AW.362	Drawn by: AW
Scale: 1:100 @ A3	Drawing no: PR.14	Revision: F

awarchitects

awarchitects
15 Lillymonte Drive
Rochester Kent ME1 3EX

T: 01634 844510 & 07935 222688
E: anthony.westwood1@btopenworld.com

Project: 26 ST JOHNS ROAD, HIGHAM KENT, ME3 7BZ

Drawing name:	SITE PLAN AS PROPOSED	
Date: MAR 2026	Job no: AW.362	Drawn by: AW
Scale: 1:100 @ A3	Drawing no: PR.13	Revision: C

awarchitects