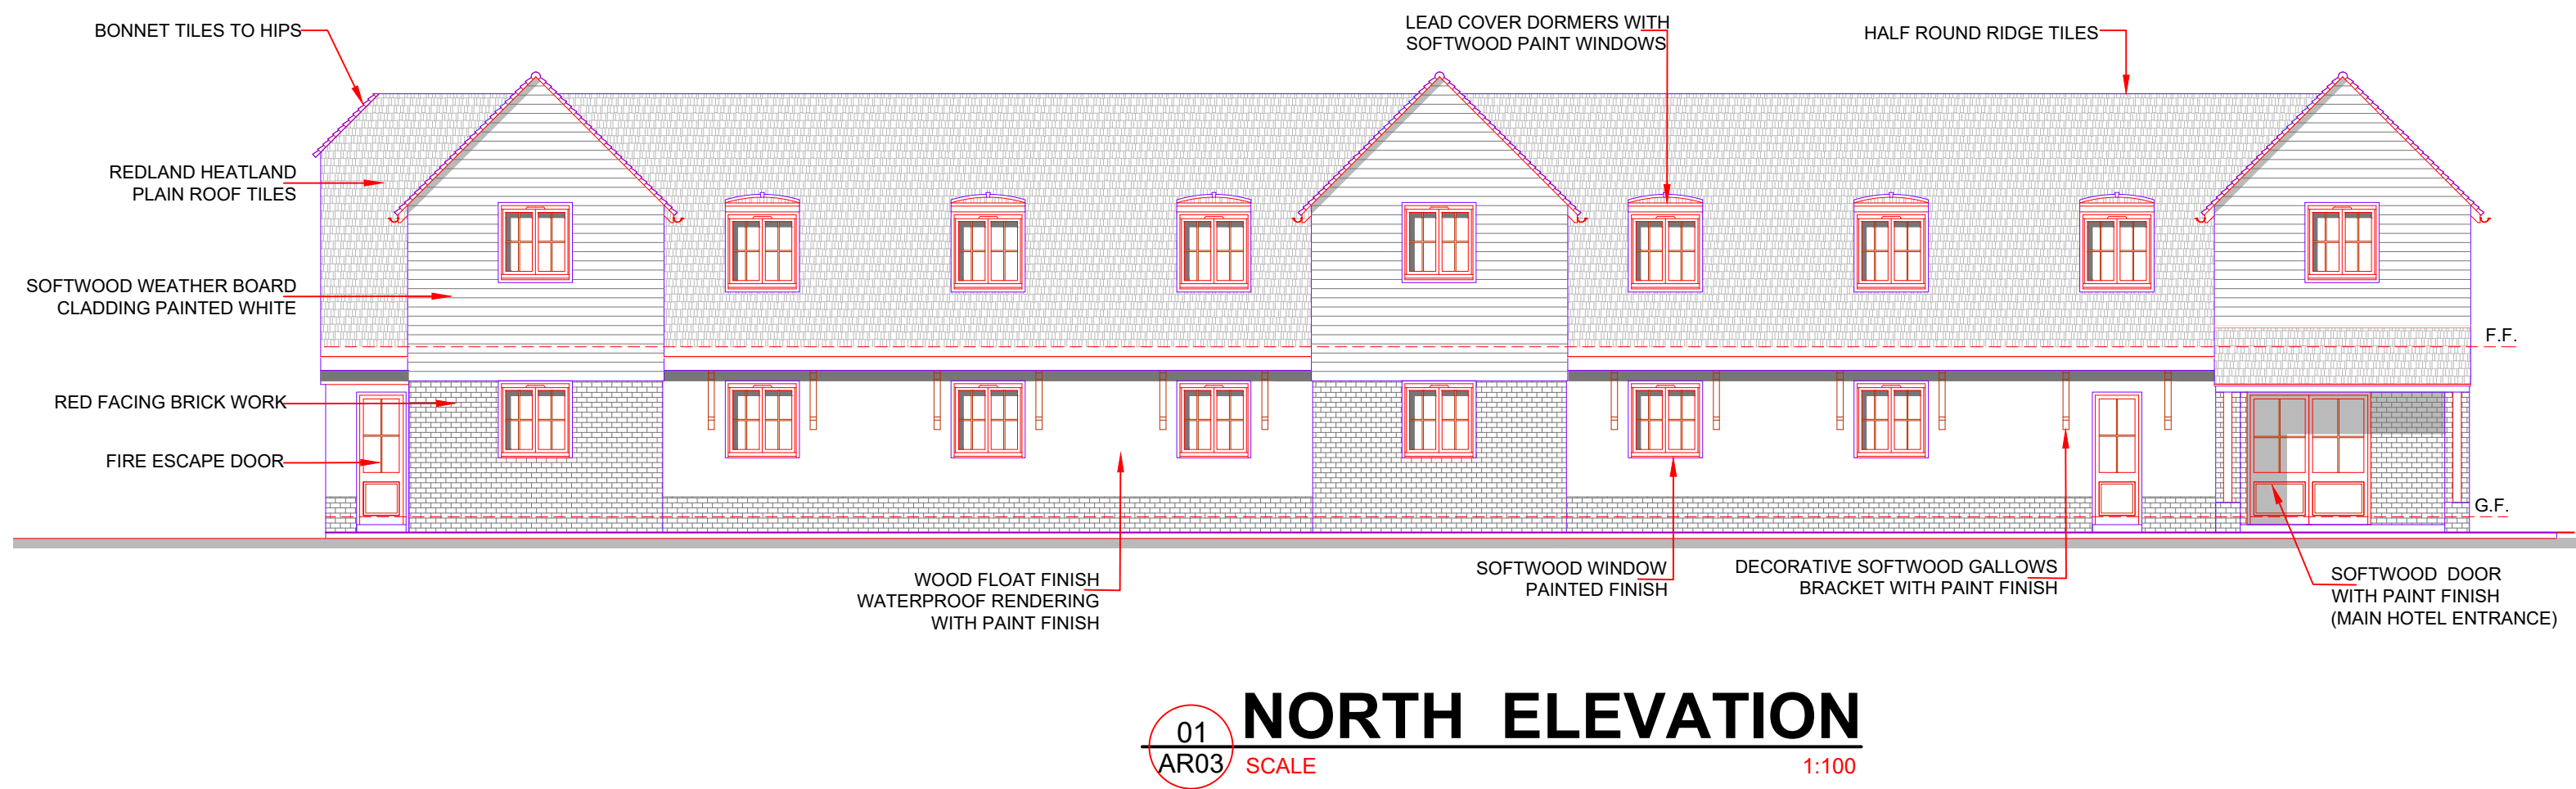
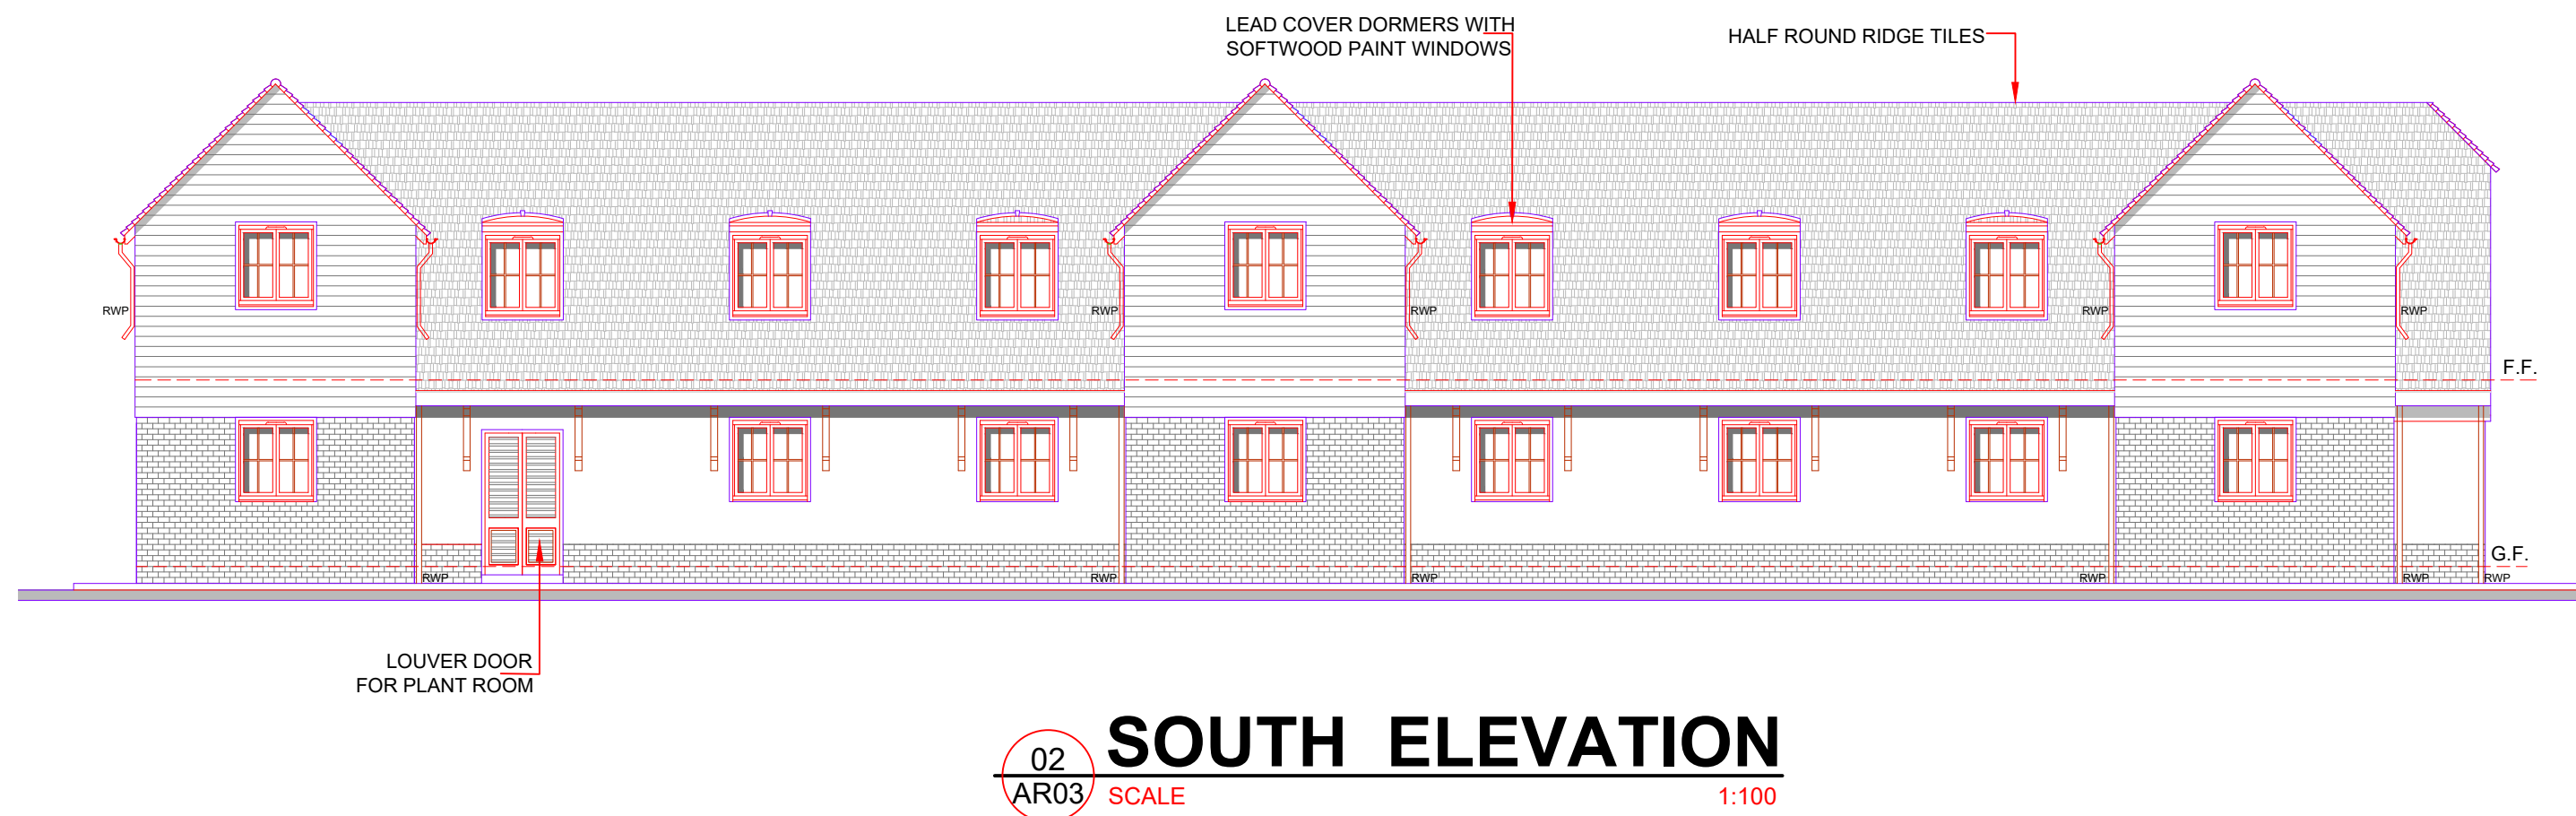
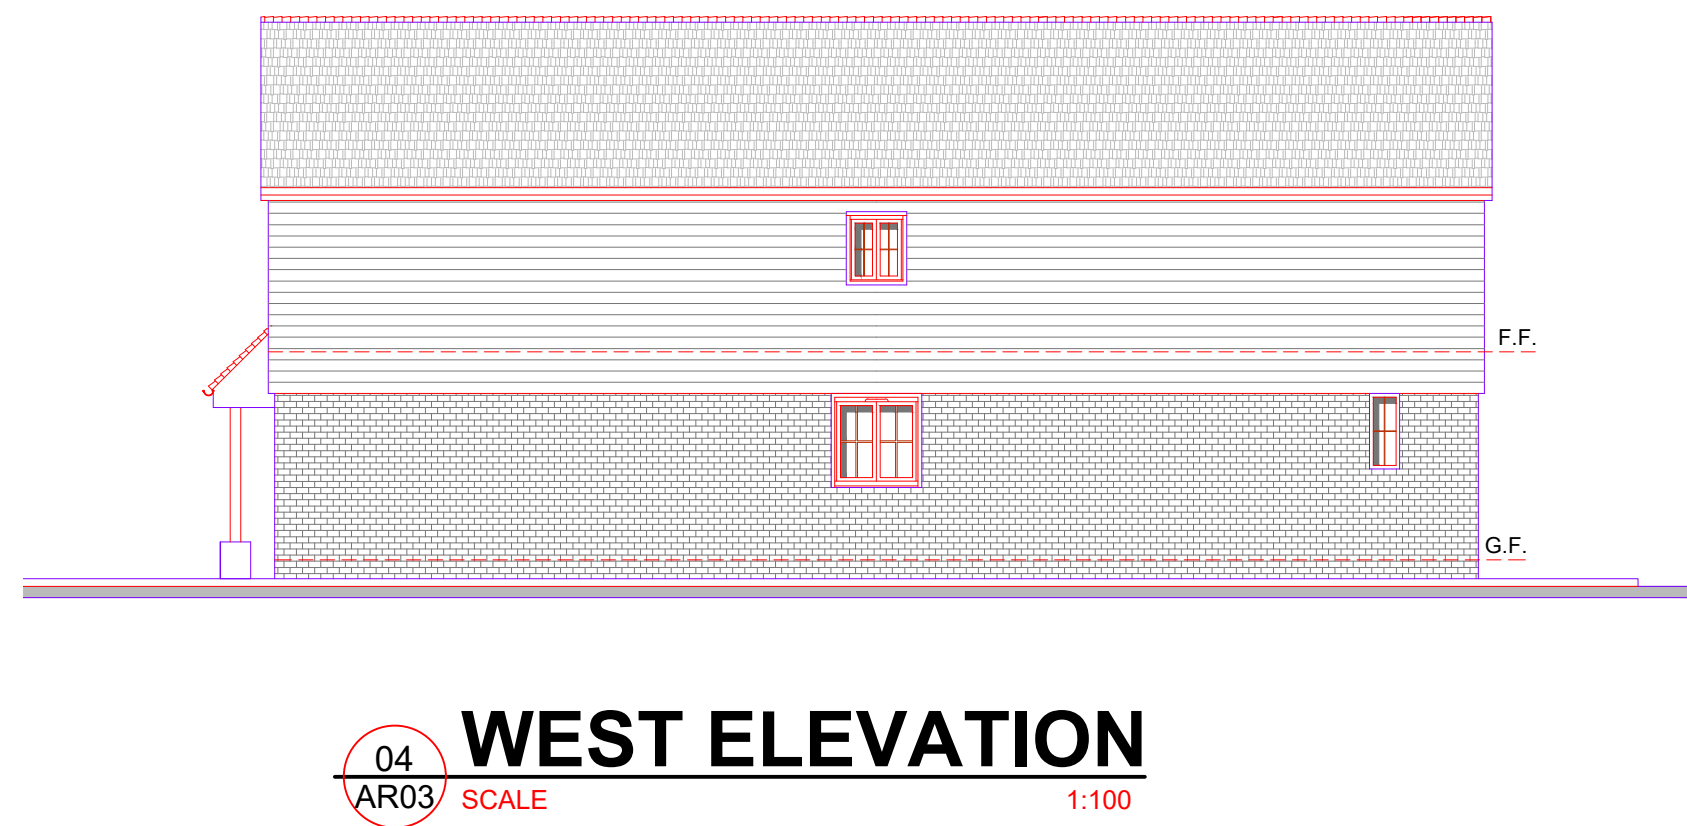
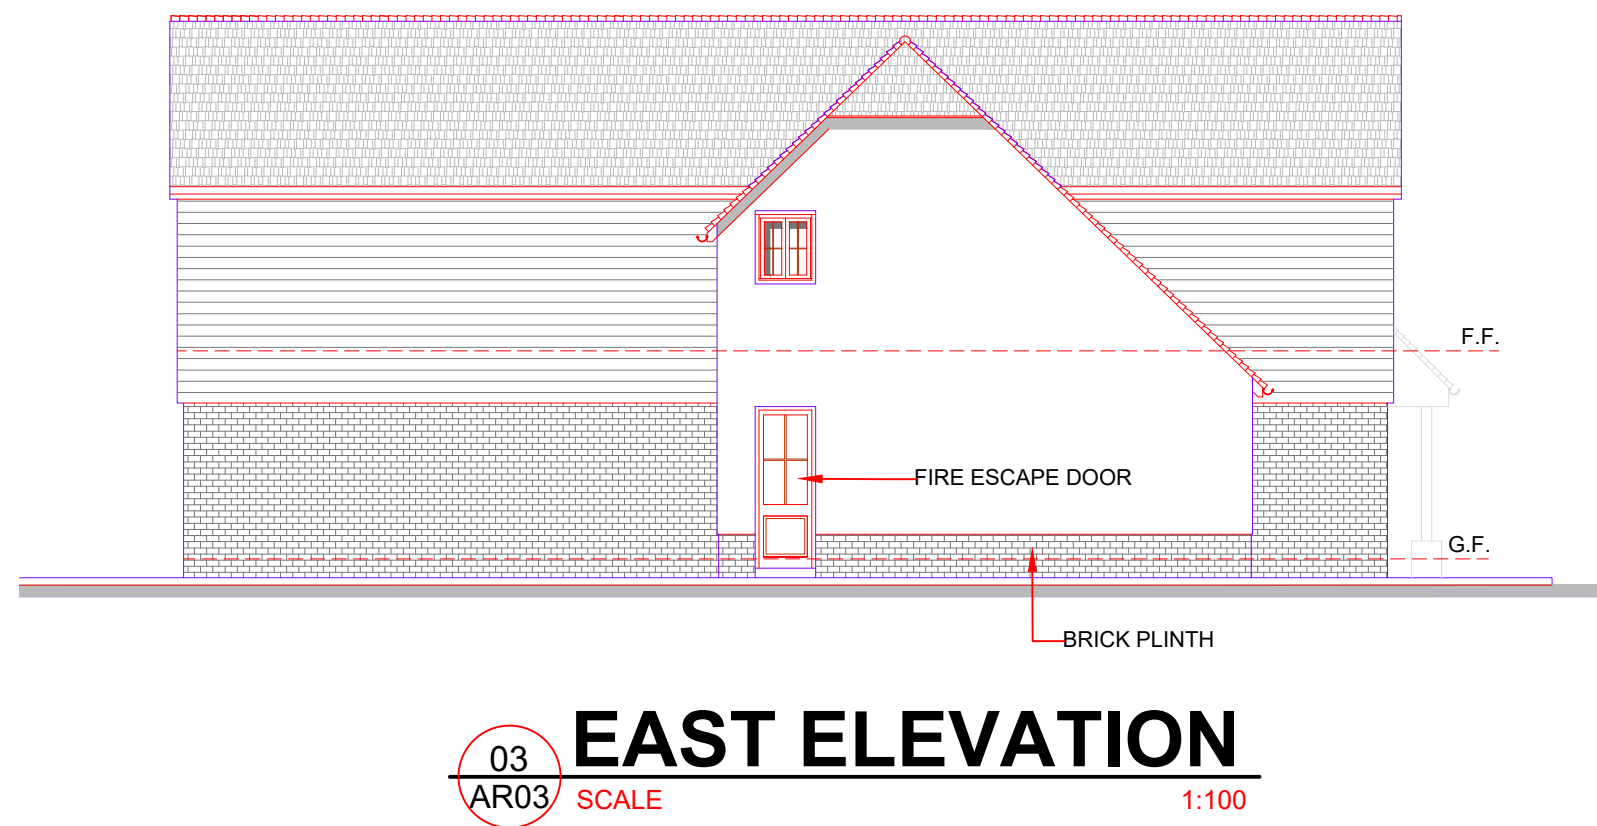


PLANNING APPLICATION			
Rev.	Date	Comments	
CLIENT:			
PROJECT:			
PREMIER INN HEVER COURT ROAD, GRAVESEND			
DRAWING TITLE:			
EXISTING ELEVATIONS			
DRAWN:	MAX	DATE:	13-10-24
SHEET SIZE:	A1	SCALE:	1:100 @ A1
PROJECT NO.:		DRAWING NO.:	REV.:
		HCR- 03	