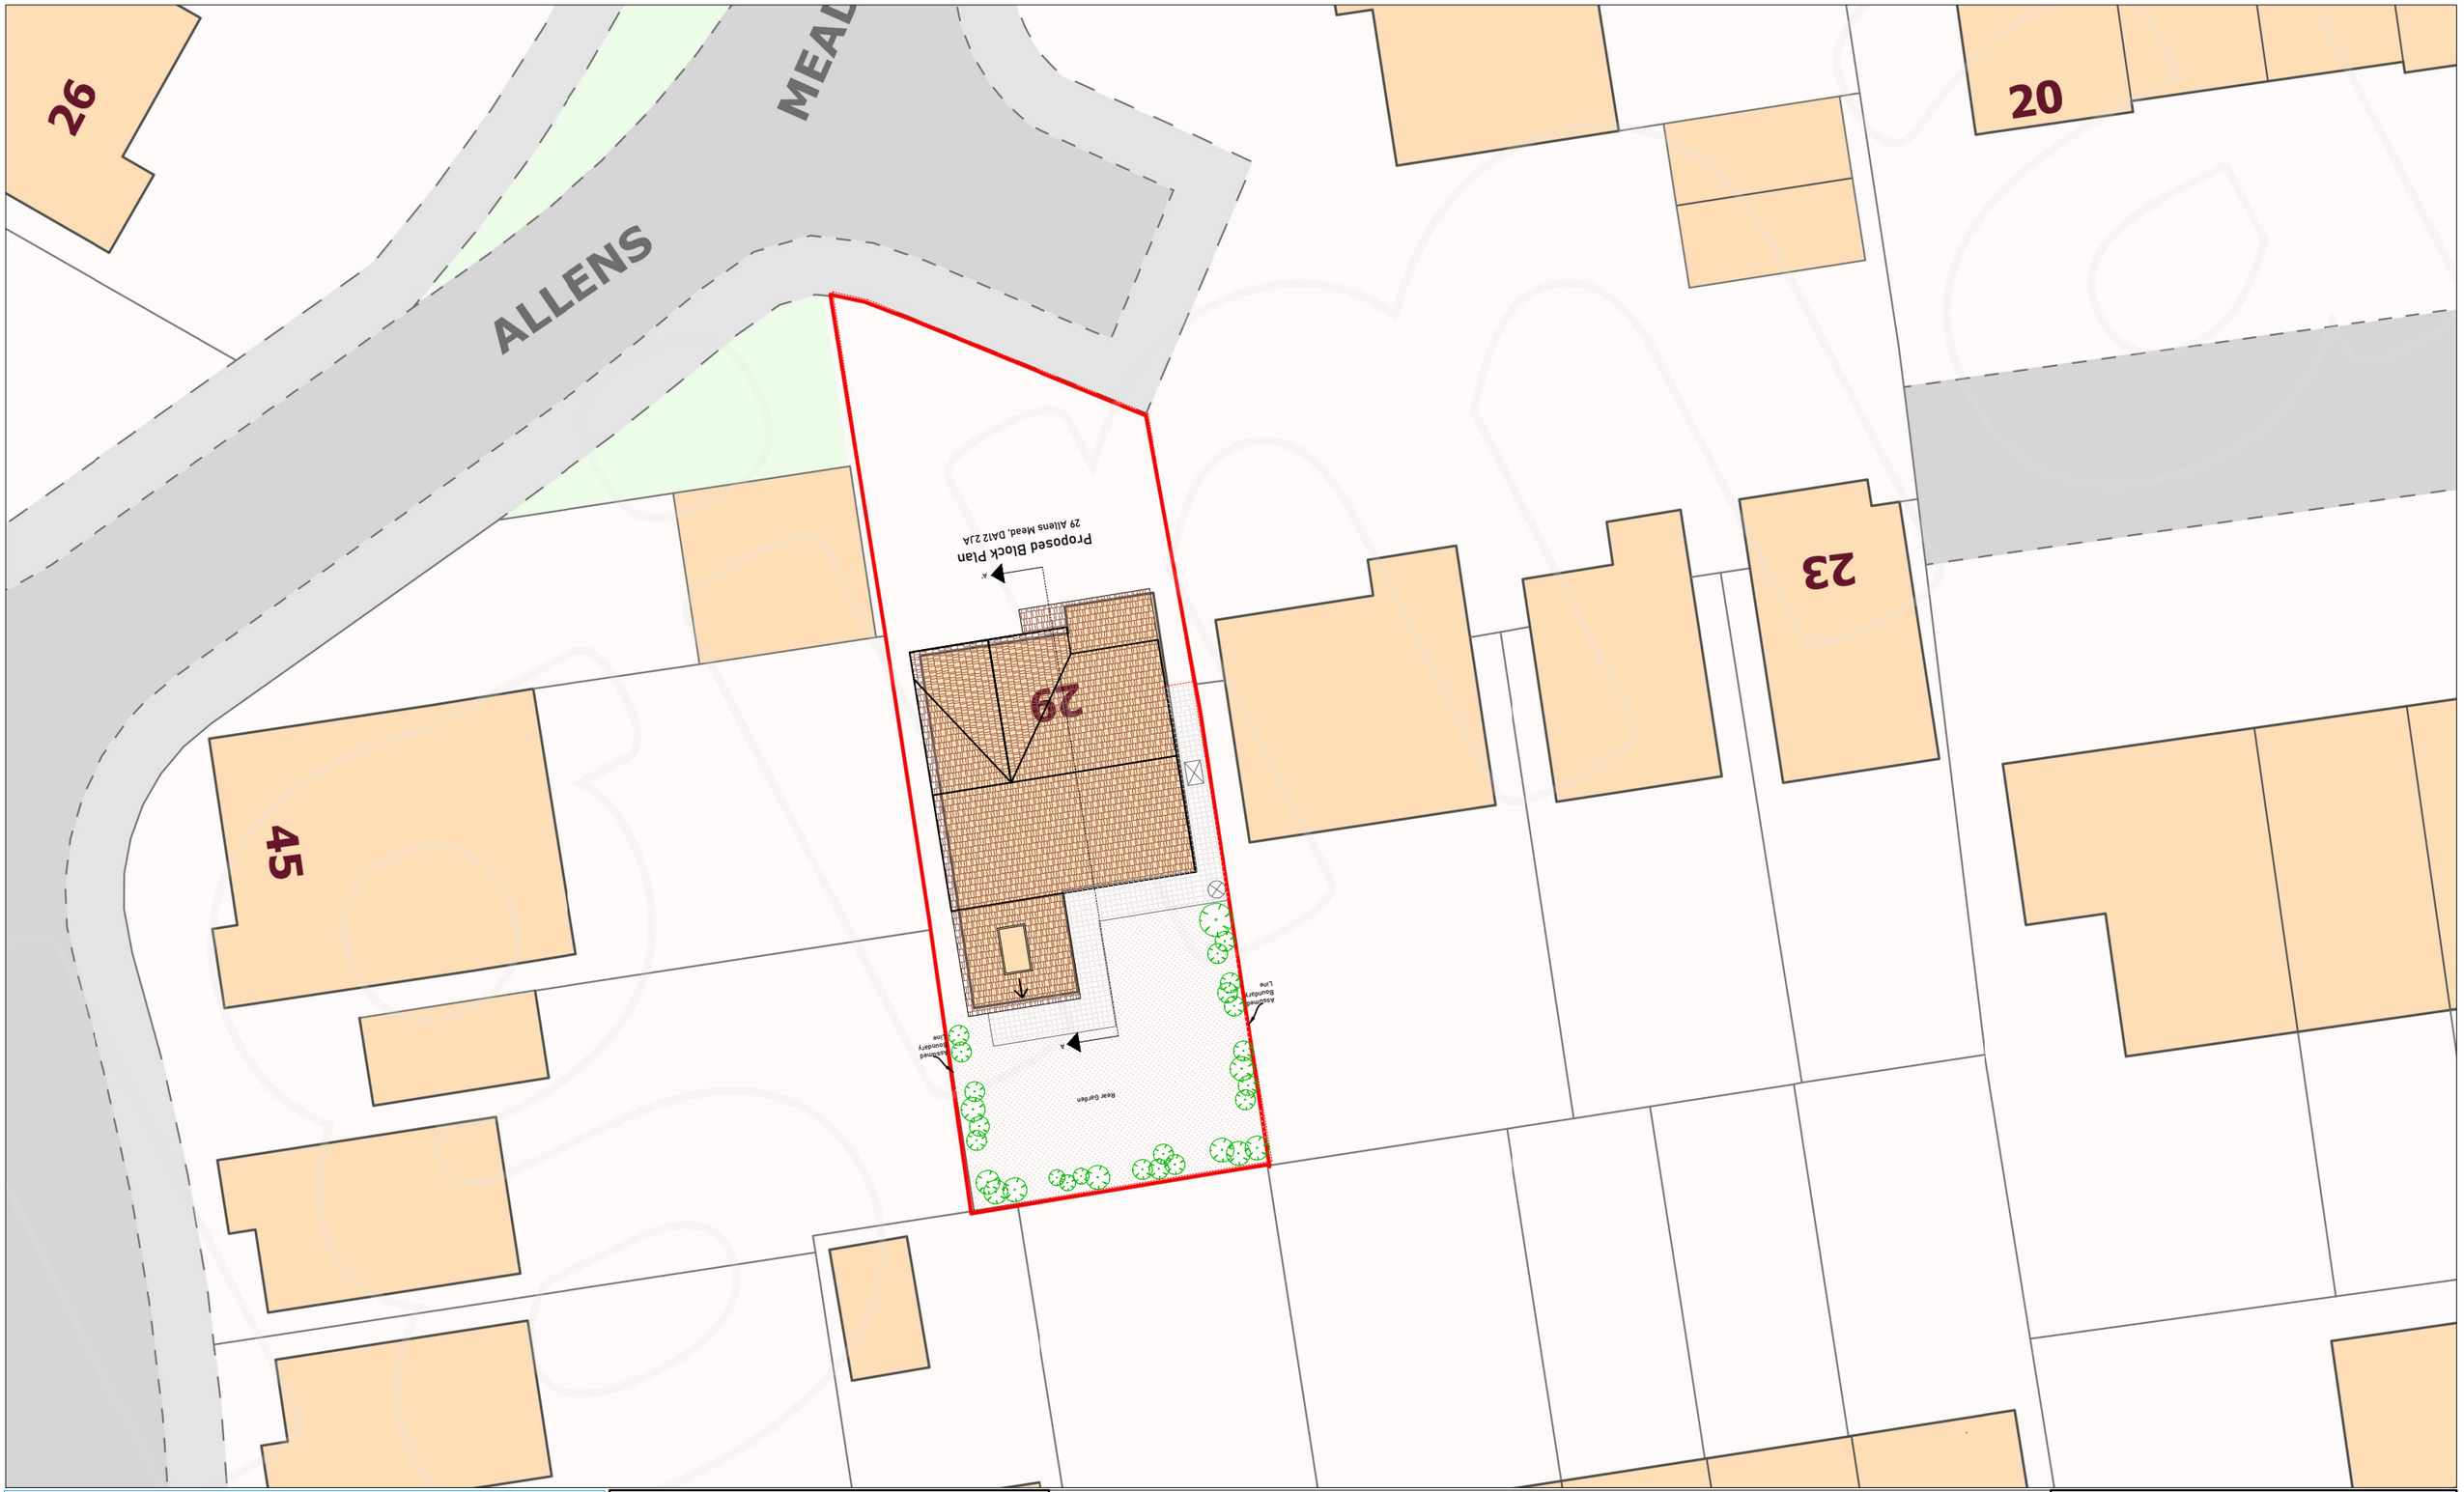


ONLINE ARCHITECTURAL SERVICES

DRAWING:
PLANNING

M 1:200 0 2 4 6 8 10 12 14 16 18 20

DISCLAIMER

Drawing to be read in conjunction with all other relevant documentation
All written dimensions to be checked on site before work commences.
Discrepancies, where identified, must be reported to the designer.
The drawing is the property of Arch Studio and must not be reproduced or used in conjunction with any unauthorized person either wholly or in part without valid consent.

ARCH STUDIO (OAS)
Email Address: archstudio.professional@gmail.com
Contact Number: 07494 500087

PROJECT :
29 Allens Mead, DA12 2JA

CLIENT:
Mr Atilade Adeoye & Mrs Abimbola Alabi

DRAWN: SA	**DATE: 18/04/2023**	
SHEET SIZE: A3	**SCALE: 1:200**	
PROJECT NO: 29/2023	**DRAWING NO: PD 06**	**REV:**