


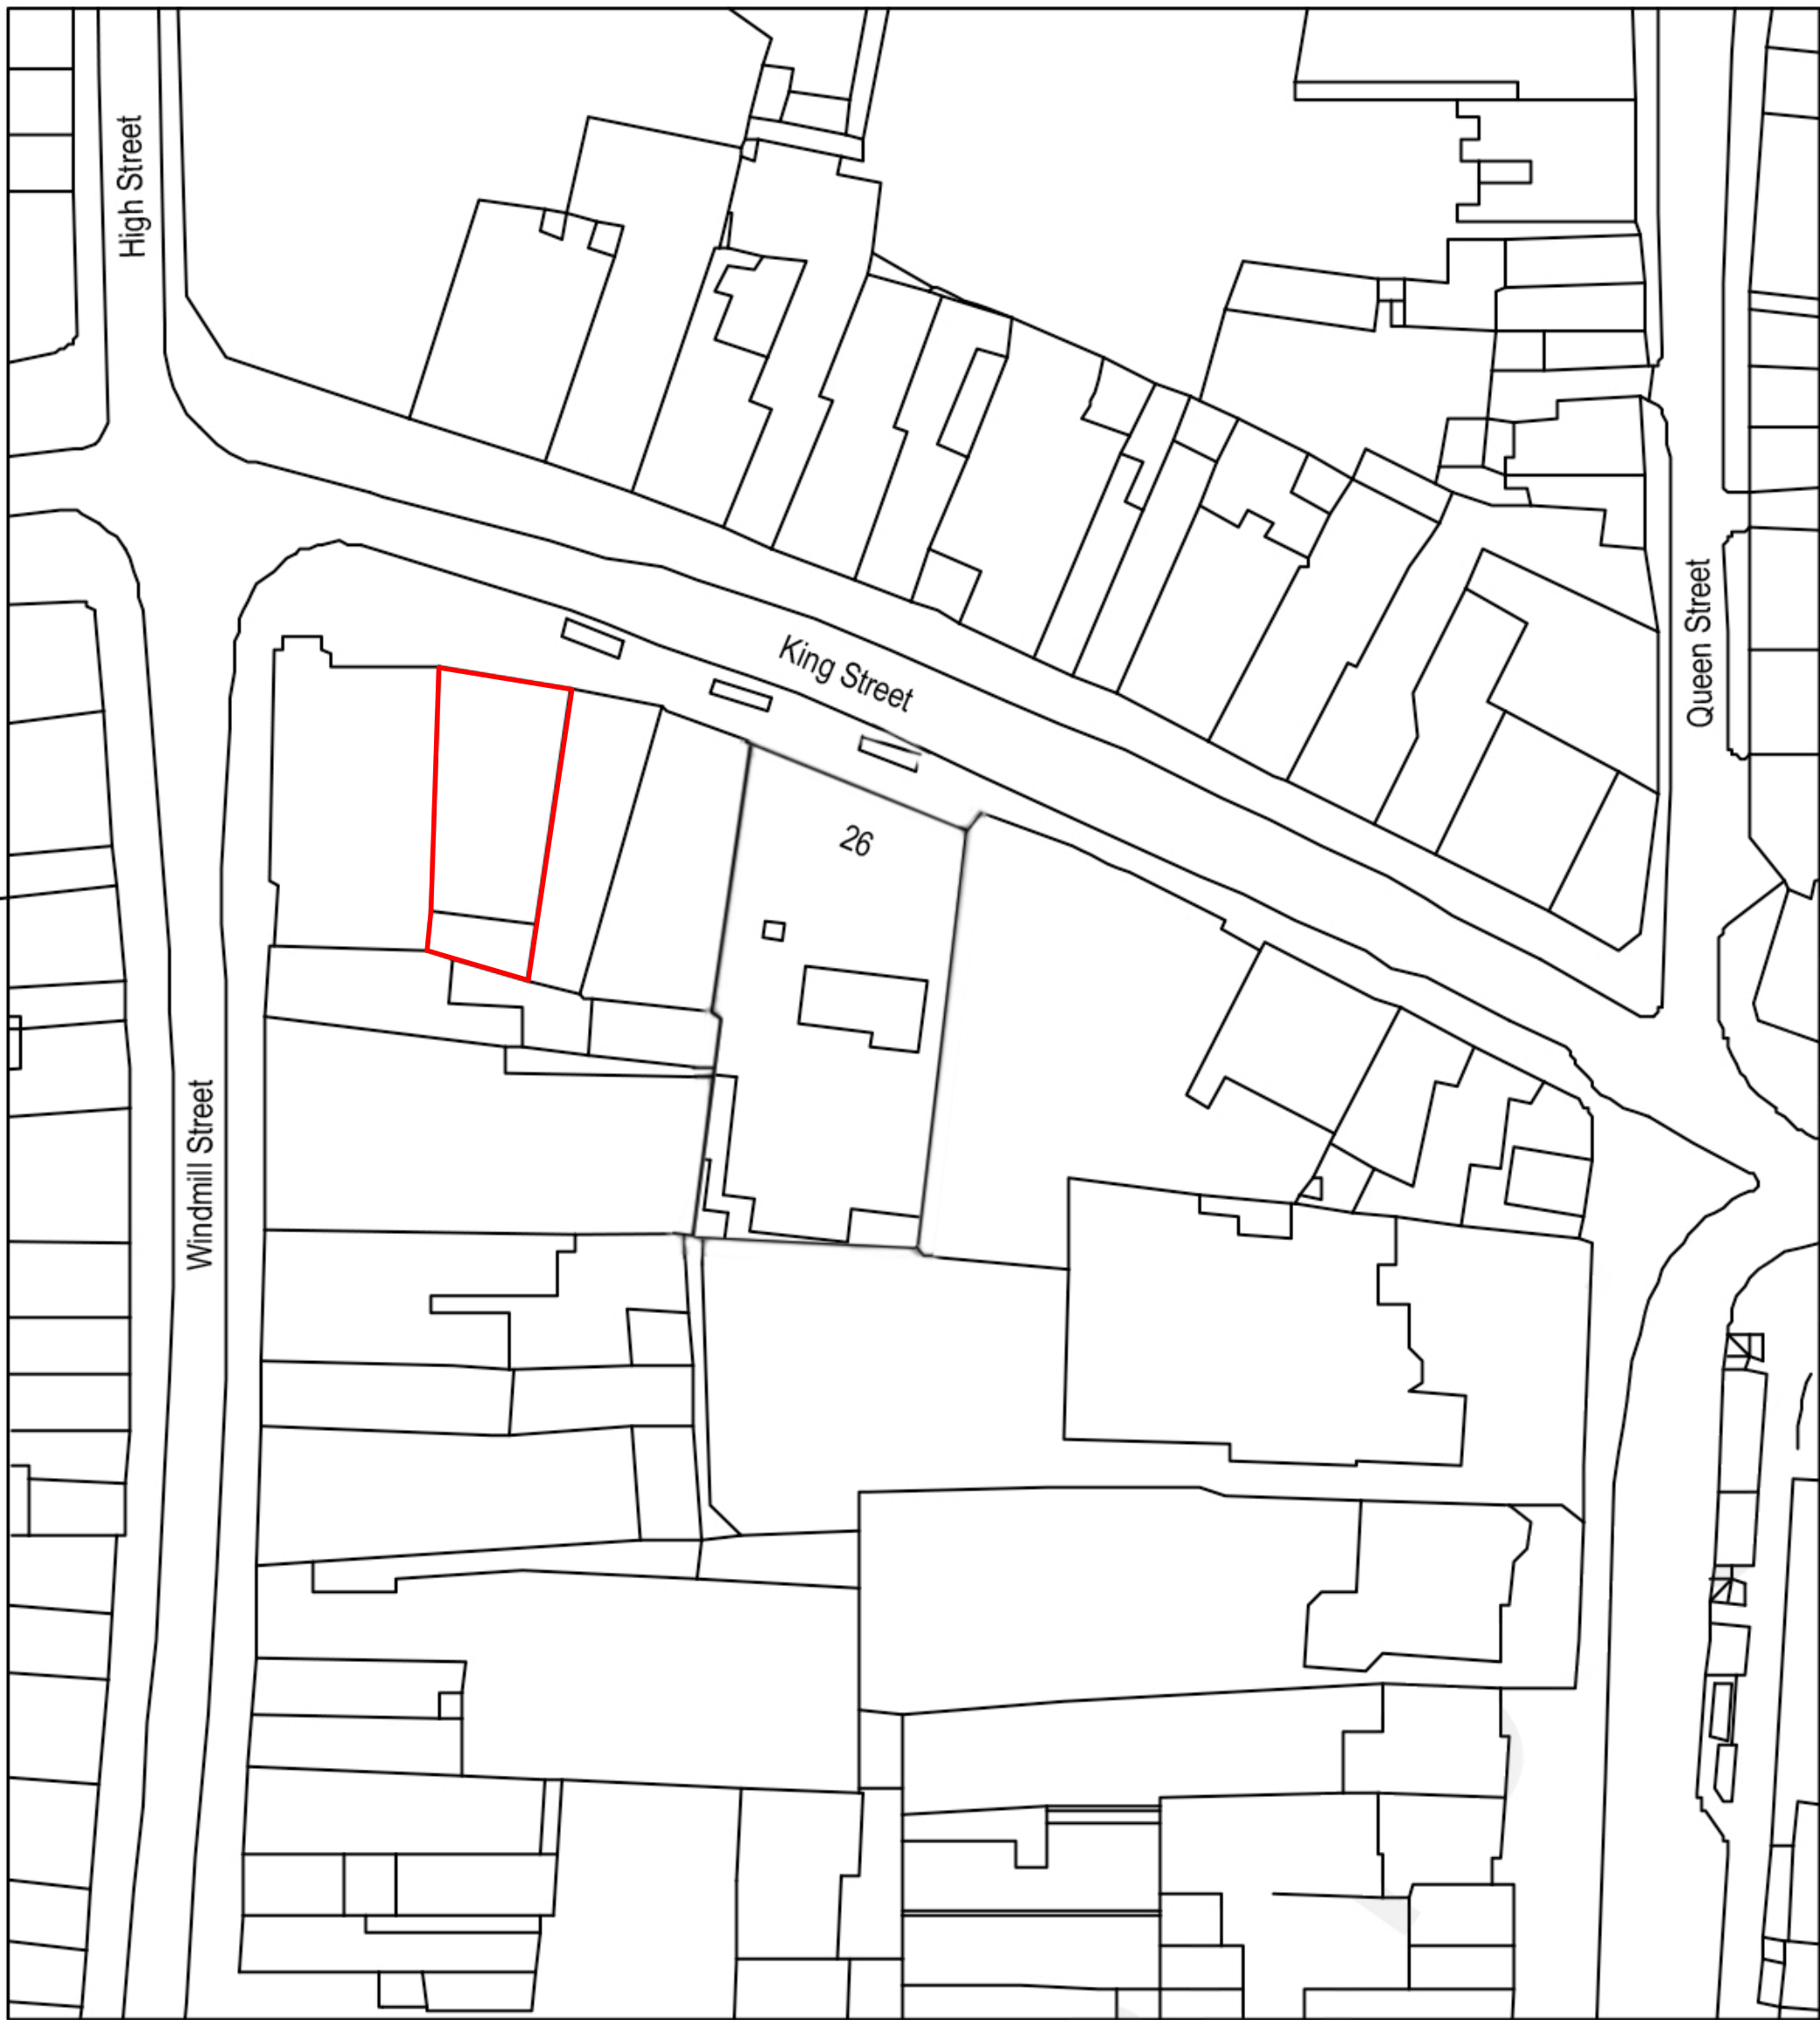


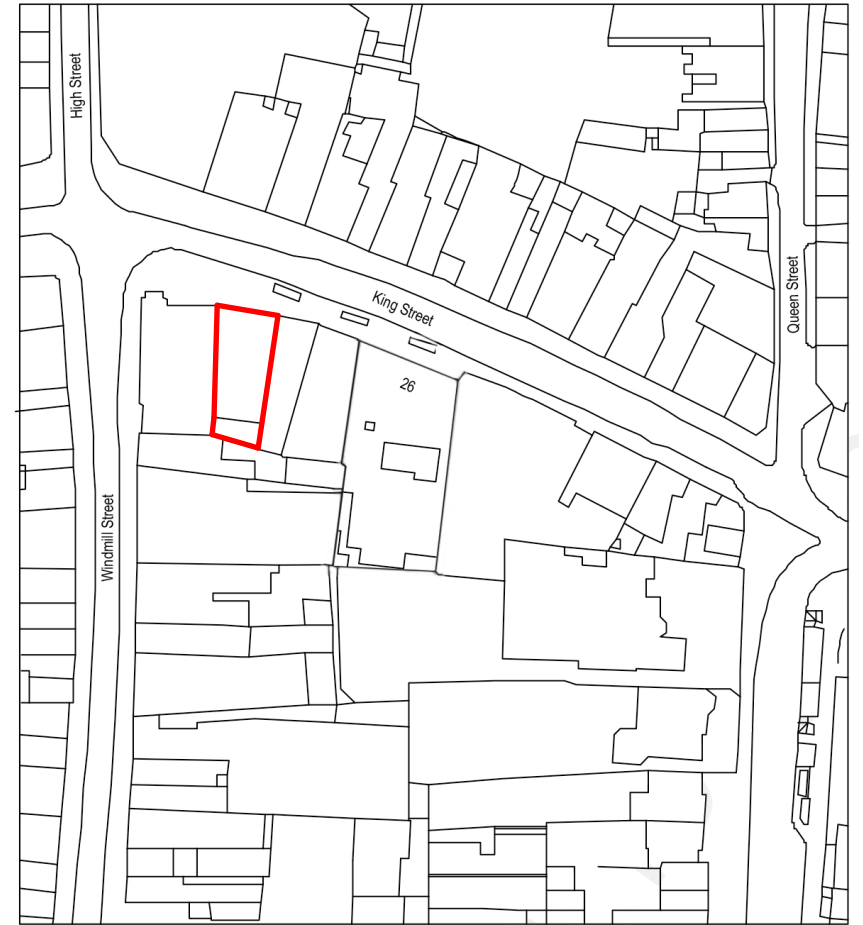

Block Plan 1:500

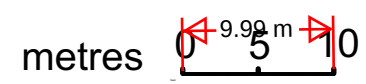

Location Plan 1:1250

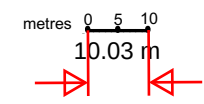

Project Name			
29 King St			
Drawing Title			
Location & Block Plan			
Site Address			
29 King St, Gravesend DA12 2DU			
Drawing Number		Revision	
29-2			
Drawn by	Checked	Scale	Status
HK		1:500 & 1250 @ A2	

The drawing remains the property of hassan kausar design.
Duplication of this drawing in whole or any part is strictly forbidden without
prior written permission from hassan kausar design.