


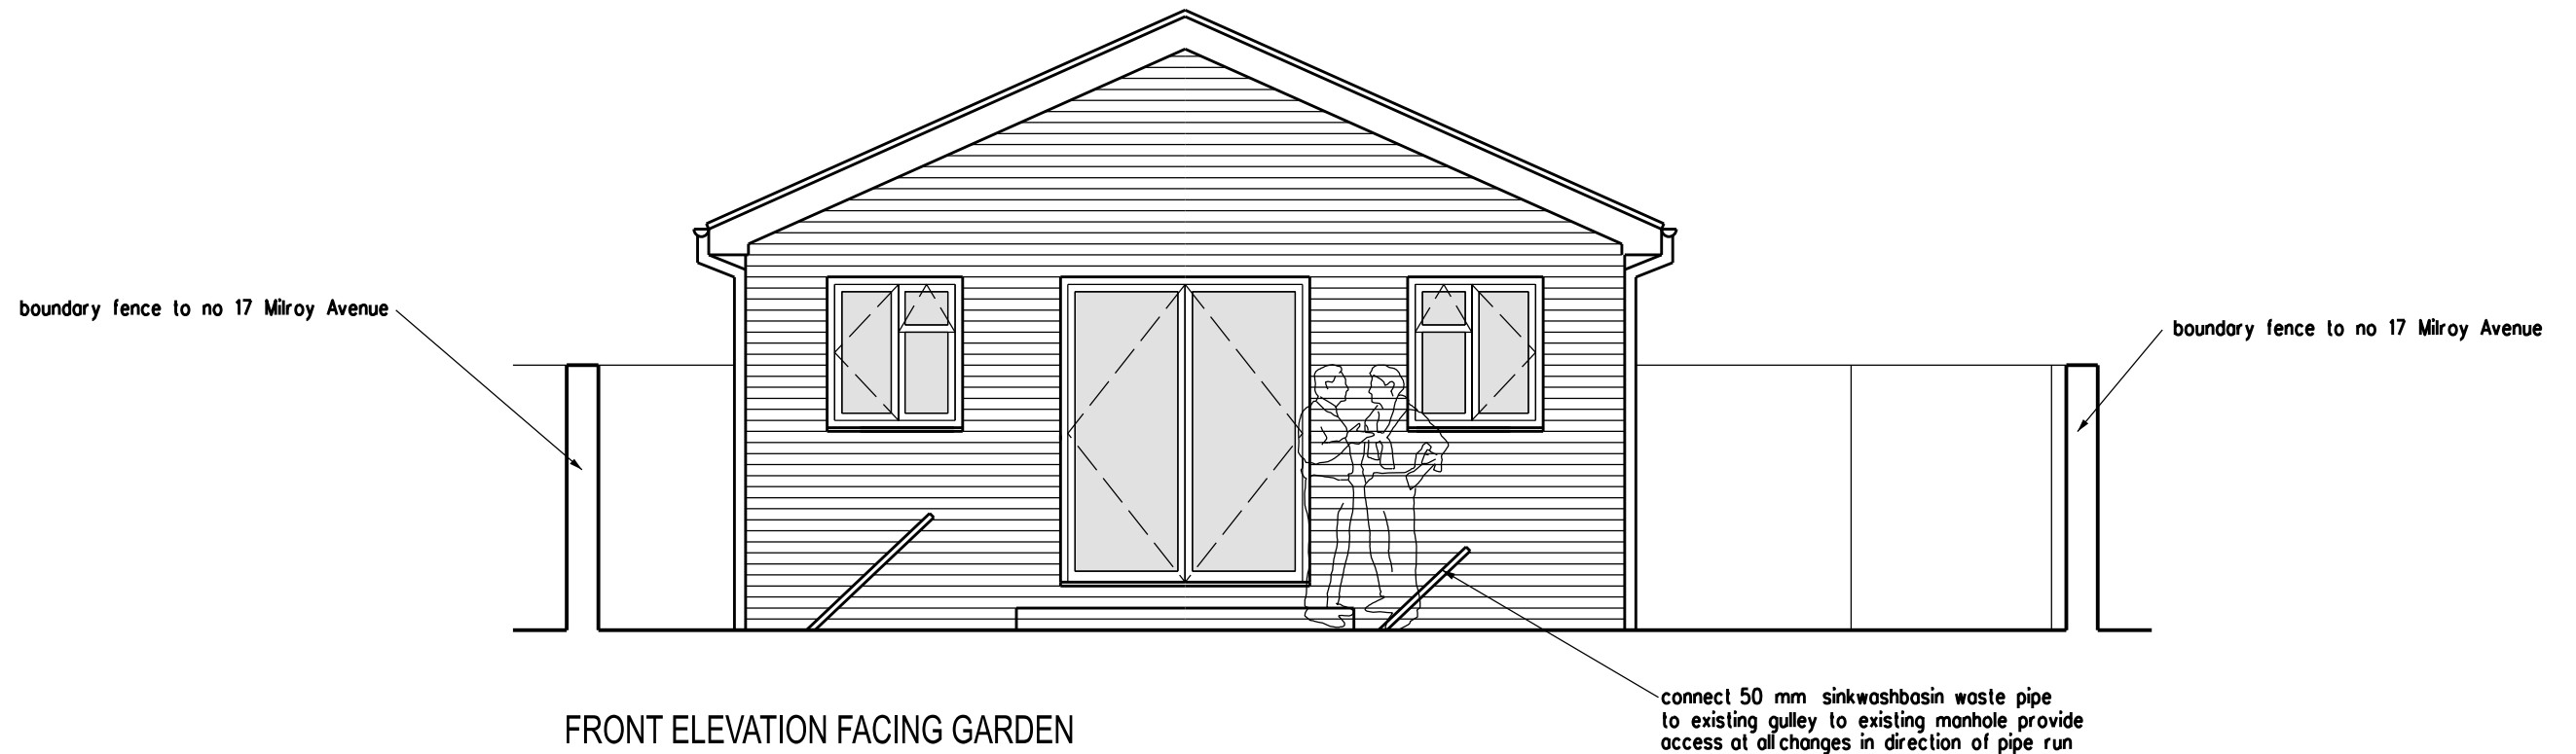

PLANNING APPLICATION

REVISION
ARCHITECT
TA ARCHITECTS
11 JOYDENS WOOD ROAD BEXLEY
KENT DA5 2HS Tel 07905 130591
ta140256@googlemail.com

JOB
PROPOSED ANNEX BUILDING
AT 17 MILROY AVENUE
GRAVESEND DA11 7AZ

DRAWING
PROPOSED ELEVATION

SCALE
1:50 AT A3
DATE
SEP 2024

DRAWING NO.
LS/36

