
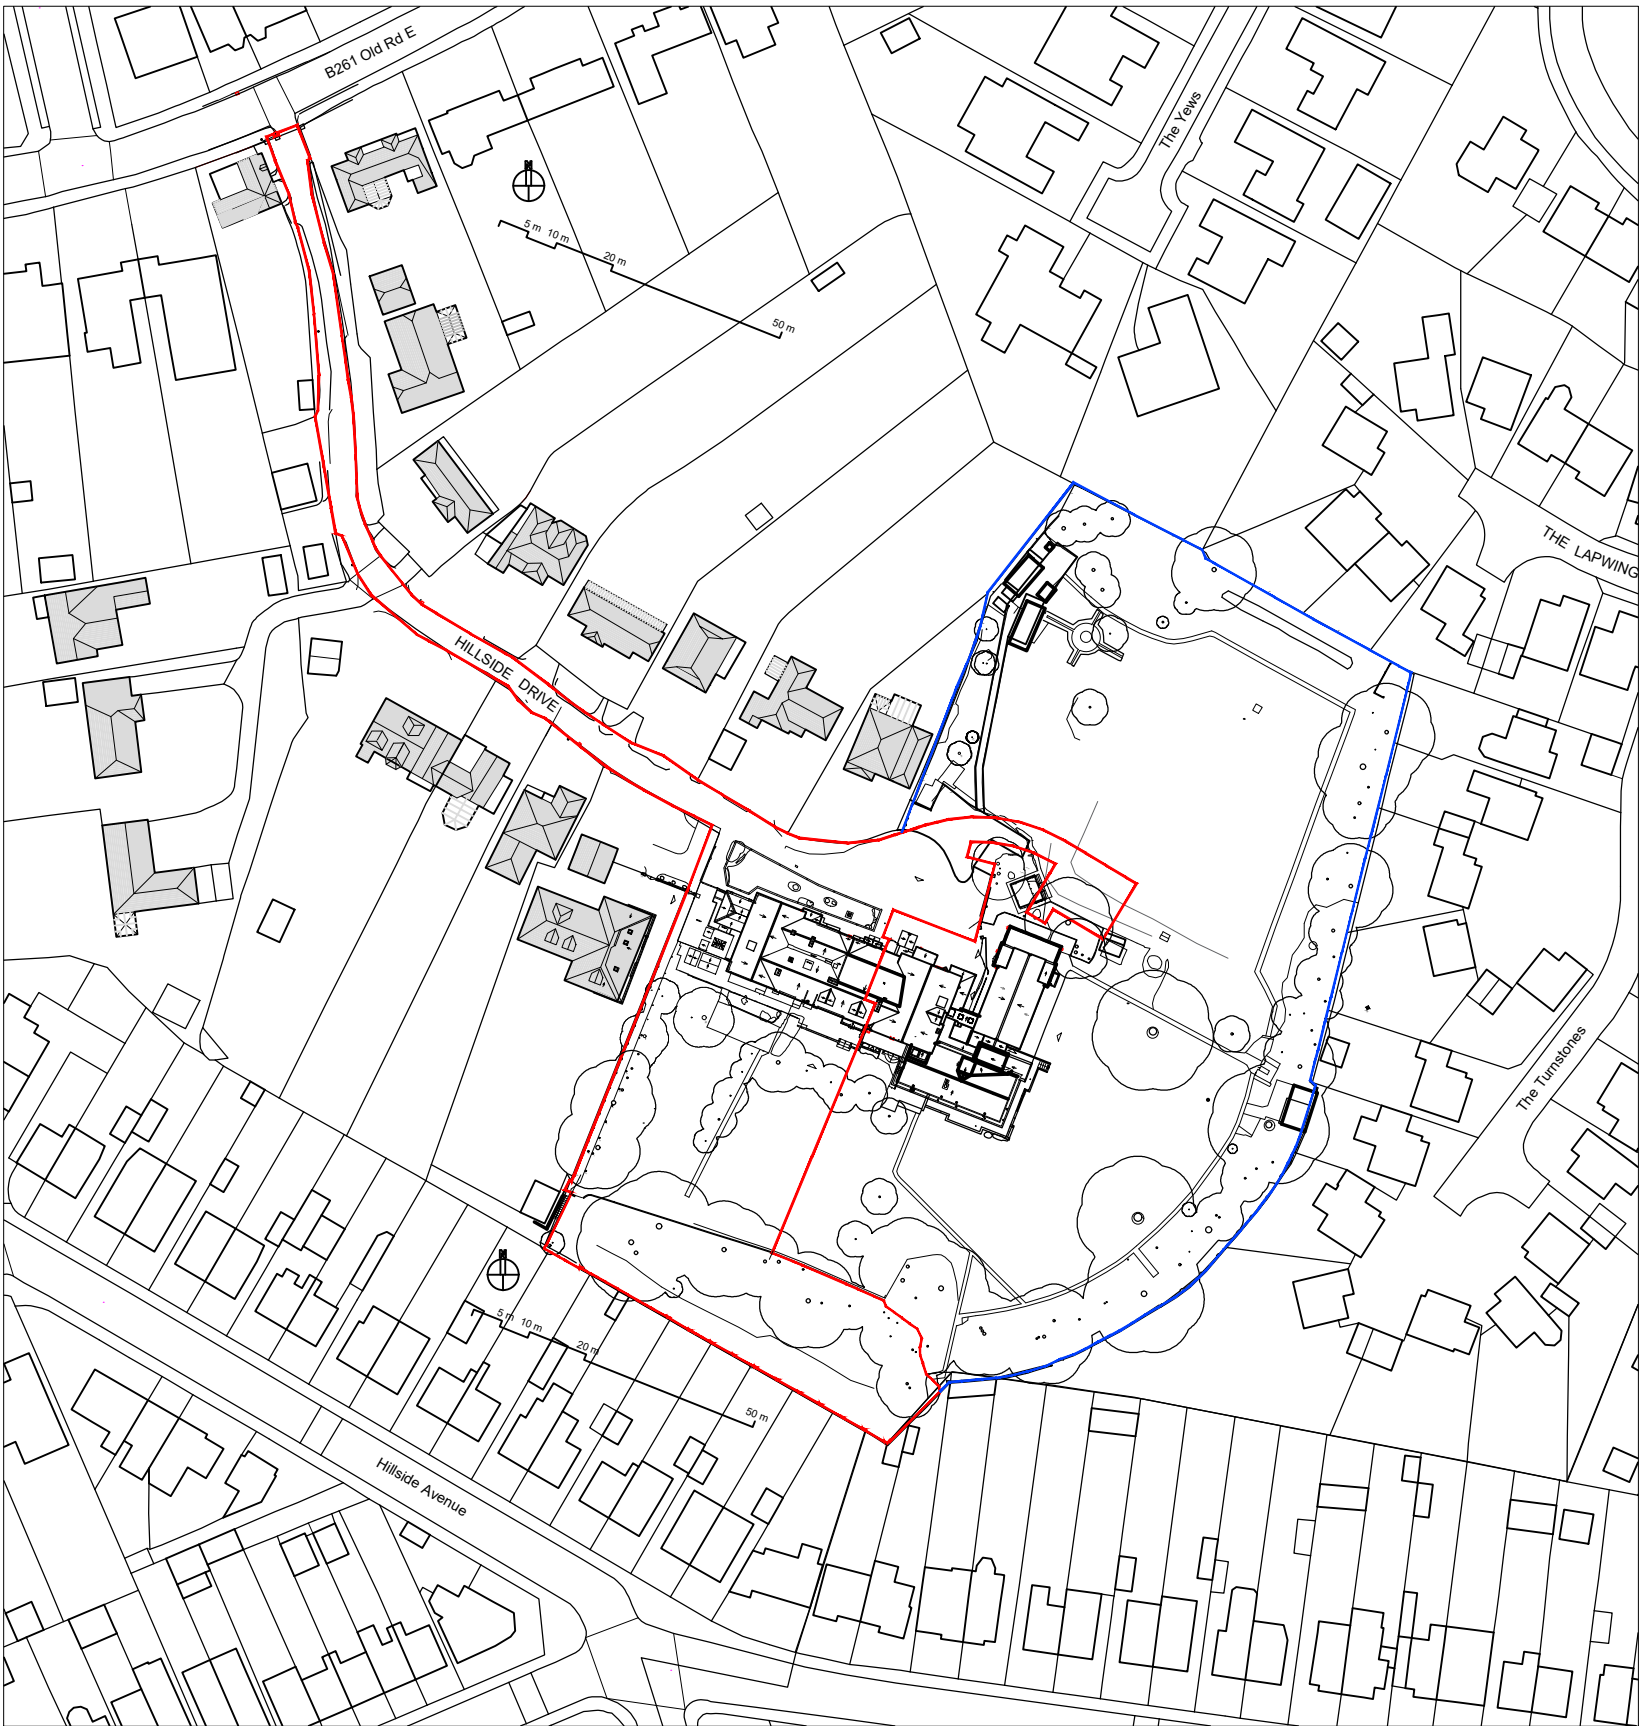


1
100

EXISTING LOCATION PLAN

1:1250

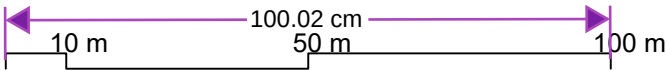

Project
CONVENT OF MERCY, GRAVESEND:
HILLSIDE & RYDAL PROPOSED FOR CHANGE OF USE

Client
SISTERS OF MERCY, GRAVESEND

Rev. Date By Notes

Copyright belongs to Clay Architecture Ltd. All dimensions are to be verified by the contractor before commencing works.

clay architecture

Great Lines Studios, Marlborough Road, Gillingham, Kent ME7 5HB

T: 01634 573 017

www.clayarchitecture.com

E: design@clavarchitects.com

Title
PROPOSED LOCATION PLAN

Drawing No. 5285/PI /100

Scale 1:1250 @ A3 size

Date 25/10/24

Drawn HC Authorised KG

Revision R