




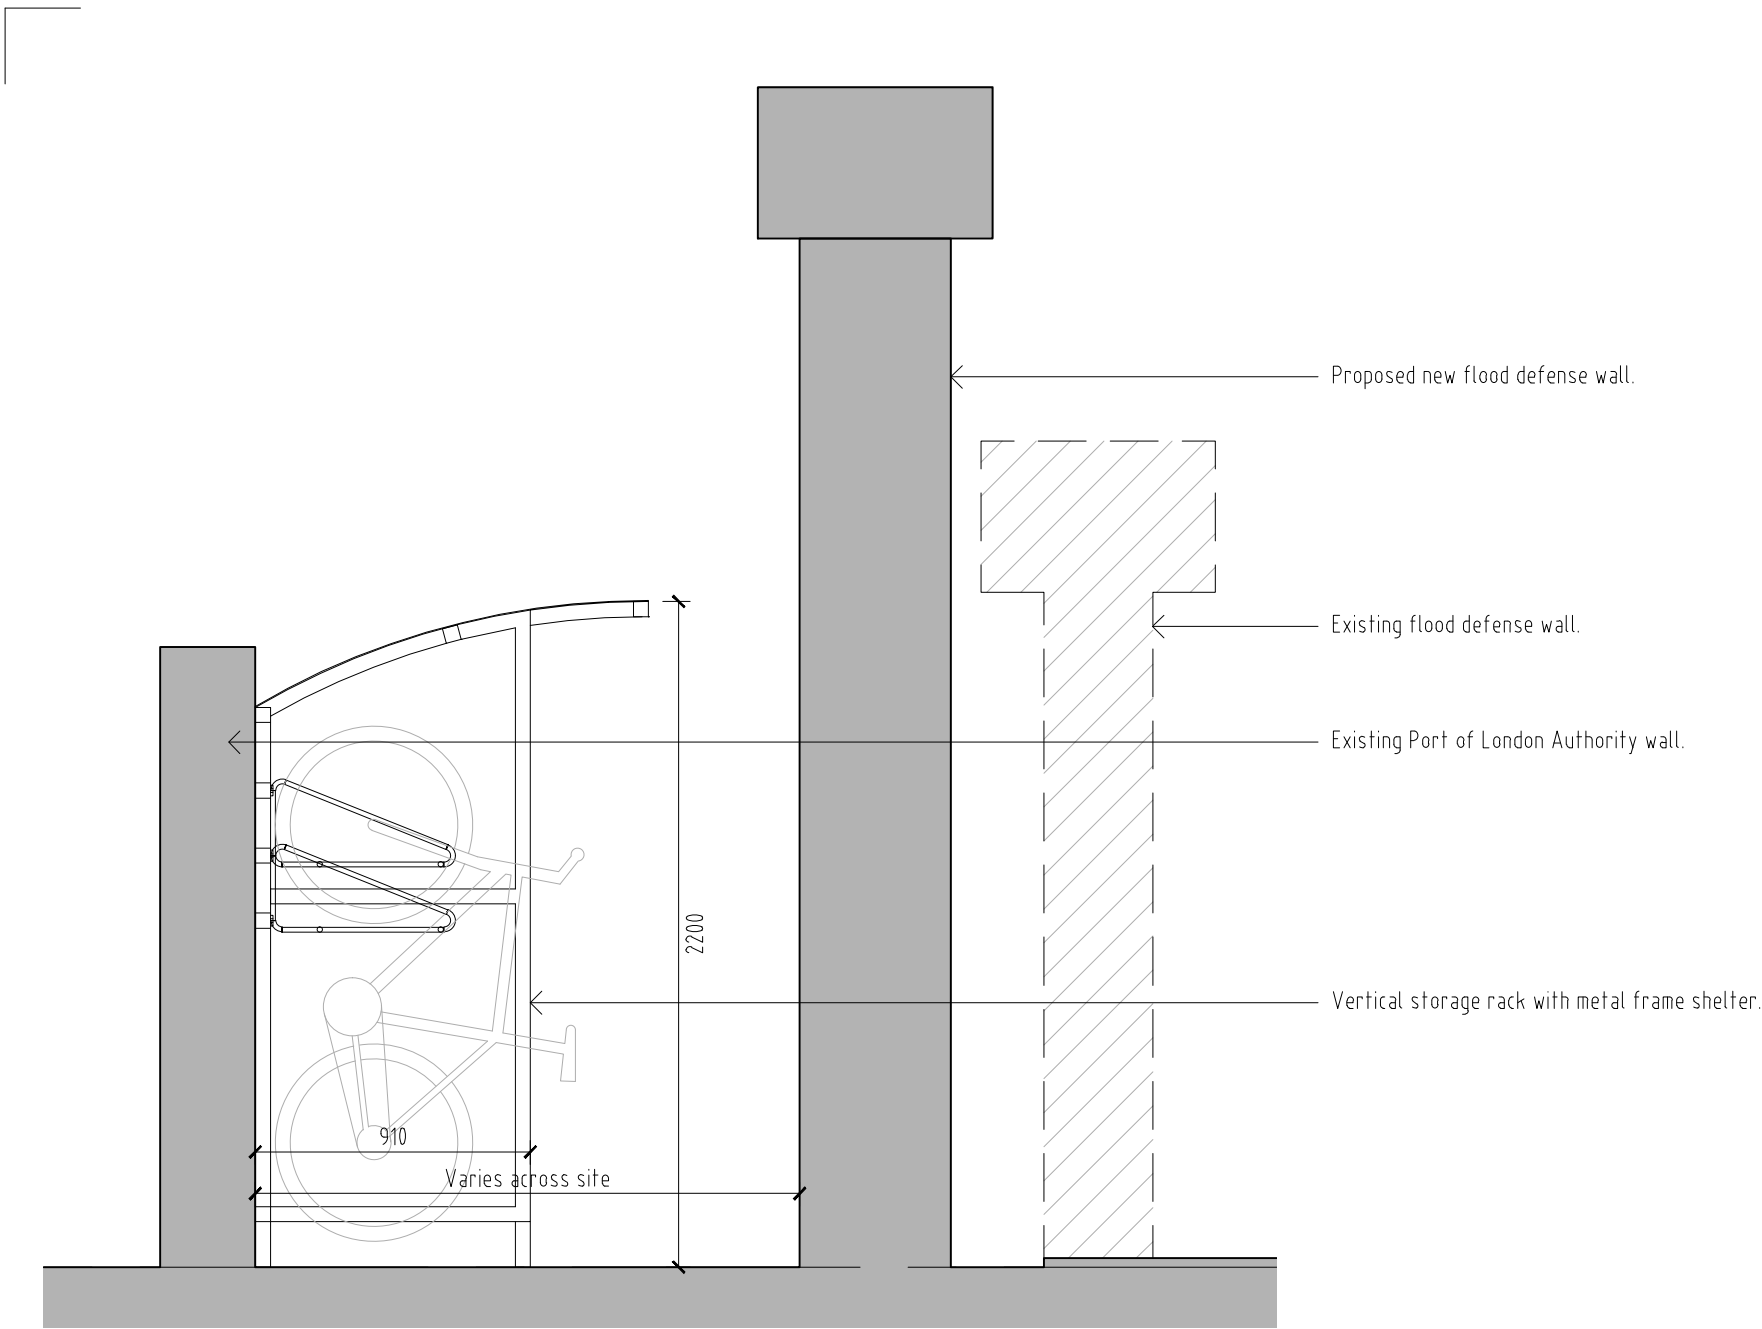

Communal cycle store section
1:25

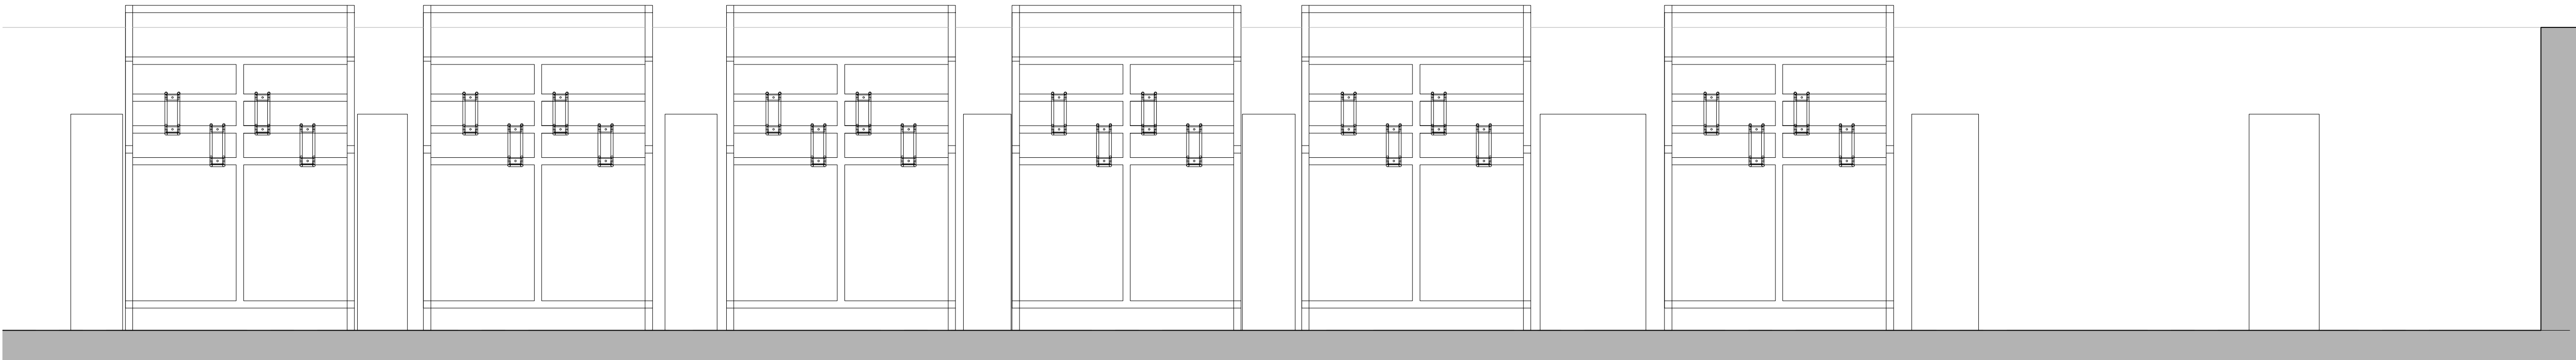

Communal cycle store 01 elevation
1:25

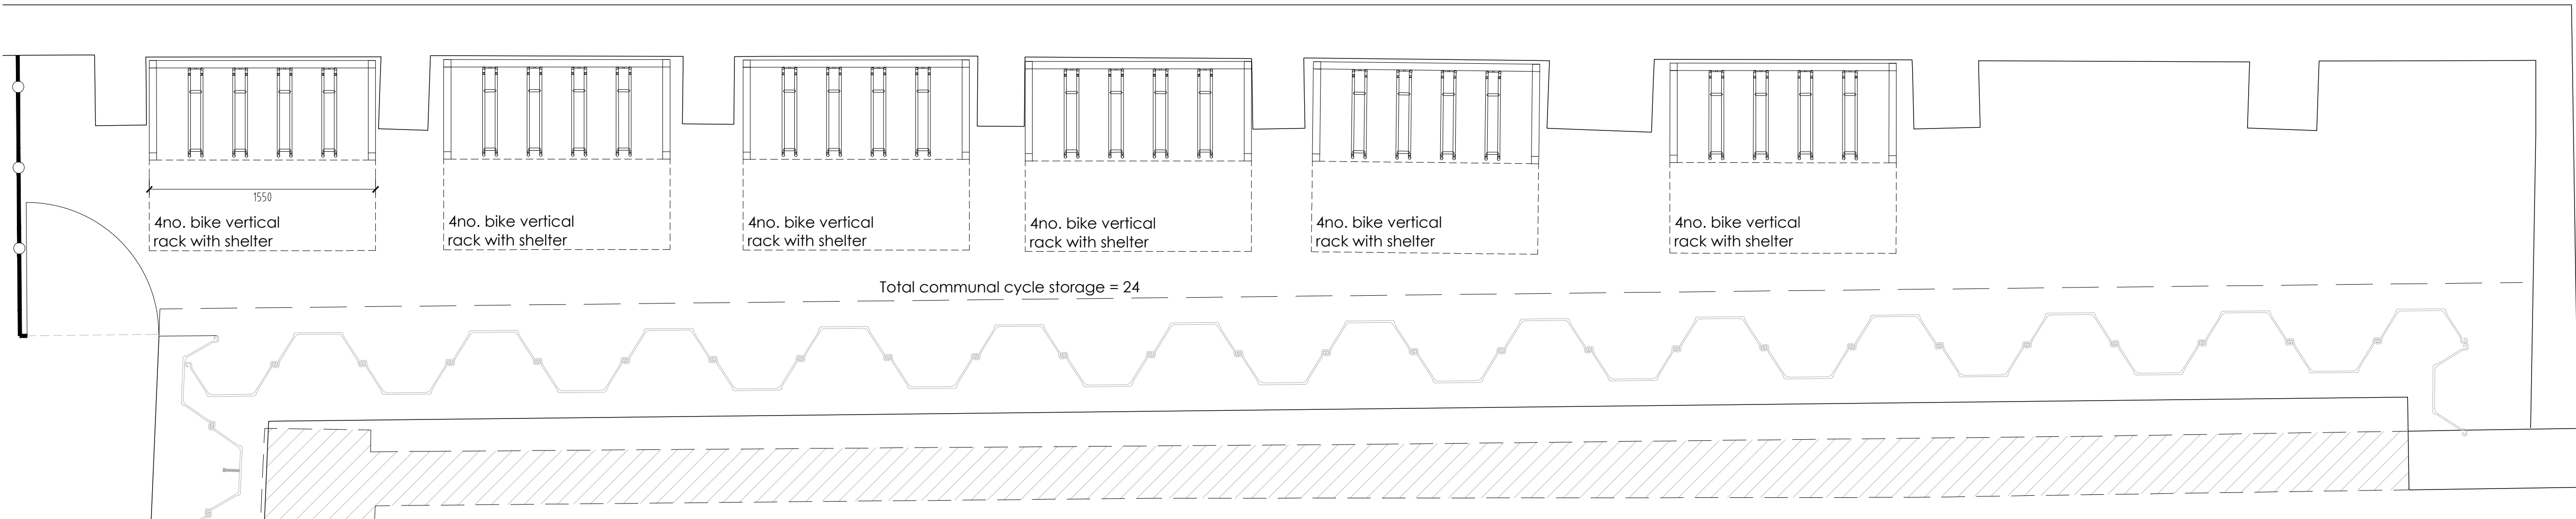

Communal cycle store 01 plan
1:25

DO NOT SCALE FROM THIS DRAWING - REPORT ANY DISCREPANCIES TO DESIGNER PRIOR TO COMMENCING WORKS

ALL DIMENSIONS TO BE VERIFIED BY THE CONTRACTOR ON SITE

THIS DRAWING REMAINS THE COPYRIGHT OF
TURNER JACKSON + DAY ASSOCIATES
AND CANNOT BE REPRODUCED WITHOUT WRITTEN CONSENT



P01	Preliminary Issue	Dec'24	NS	
REV	DESCRIPTION	DATE	BY	CHKD

TURNER JACKSON+DAY
ASSOCIATES

Radio House
Thanet Way, Whitstable
Kent CT15 3DX

t: 01227 261453
e: enquires@tjda.co.uk
www.turnerjacksonday.co.uk

client details
Mile Property Group Ltd

project details
Custom House
The Terrace, Gravesend, DA12 2DE

drawing title
Communal Cycle Store Details

date scale drawn by checked by
Dec'24 1:25@A1 NS

project no.	drawing no.	revision
1735	804	P01