

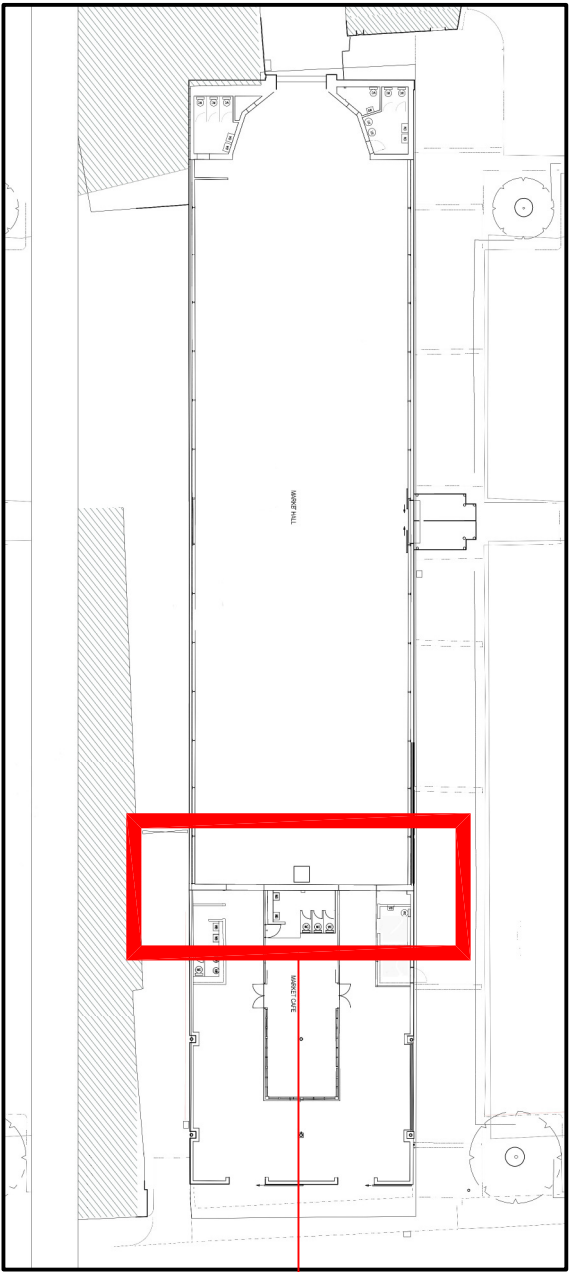
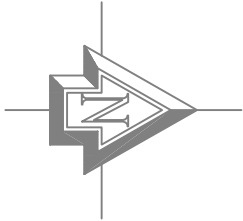


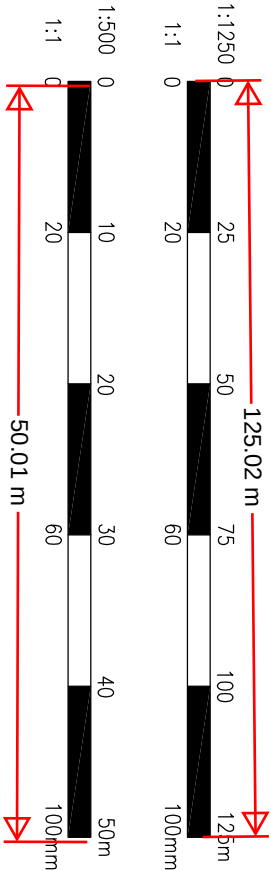


Existing Block Plan

scale 1:500

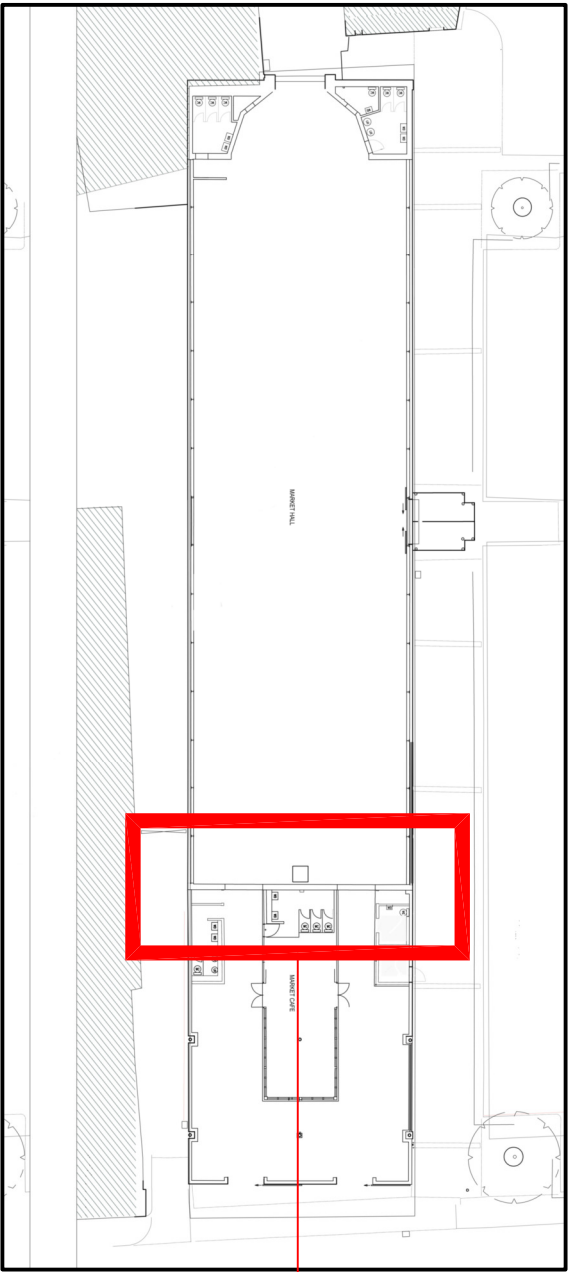


Proposed Block Plan

scale 1:500

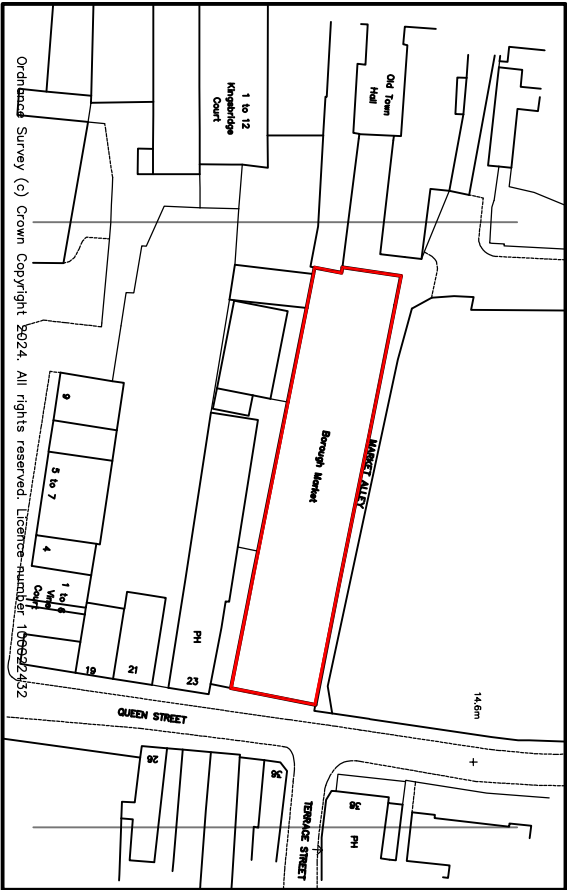


Site Location Plan

scale 1:1250

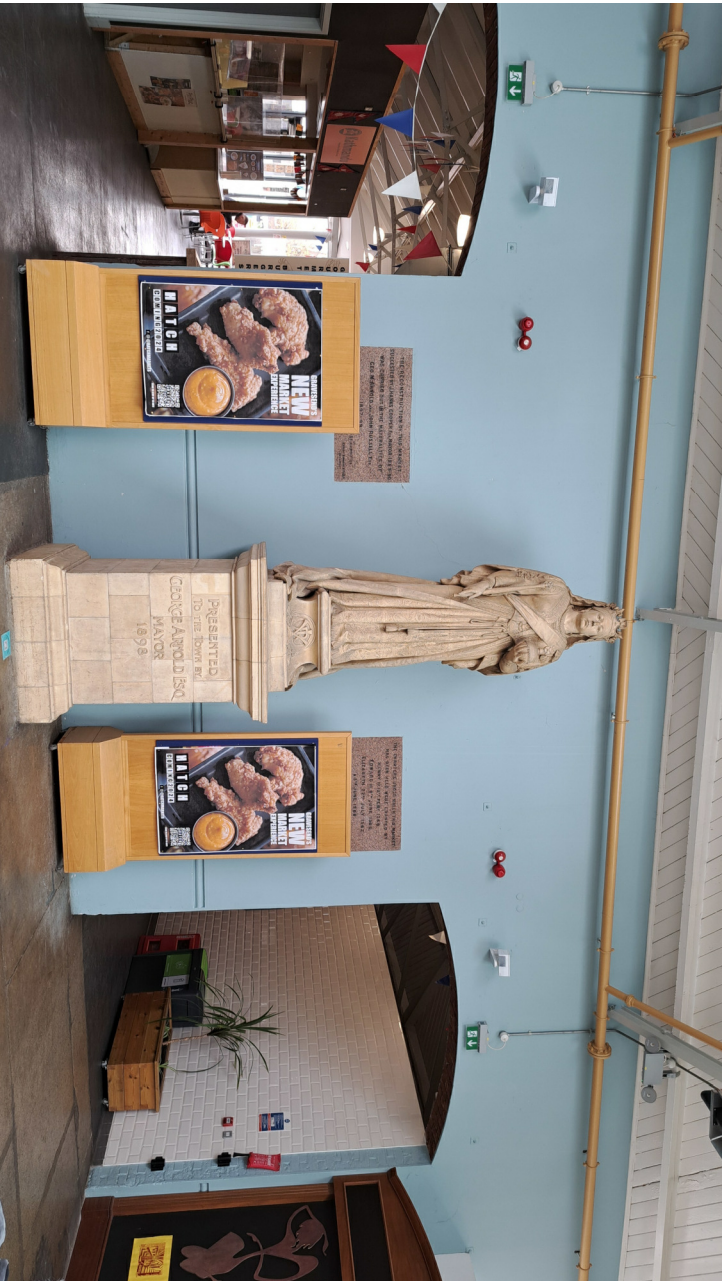

Existing Internal Wall Elevation

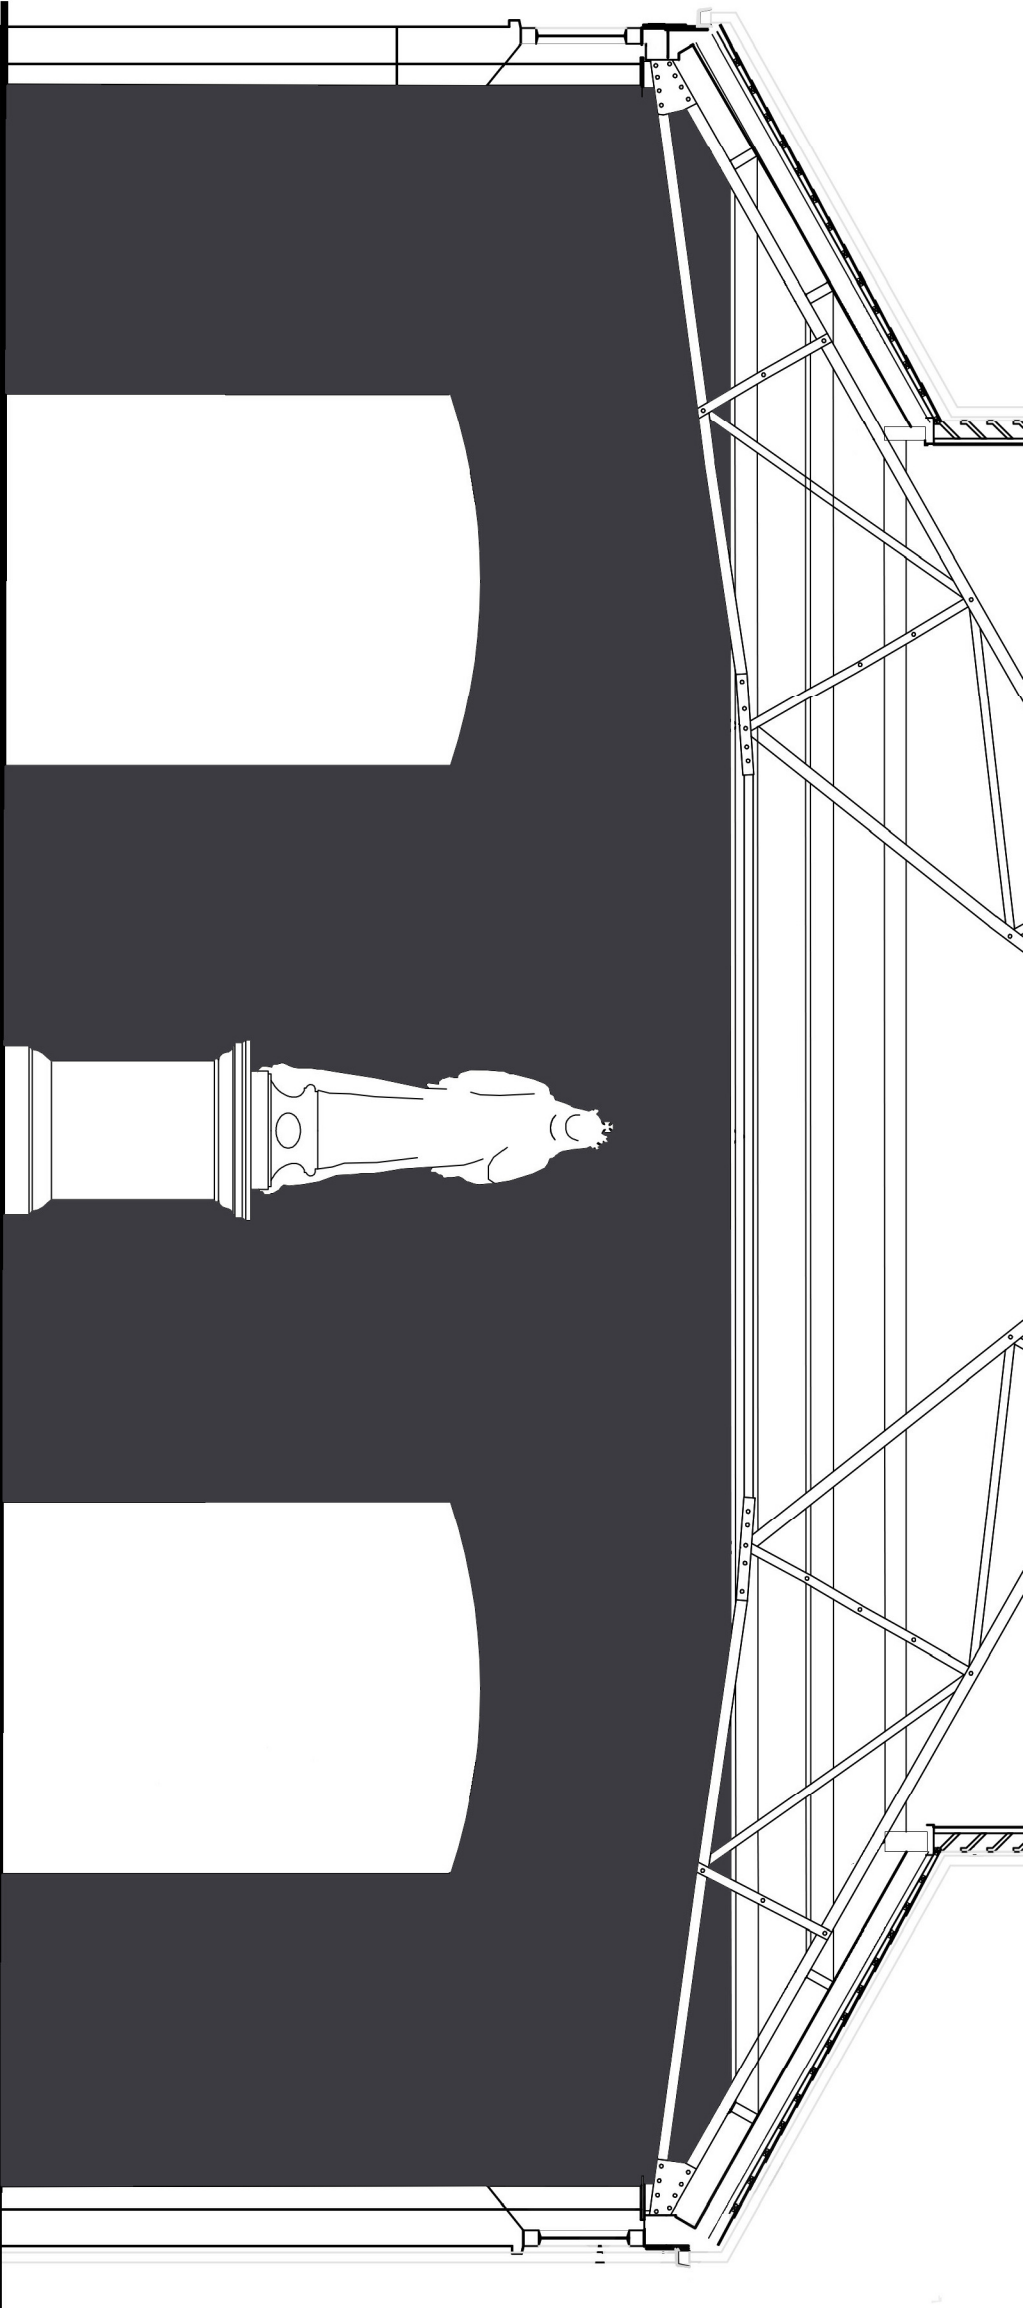


Proposed Wall Elevation

scale 1:50



Proposed Wall Colour

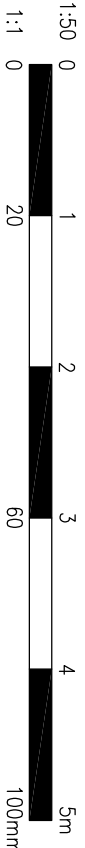

Notes:

Do not scale from this drawing, unless for planning purposes.

All measurements and levels shown are to be checked before work commences.

All building work is to comply with current Building Regulations & British Standards and to manufacturers specifications if noted.

All structural elements shown are a guide only and are to be verified by a Structural Engineer and/or Building Control Authorities prior to construction.

Codscapes Ltd. accept no responsibility for the structural integrity of the structure before, during and after construction.

Codscapes Ltd. accept no responsibility for the construction in the vicinity of property boundaries and party walls. Clients should be aware of the principles of the 'Party Wall Act 1996' and undertake relevant agreements before construction commences.

Rev	Date	Description	By
-----	------	-------------	----

Cadscapes ☐ ☐ ☐ ☐

architectural design

40 Knowle Road, Perenden Heath, Maidstone, Kent ME14 2BB enquiries@codscapes.co.uk www.codscapes.co.uk
Tel: 01622 683512

©Copyright in this drawing and work executed is and remains the property of Codscapes Limited and or its subsidiaries in accordance with the provisions of the Copyright Act.
Permission to produce copies or modify drawings in whole or in part for any purpose should be obtained from Codscapes Limited and any such reproductions should include this and the foregoing statement

Project

Listed Building Consent
Gravesend Borough Market
Gravesend
Kent

Drawing Title

Proposed Internal Wall & External Door
Colour Amendments

Scale	Date	Drawn	Checked	Rev
As shown A2	Apr 24	SCB		
Drawing No.	PA/24/019/002			A