



SITE LOCATION PLAN

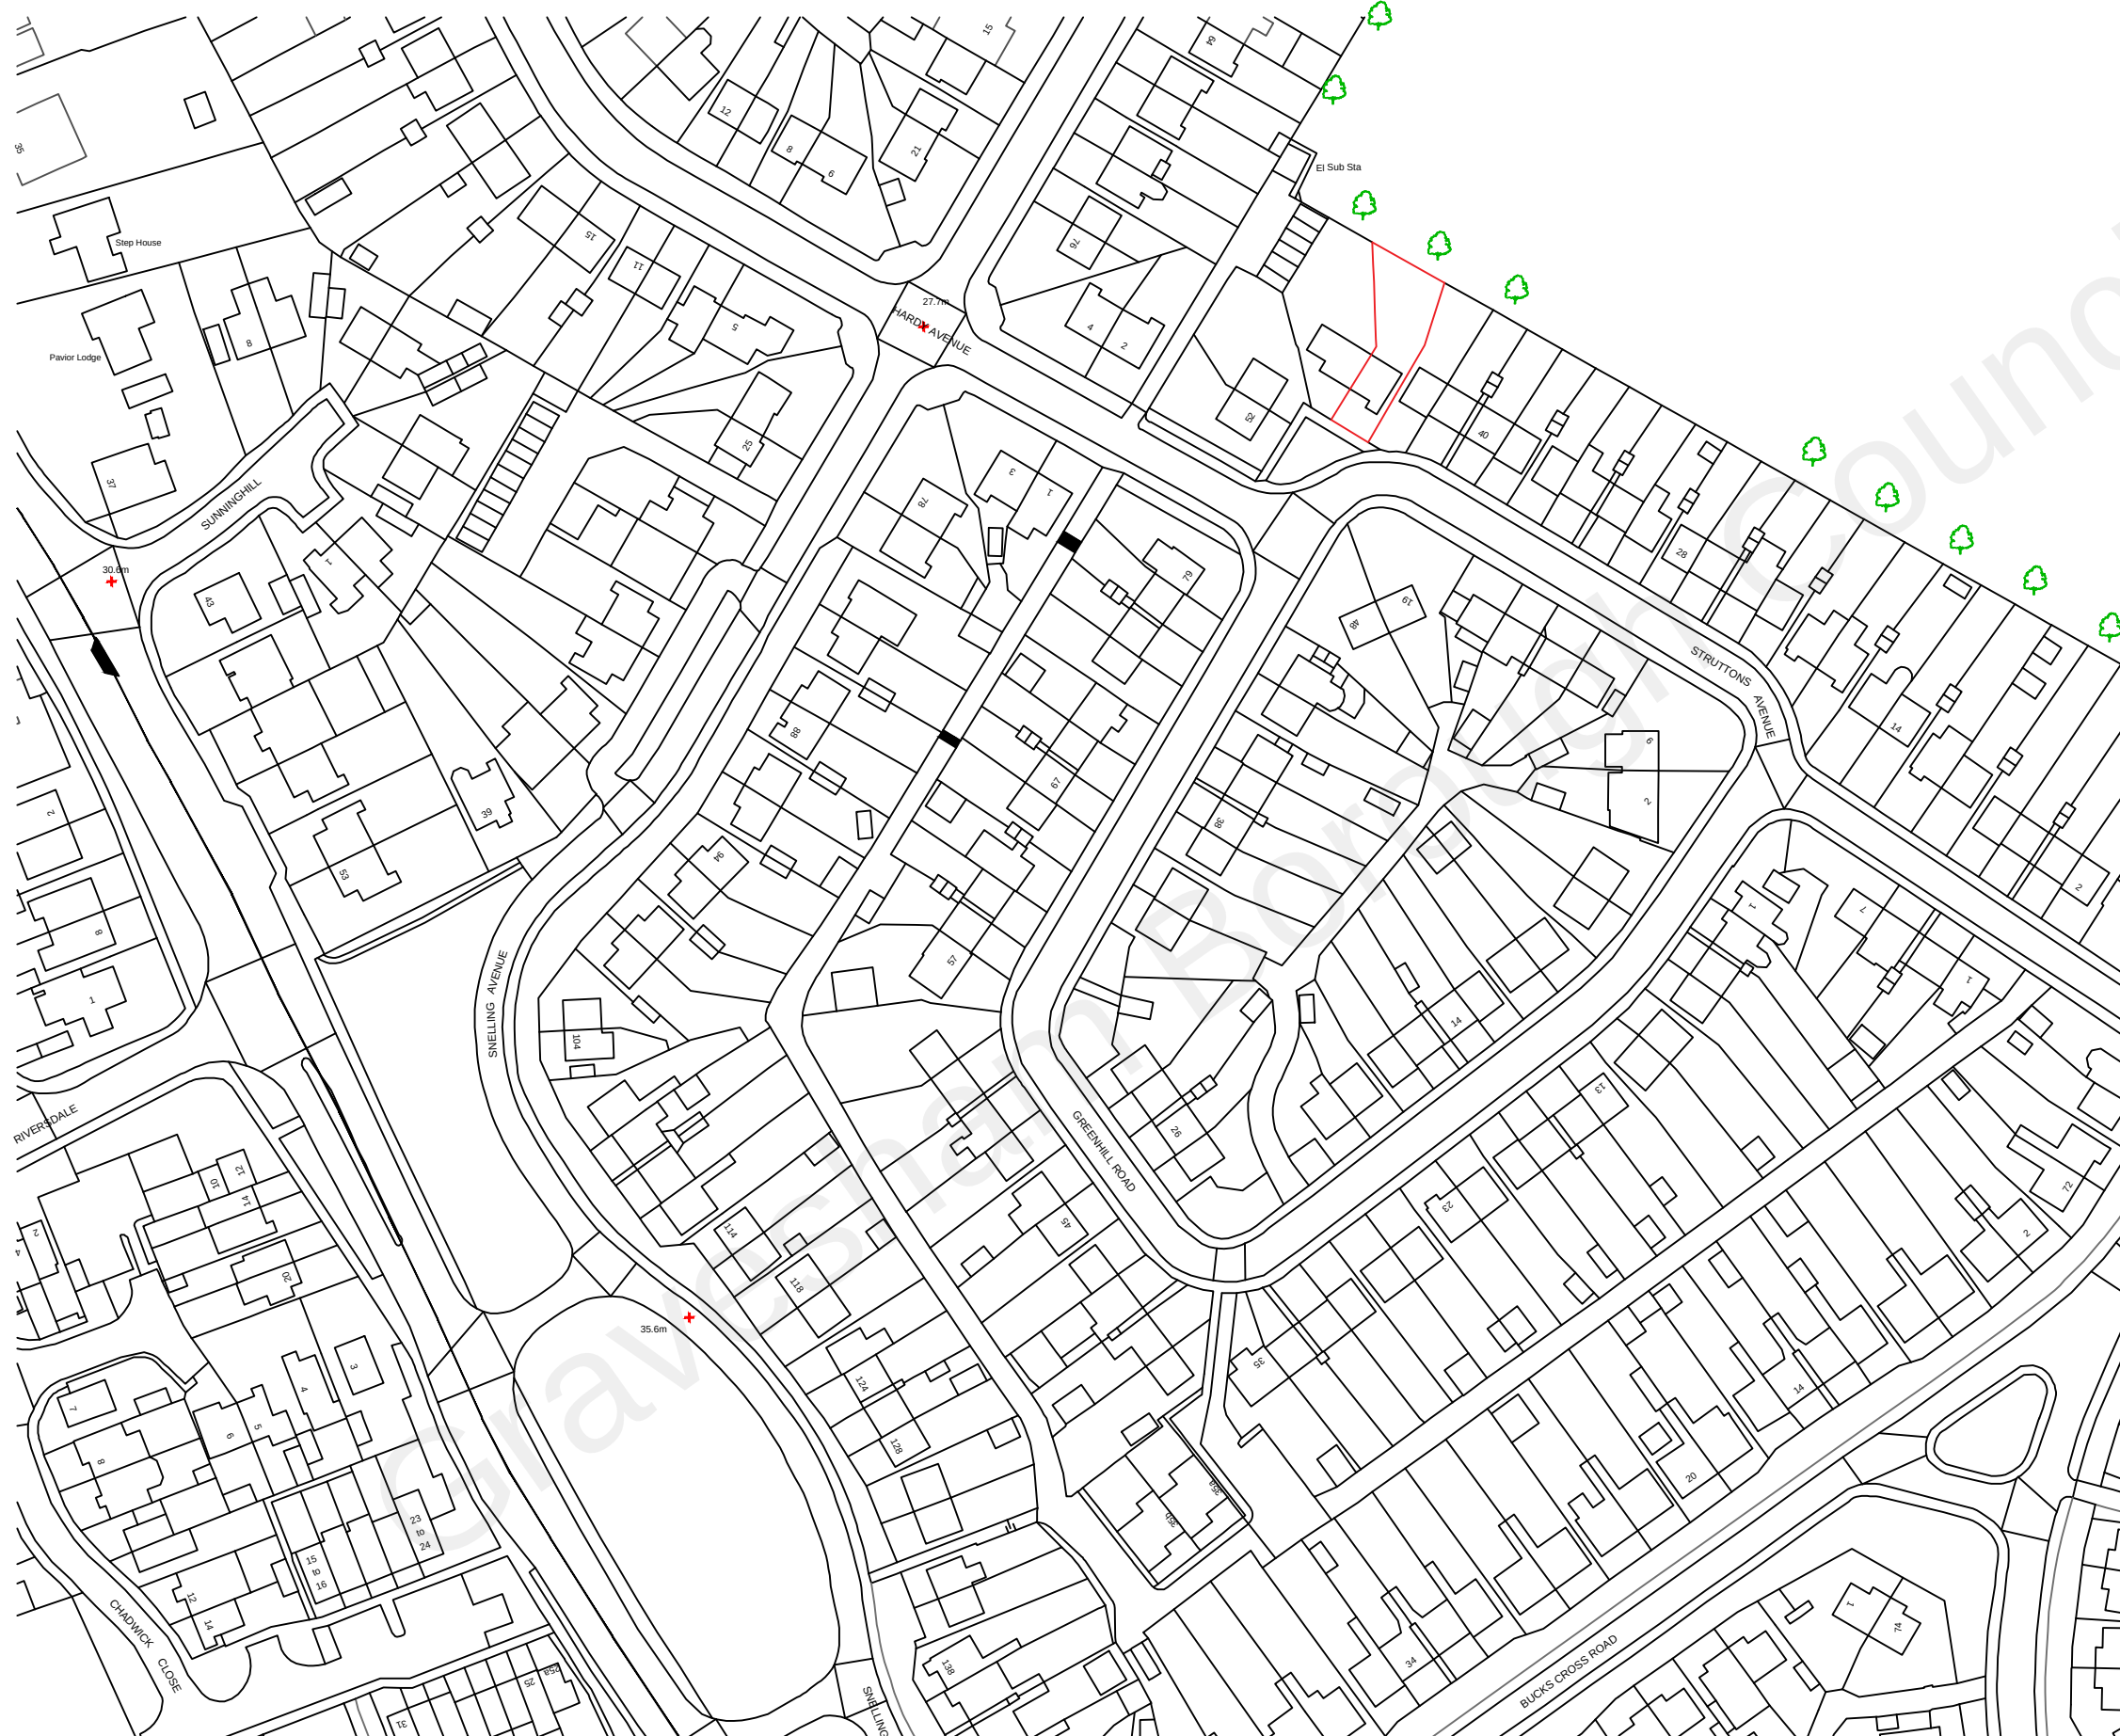

NOTES:

DISCLAIMER:

ALL DIMENSIONS IN MM UNLESS OTHERWISE STATED.
CONTRACTORS TO CONFIRM ALL DIMENSIONS ON SITE. ALL DRAWINGS MUST BE READ IN CONJUNCTION WITH THE ARCHITECT'S DRAWINGS.

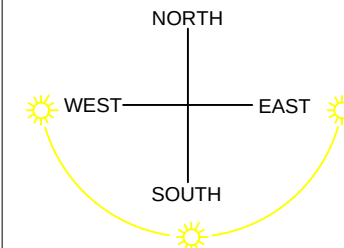

ARCHIMEDES DESIGN LTD

64 ST GEORGES ROAD
ESSEX
IG1 3PQ
Tel. +44 (0) 7889 415 063
EMAIL: archimedesdesignltd@gmail.com

Rev	Date	Details Of Issue	Initials
-----	------	------------------	----------

Status

Planning

Site Address:
46 Struttons Ave, Gravesend
DA11 7EJ
LONDON
UK

Client:
Mariusz Maciejko

Project:

Drawn GP	Date: 31/08/2022	Scale (at A3) 1:1250
Dwg no. LP-01	Revision No. A	

1:1250