



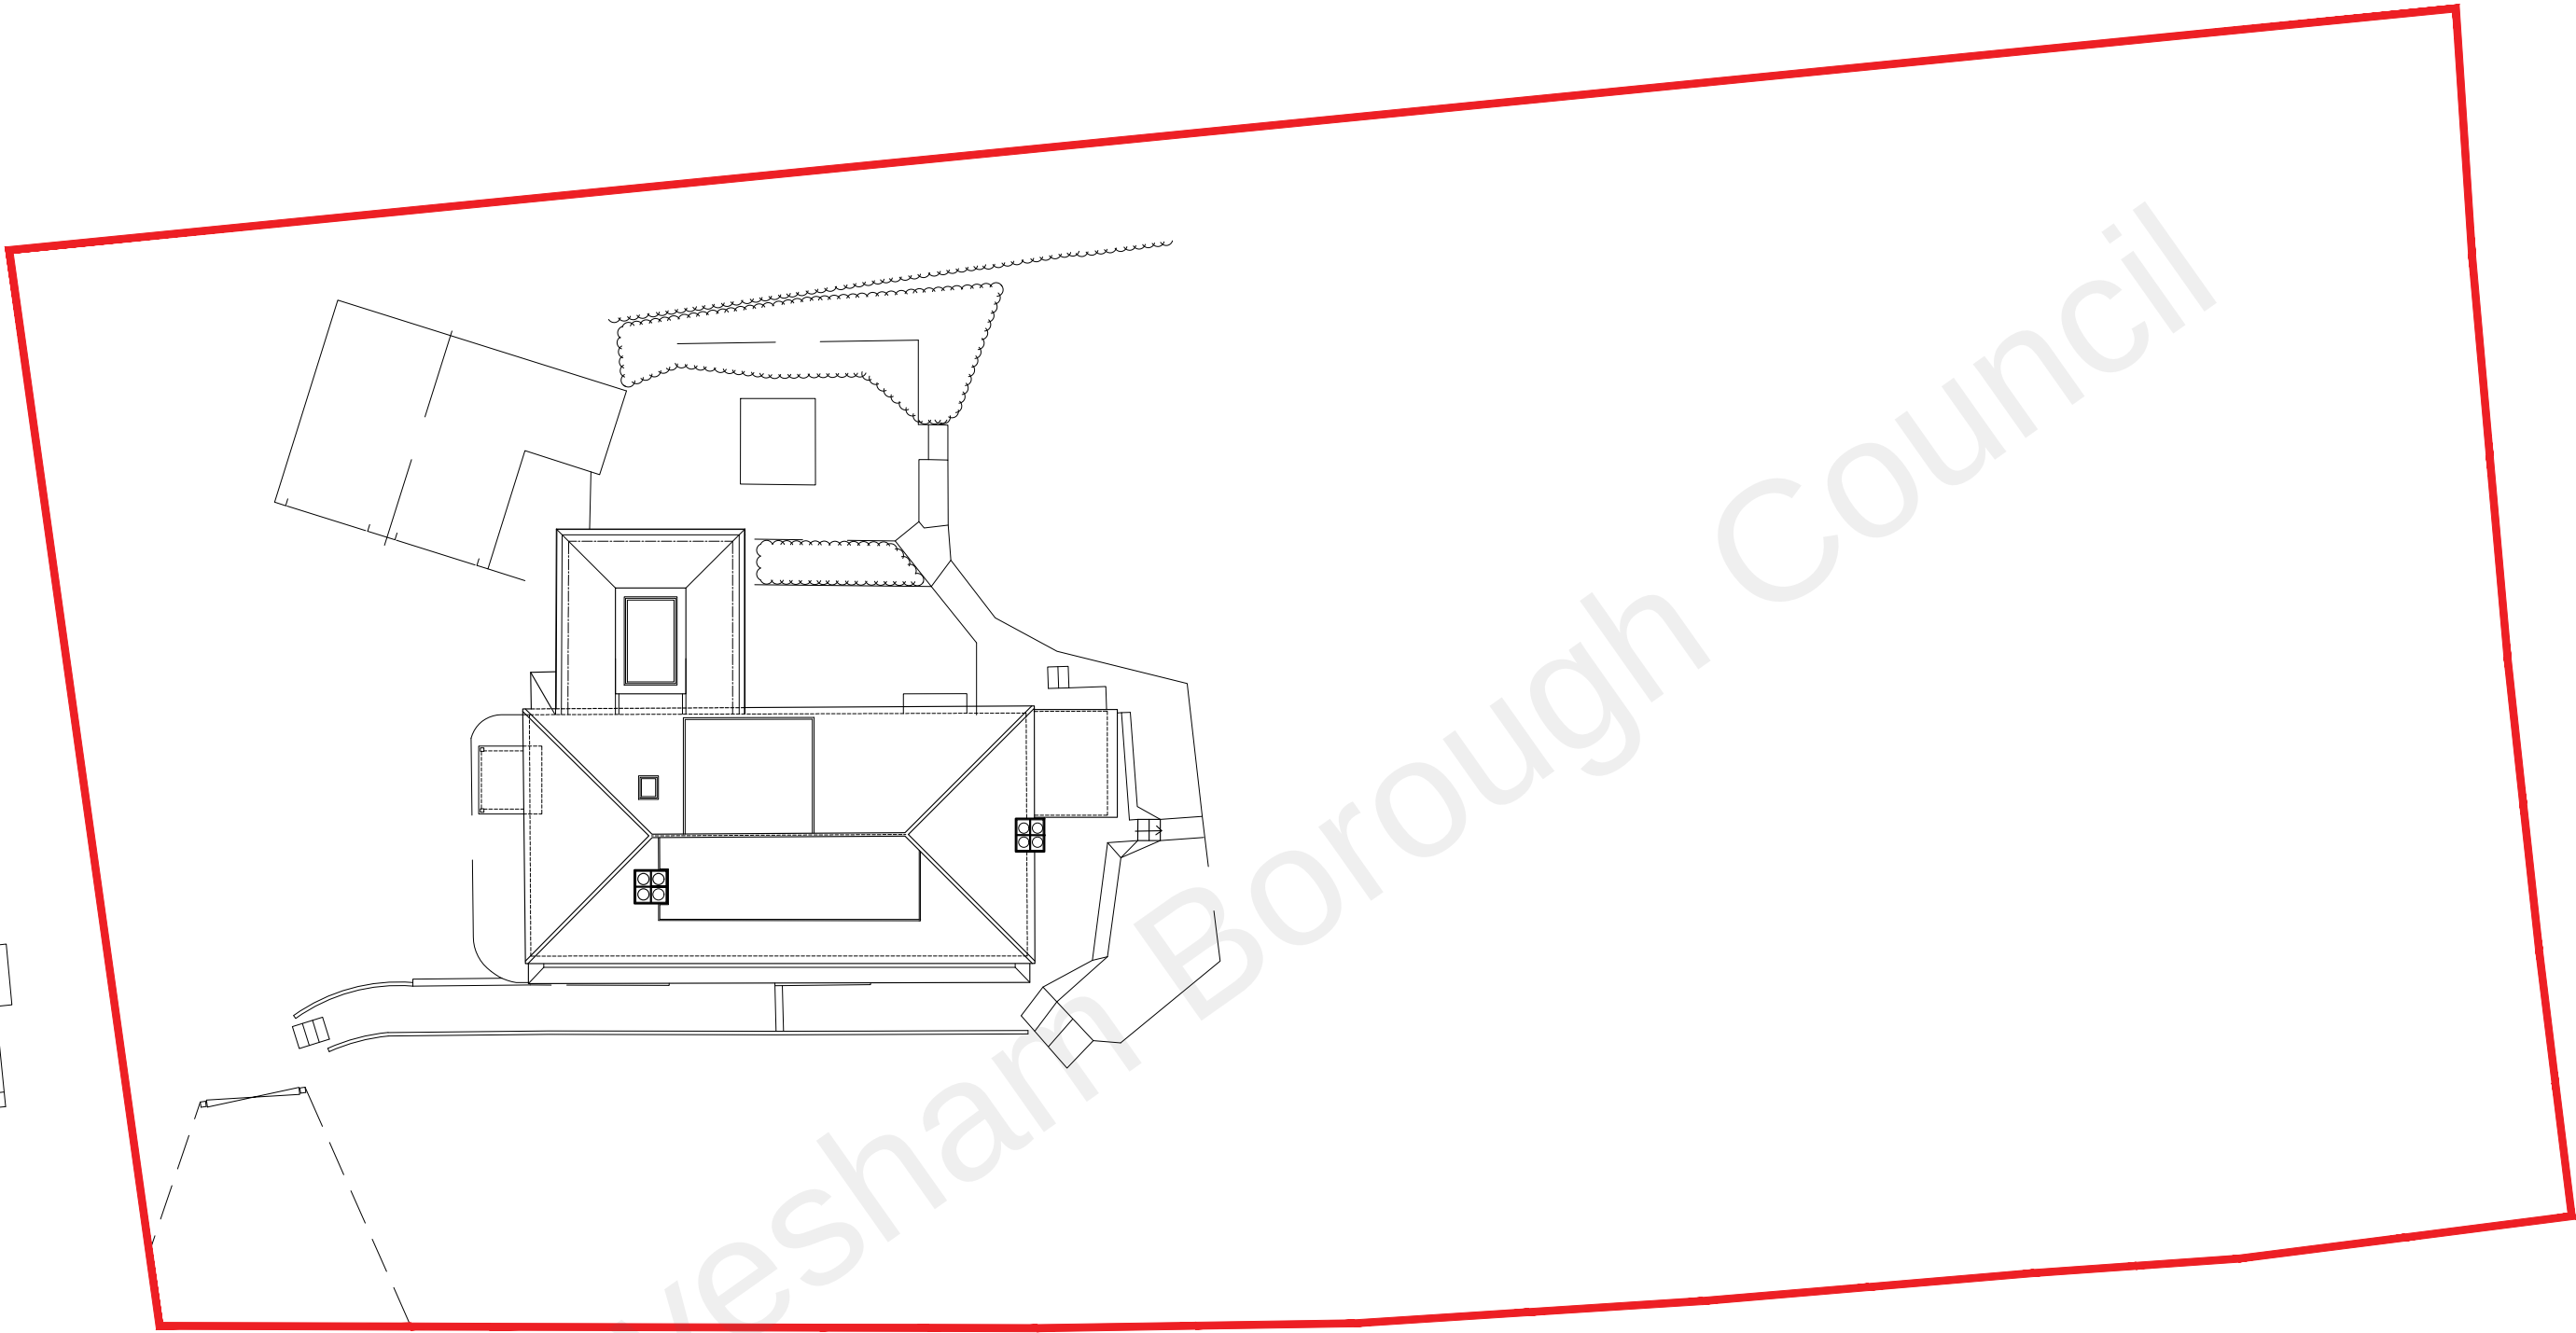

01 PROPOSED SITE PLAN
1:200 @ A3

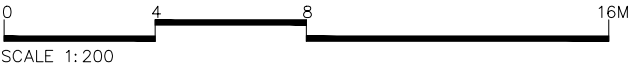

Rev	Date	Description	Drawn	Check
0	19.10.2021	ISSUED FOR MEETING WITH CLIENT.	CS	FL
0	26.10.2021	ISSUED TO CLIENT FOR INFORMATION.	CS	FL
0	12.11.2021	ISSUED FOR PLANNING.	CS	FL
0	14.01.2022	ISSUED FOR PLANNING.	JC	FL
0	20.01.2022	ISSUED FOR INFORMATION.	JC	FL
1	21.01.2022	ISSUED TO CLIENT FOR INFORMATION.	CS	FL

Do not Scale. Use figured dimensions only. All dimensions to be checked on site.

All drawings to be read in conjunction with the Engineers' drawings. Any discrepancies between consultants drawings to be reported to the Architect before any work commences.

The Contractor's attention is drawn to the Health & Safety matters identified in the Health & Safety plan as being potentially hazardous. These items should not be considered as a complete and final list. The Work Package Contractor's normal Health and Safety obligations still apply when undertaking constructional operations both on and off site.

STAGE 3



E: info@felixlewisarchitects.com
T: 01622 535 010
T: 01737 457 123
W: www.felixlewisarchitects.com

Felix Lewis Architects

Project:	GREEN HEDGES		
Title:	PROPOSED SITE PLAN		
Scale @A3:	1:200	Drawing and CAD File Number:	321(GA)003
Rev:	1		