


Notes

- Existing window removed and retained for re-use. Structural opening enlarged
- Existing floor finishes stripped back to existing joists.
- Existing floor finishes stripped back to existing sub-base
- Existing artificial fireplace and modern brick plinth removed
Fire grate retained for reuse elsewhere as log holder
- New opening to basement floor
- Existing staircase removed and retained for re-use in cellar
- Existing timber post removed for reuse elsewhere
- Create new opening
- New window opening created
- Existing door opening enlarged
- Existing knapped-flint wall in poor condition - to be rebuilt to match existing
- Existing safe stripped out and retained for re-use
- Cement-based plaster hacked off solid walls
- Existing wall lining to be stripped out exposing existing brickwork
- Rear wall of kitchen to be removed
- WC and utility room extension demolished

KEY:

- Demolition - - - - -
- Element to be retained and relocated - - - - -

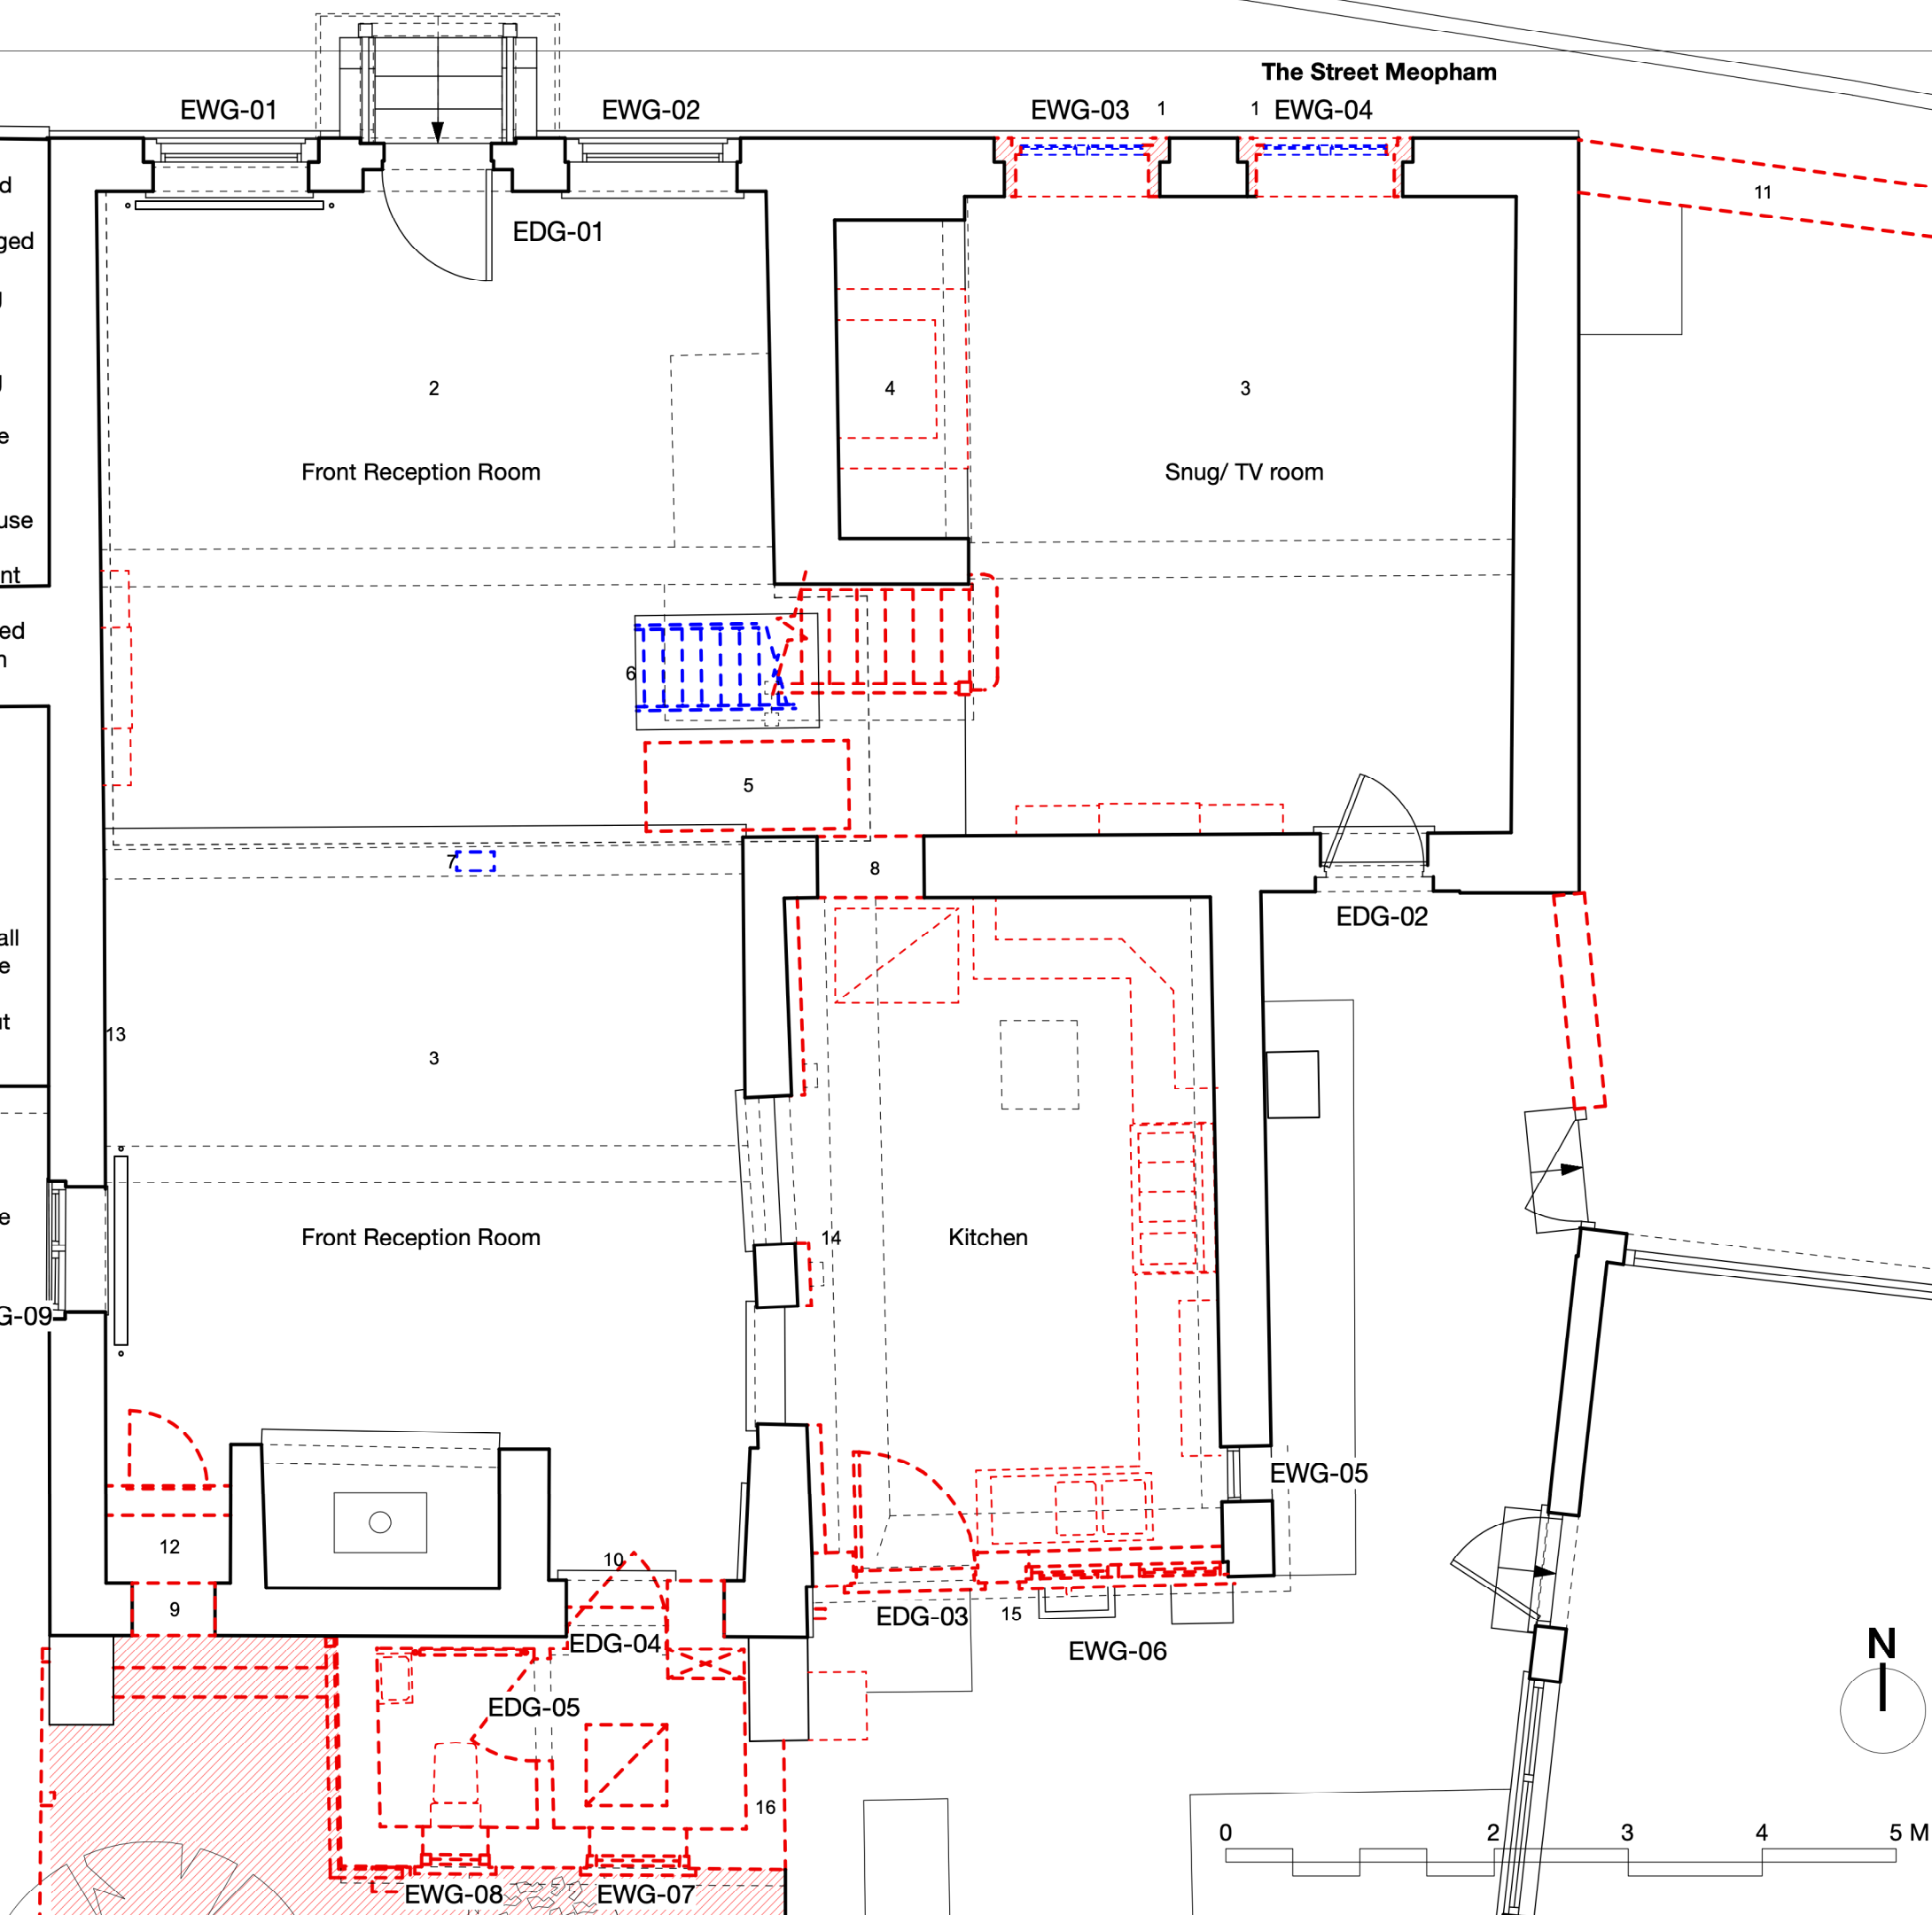

GENERAL NOTES

- This drawing is the copyright of Haines Phillips Architects.
- Do not scale from this drawing. Use figured dimensions only.
- This drawing must not be used for land transfer purposes, or for construction purposes unless accompanied by an Architect's Instruction.

DRAWING ISSUE STATUS

ISSUE	STATUS	COMMENT
P	PRELIMINARY	For comment and review
PL	PLANNING	Planning/Listed Building Application
BR	BUILDING REGS	Building Regs Application
T	TENDER	For pricing purposes only
C	CONSTRUCTION	For procurement & construction
FC	FINAL CONSTRUCTION	Record drawings on completion
L	LEGAL	Conveyancing or other legal purposes

REVISIONS

REV	DATE	NOTES
1	20/10/25	Planning Issue.
2	20/03/26	Updated in accordance with discussion with Case Officer and Conservation Officer at site meeting.

HAINES PHILLIPS
ARCHITECTS

Tankerton Works
12 Argyle Walk
London WC1H 8HA
t 020 7833 9324
f 020 7837 2864
e office@hainesphillips.co.uk

JOB TITLE

**Elizabeth House,
The Street, Meopham,
DA13 0AJ**

DRAWING TITLE

GF Plan Demolitions

DRAWN

AZ

JOB NR

4412

DRAWING NO.

DM321

DATE

May 2025

SCALE

1:50@A3

ISSUE REVISION

PL 2