


Notes


- 1. Existing boundary fence to be removed
- 2. Existing Ground Floor WC and utility room removed
- 3. Existing floor finishes stripped back to existing sub-base throughout Ground Floor
- 4. Hipped roof structure to be removed
- 5. New openings for Conservation rooflights in existing roof

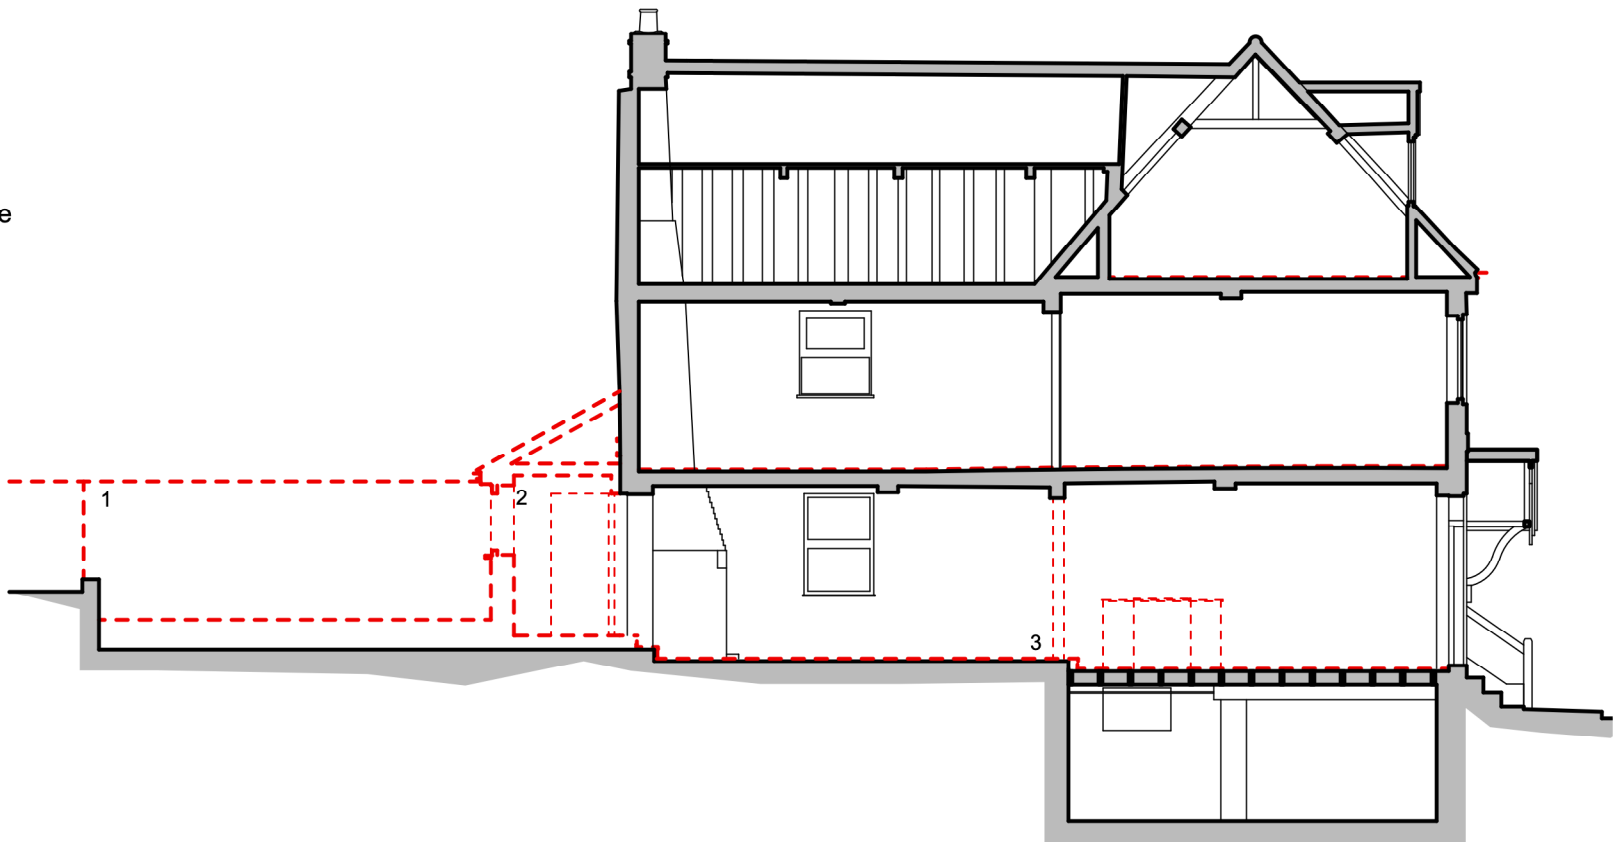


Section A-A

KEY:

- Demolition - - - - -
- Element to be retained and relocated - - - - -

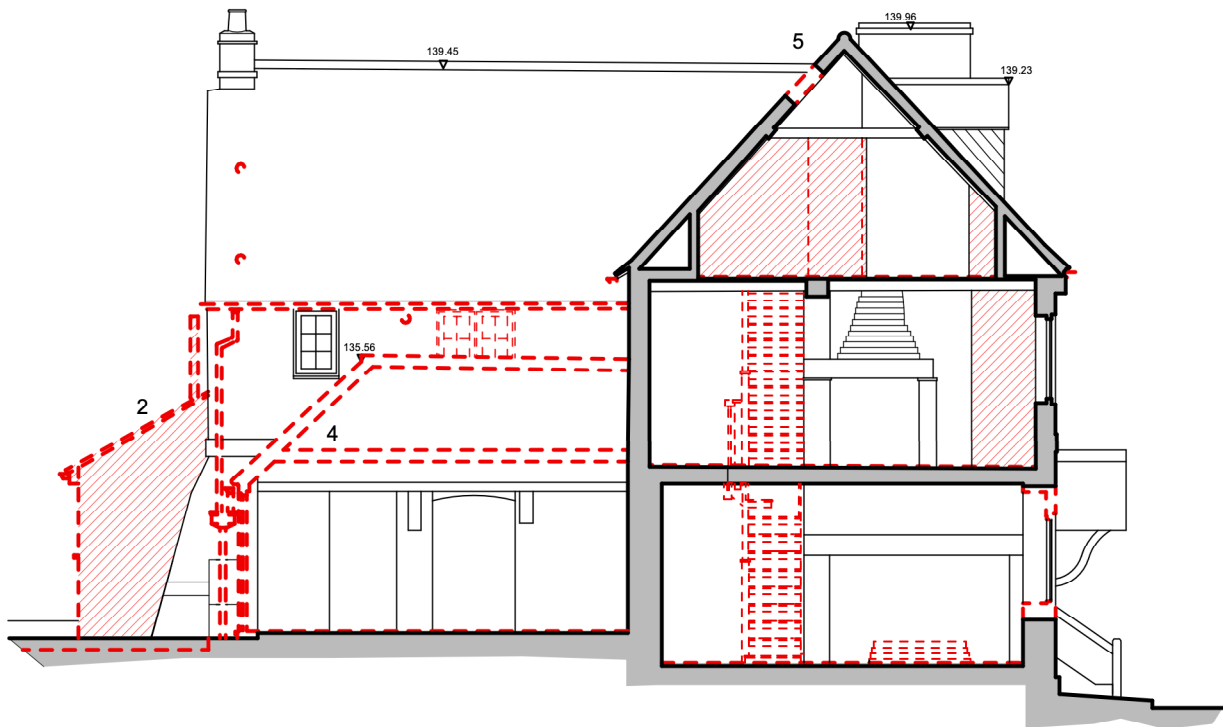

Section B-B

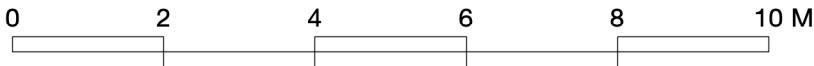

GENERAL NOTES

- 1. This drawing is the copyright of Haines Phillips Architects.
- 2. Do not scale from this drawing. Use figured dimensions only.
- 3. This drawing must not be used for land transfer purposes, or for construction purposes unless accompanied by an Architect's Instruction.

DRAWING ISSUE STATUS

| ISSUE | STATUS             | COMMENT                              |
|-------|--------------------|--------------------------------------|
| P     | PRELIMINARY        | For comment and review               |
| PL    | PLANNING           | Planning/Listed Building Application |
| BR    | BUILDING REGS      | Building Regs Application            |
| T     | TENDER             | For pricing purposes only            |
| C     | CONSTRUCTION       | For procurement & construction       |
| FC    | FINAL              | Record drawings on completion        |
| L     | CONSTRUCTION LEGAL | Conveyancing or other legal purposes |

REVISIONS

| REV | DATE     | NOTES                                                                                             |
|-----|----------|---------------------------------------------------------------------------------------------------|
| 1   | 20/10/25 | Planning Issue.                                                                                   |
| 2   | 20/03/26 | Updated in accordance with discussion with Case Officer and Conservation Officer at site meeting. |

HAINES  
PHILLIPS  
ARCHITECTS

Tankerton Works  
12 Argyle Walk  
London WC1H 8HA  
t 020 7833 9324  
f 020 7837 2864  
e office@hainesphillips.co.uk

JOB TITLE  
**Elizabeth House,  
The Street, Meopham,  
DA13 0AJ**

DRAWING TITLE  
**Sections Demolitions**

|             |                |
|-------------|----------------|
| DRAWN       | DATE           |
| AZ          | Feb 2025       |
| JOB NR      | SCALE          |
| 4412        | 1:100@A3       |
| DRAWING NO. | ISSUE REVISION |
| DM340       | PL 2           |