




Example etched glass pattern. Final pattern design to be agreed









Example of caste iron ventilation grille. Final pattern design to be agreed

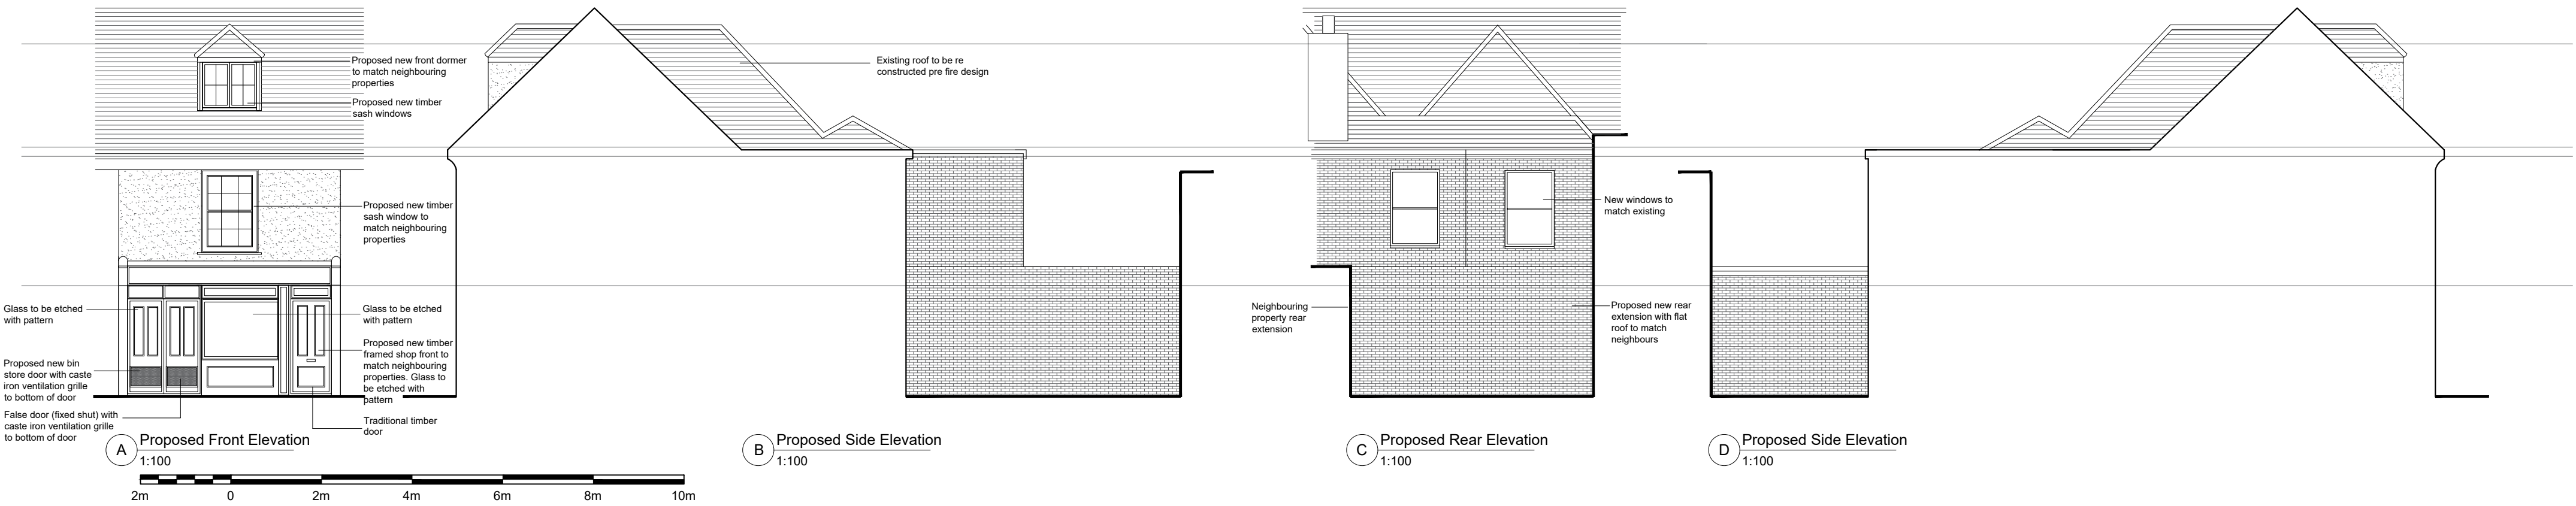

DRAWING NOTES:

All items, notes dimension and general design contained in this drawing are for guidance purposes only. Nominated builder and person responsible for the project should make a thorough check prior to commencement of works against the site, drainage service drawings, current building regulations, British Standards and codes of practice. The contractor is to allow within their price for all items not listed but that will be required to complete the work in accordance with all current legislation.

The copyright in all designs / drawings prepared by KVD Plans LTD shall remain the property of KVD Plans LTD and must not be reused / loaned or copied without prior consent.

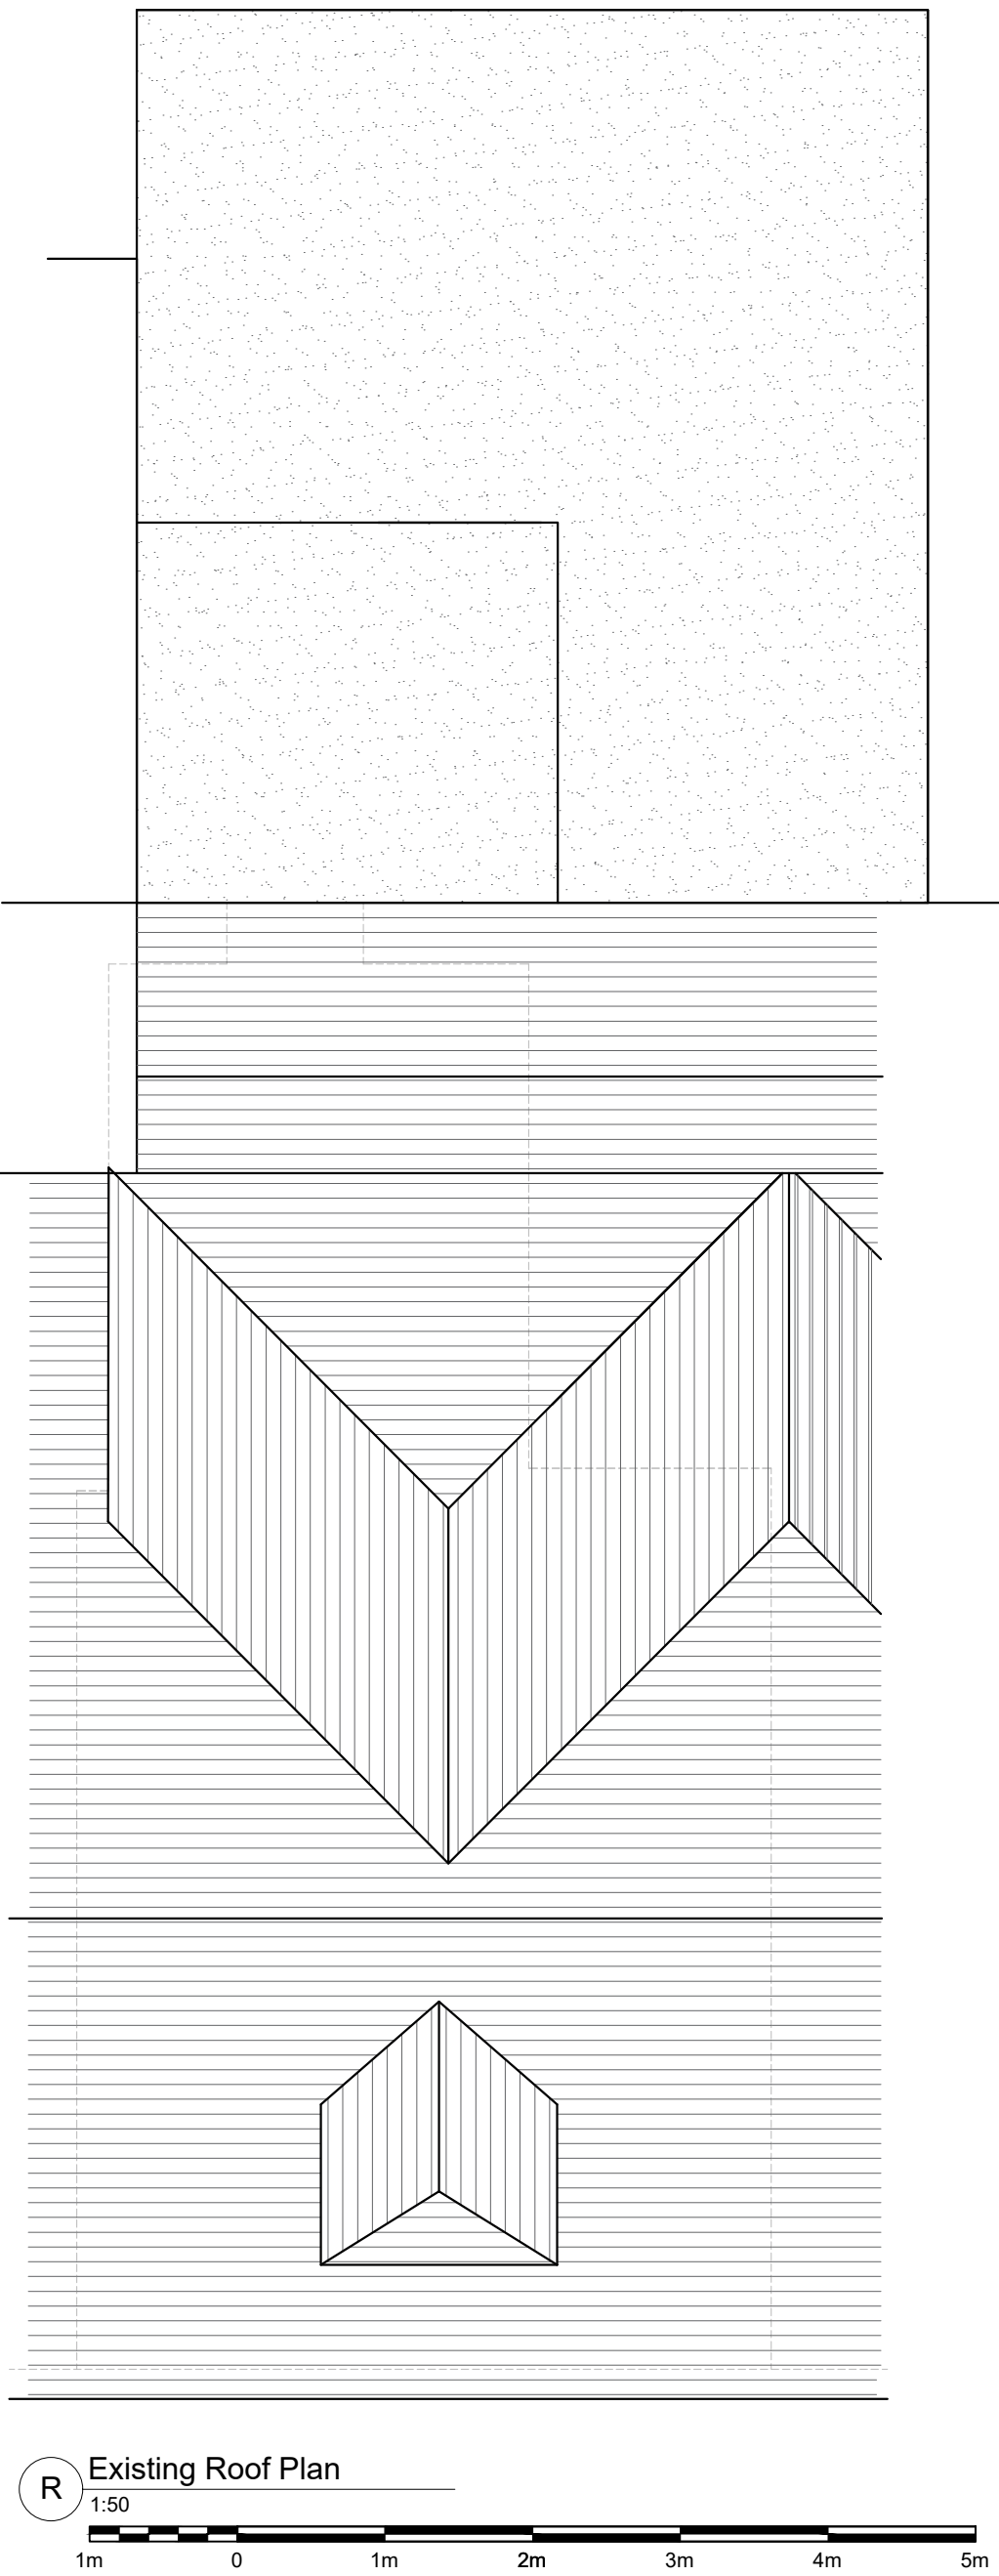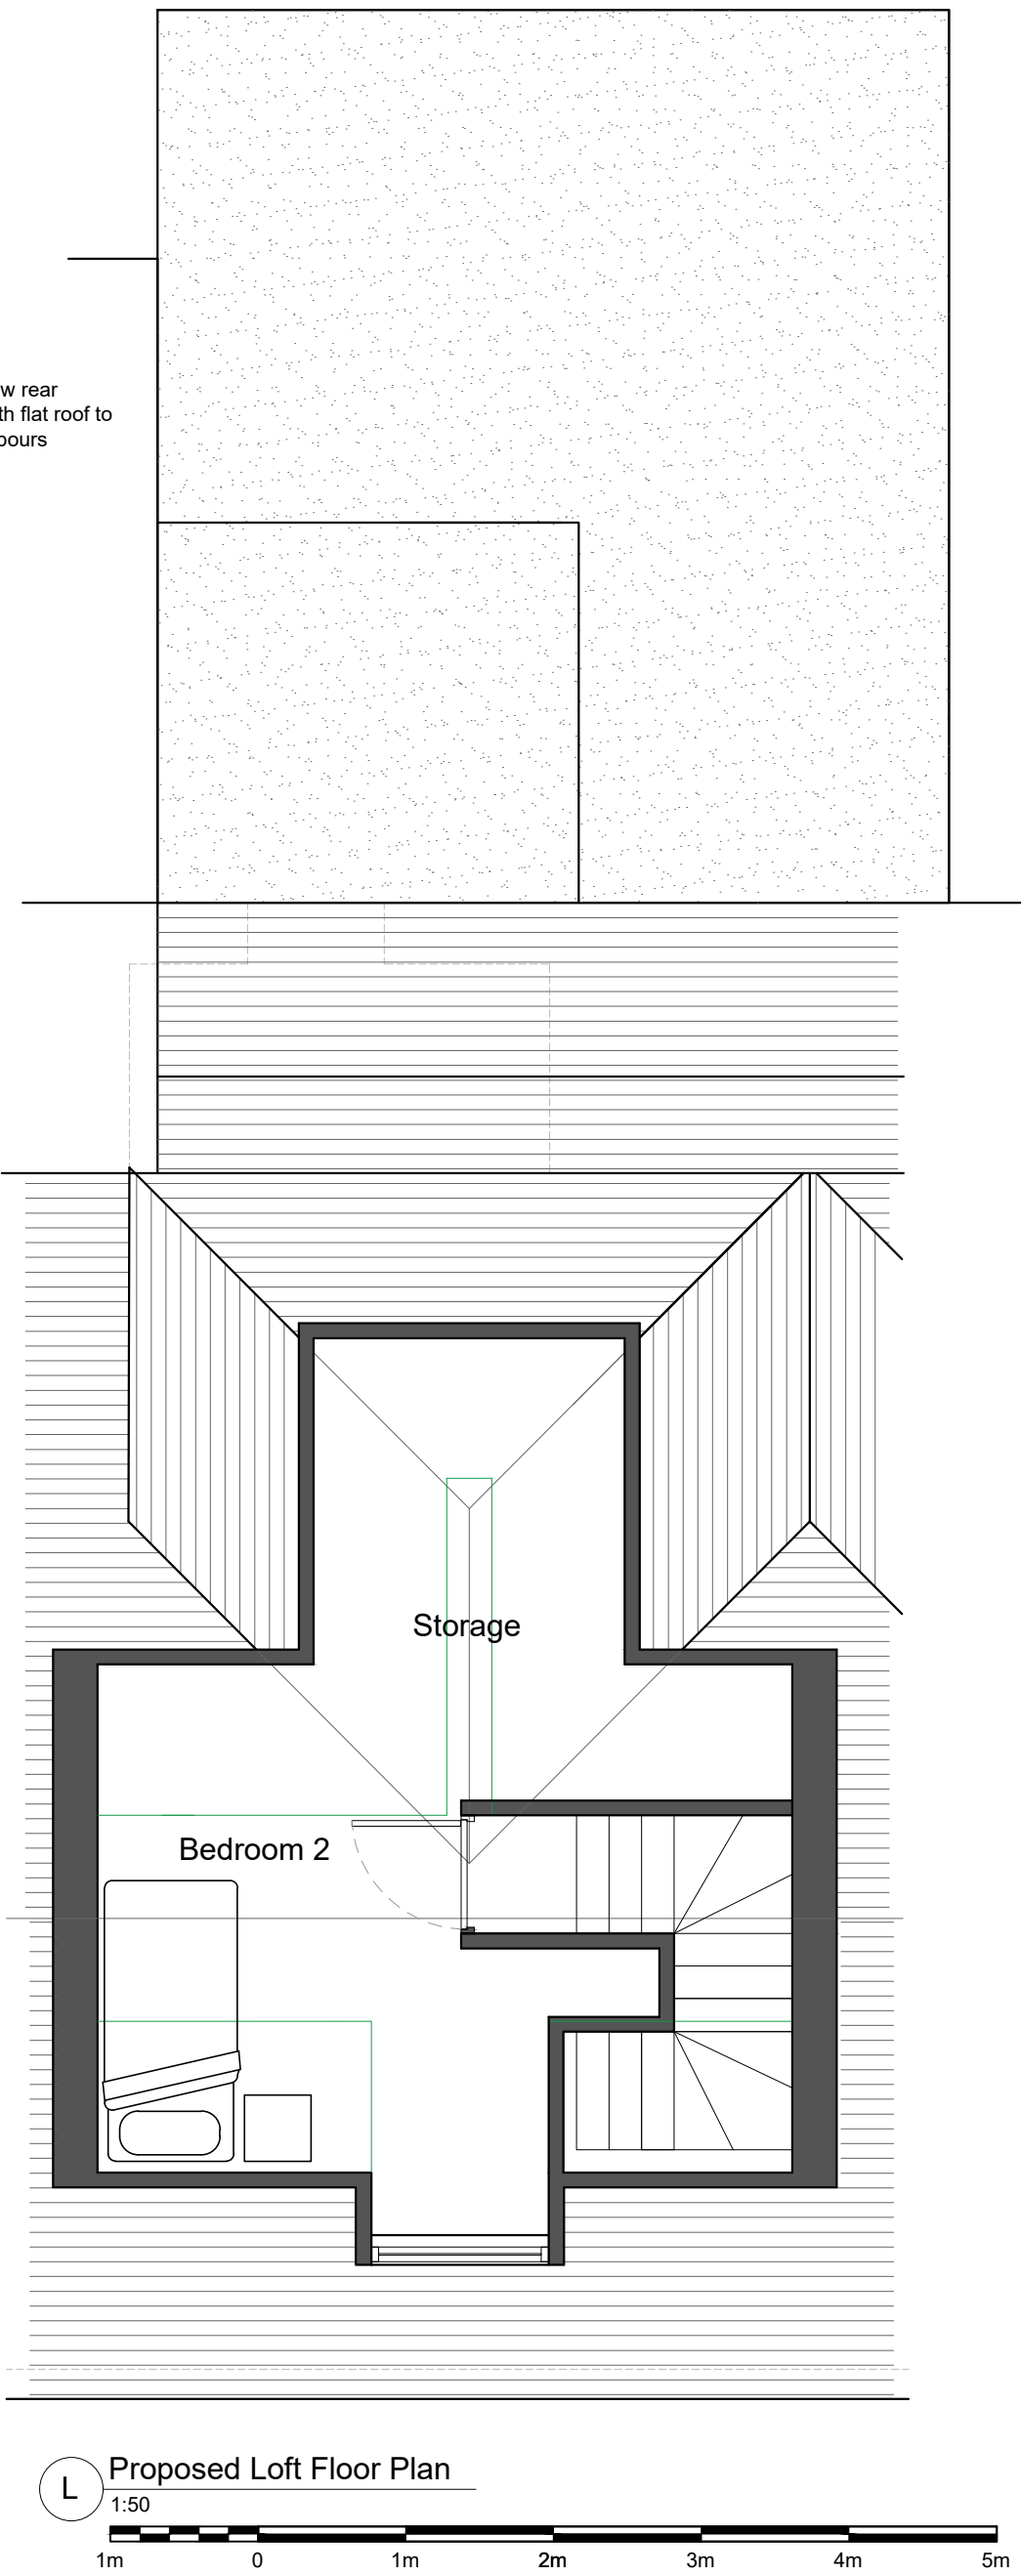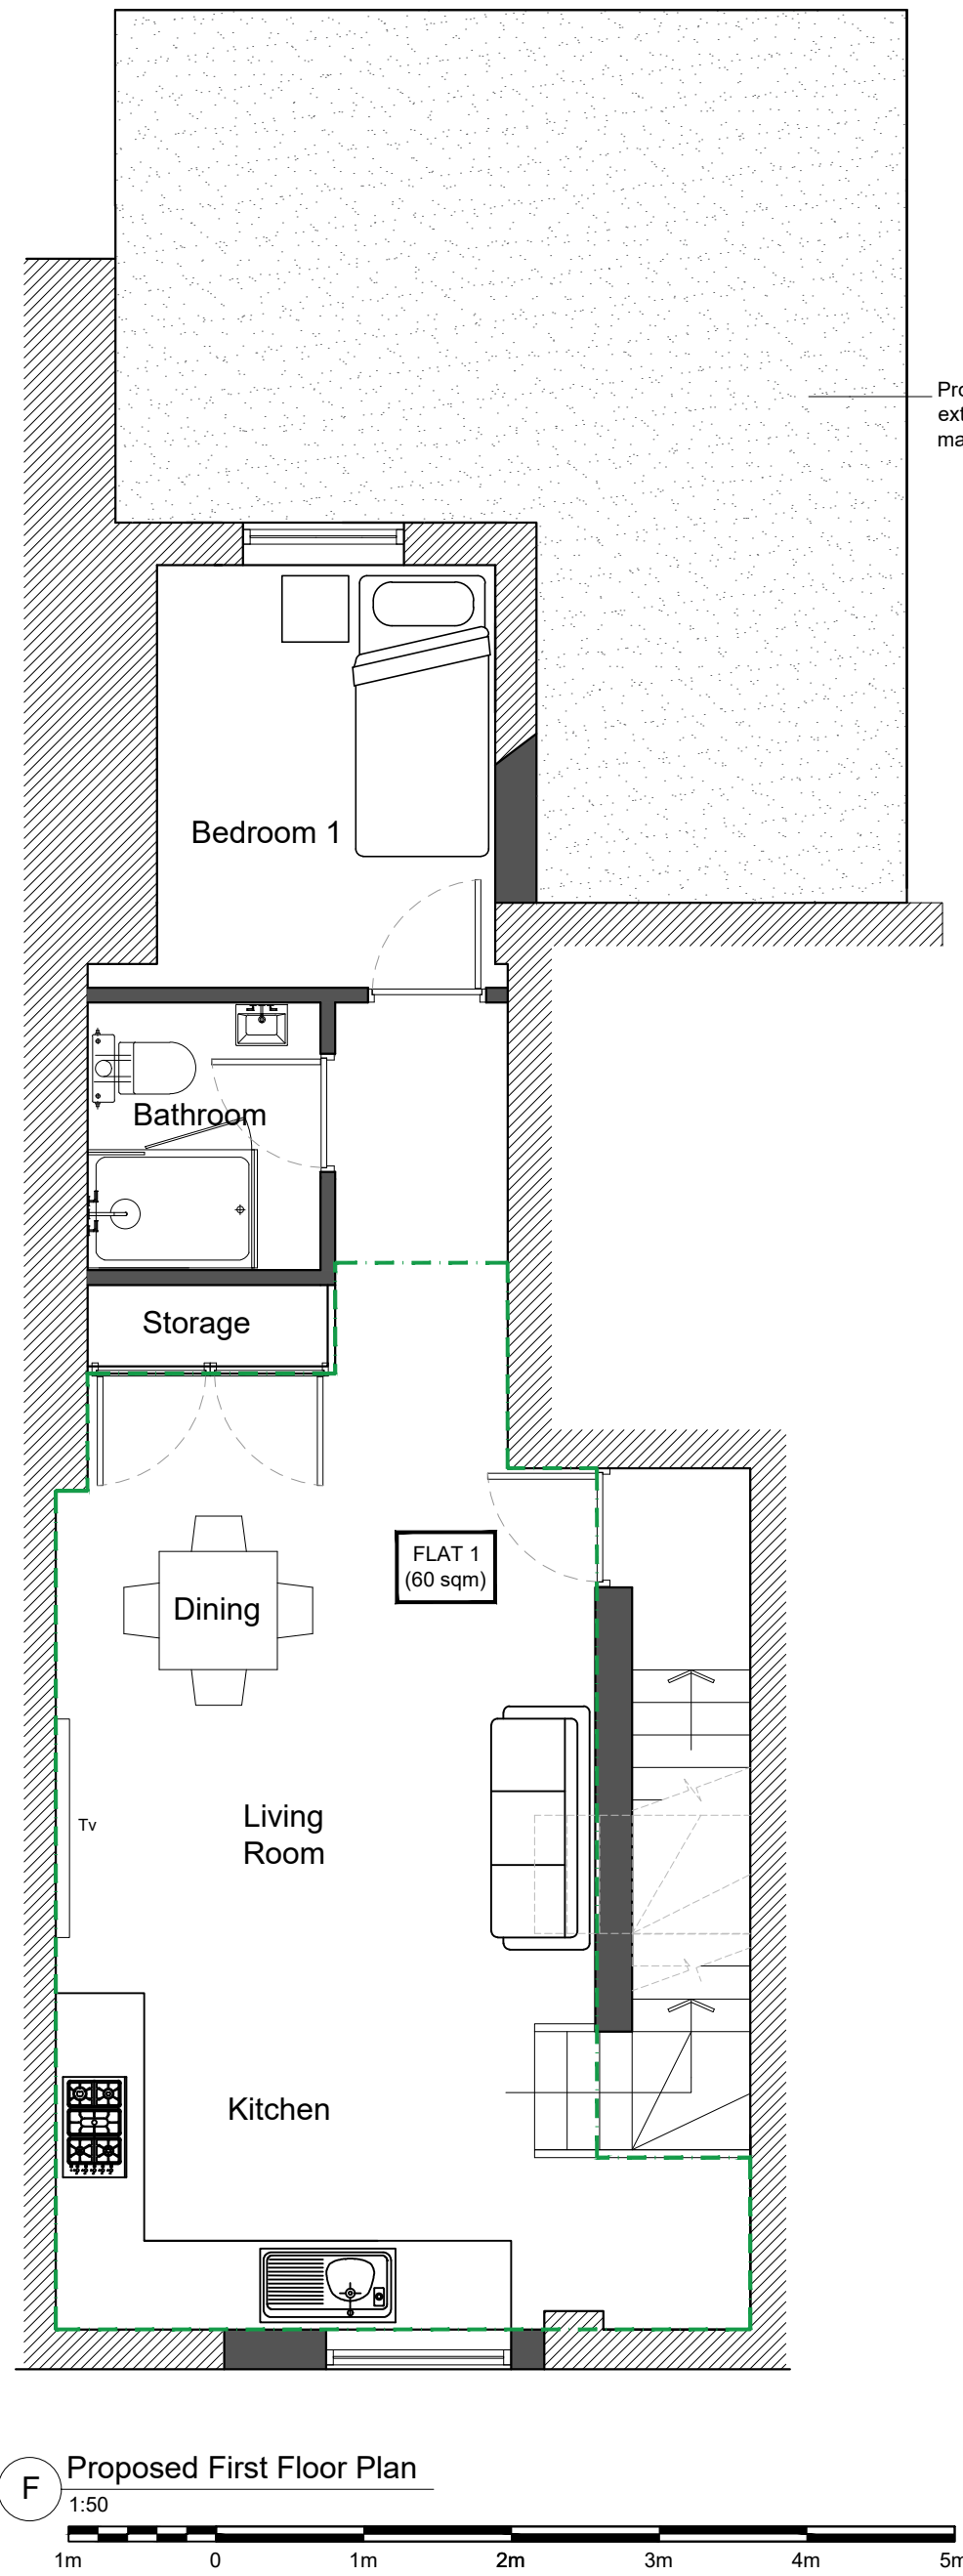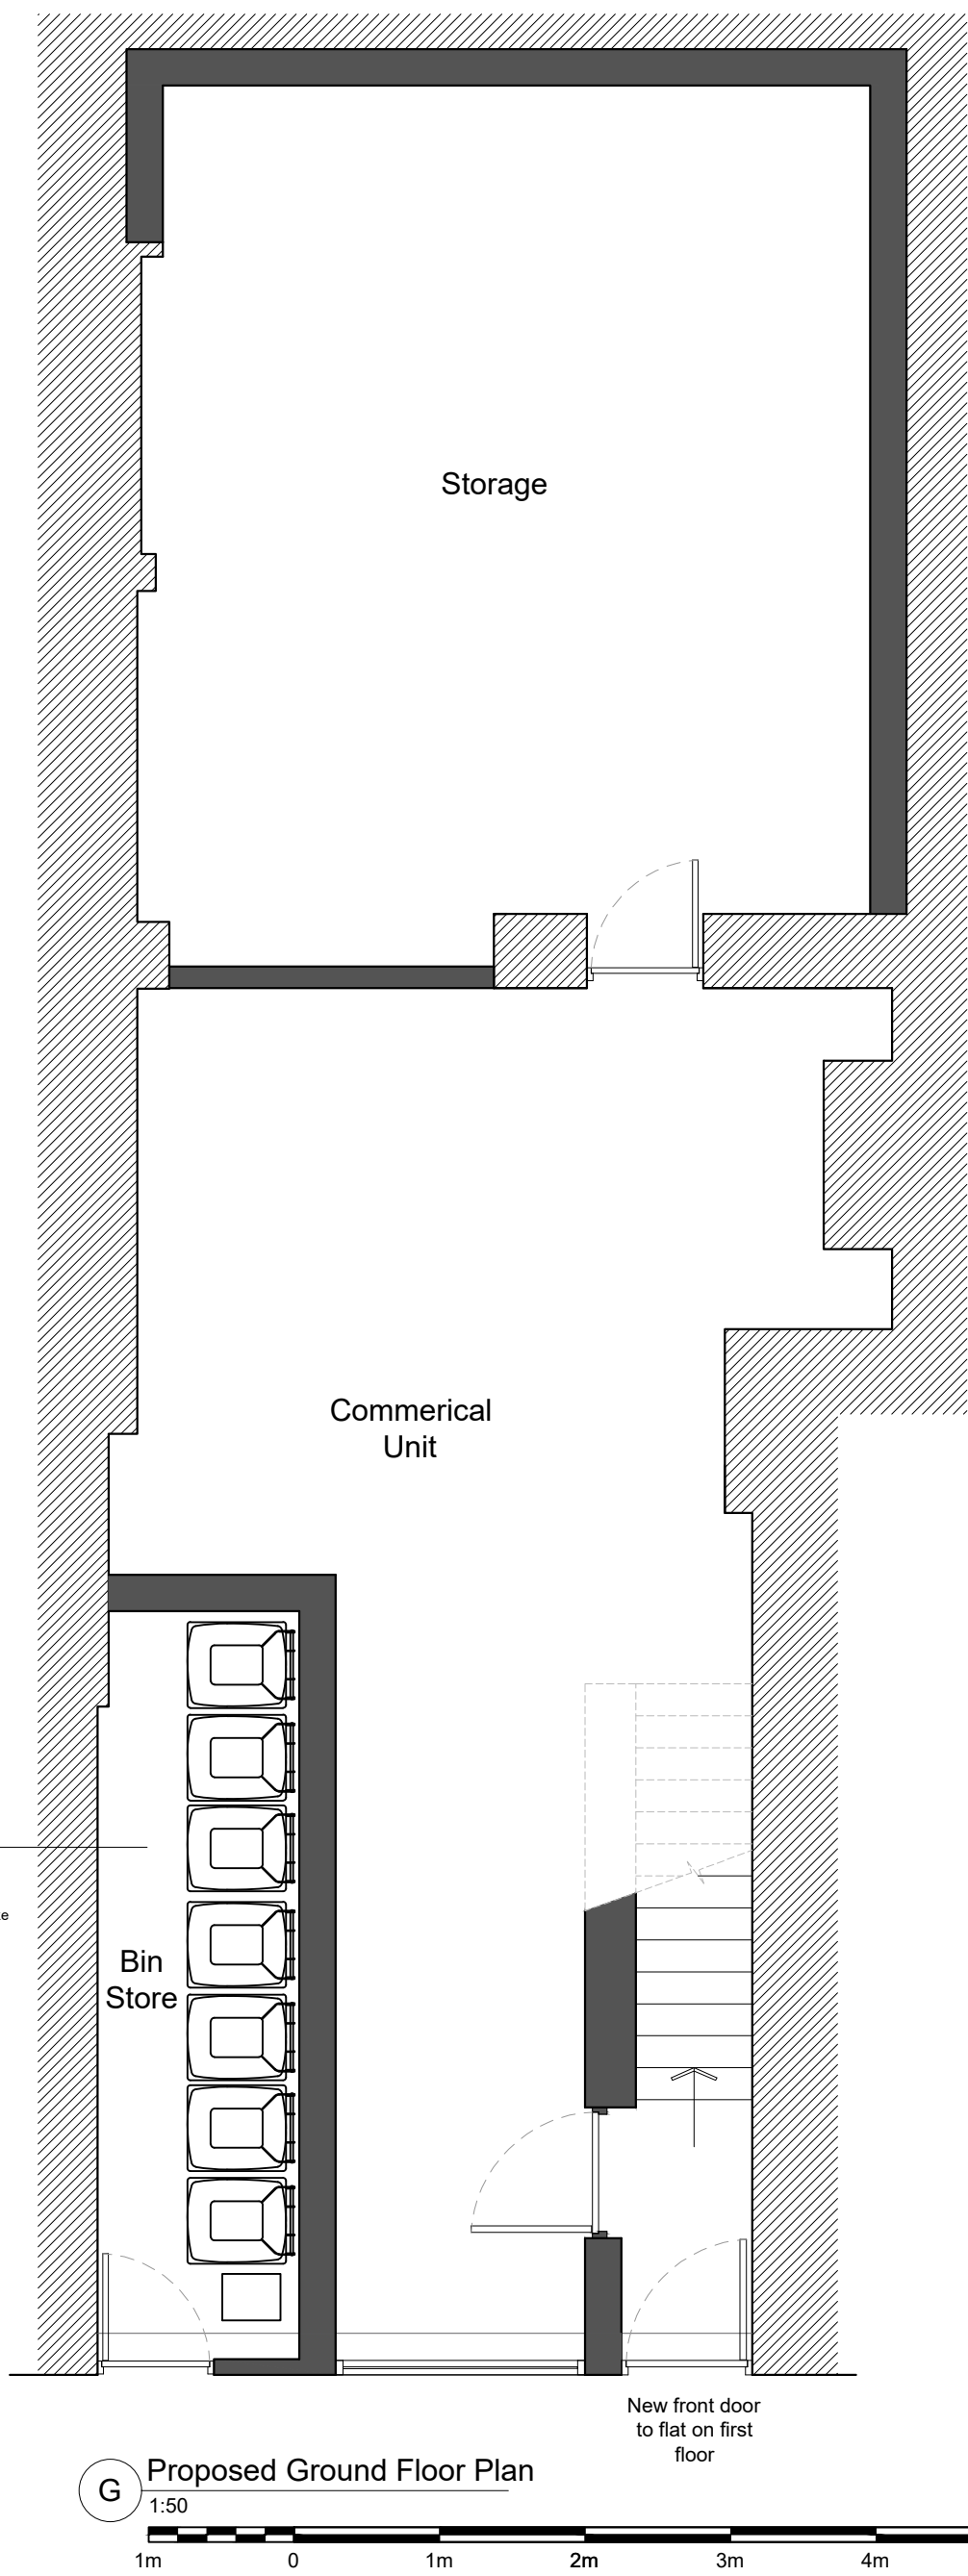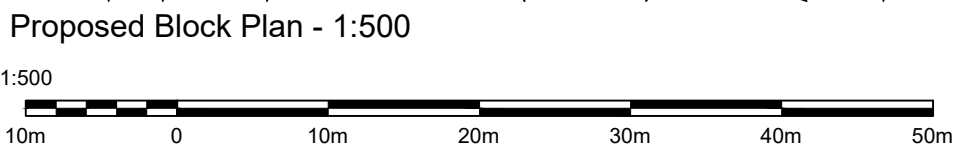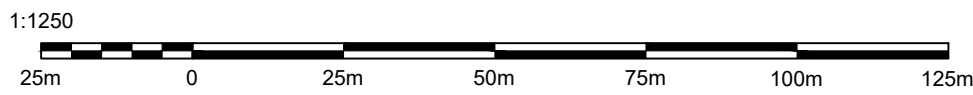

Project:	SINGH 2 Milton Road, Gravesend, Kent, DA12 2RE	Boundary
Drq Title:	Proposed Plans & Elevations	Demolition
Scale:	1:50 / 100 @ A1	Ext Walls
Drawn By:	KD	Prop Walls
Drq No:	(24) 06/04 PL01	FFL Height
Date:	06/2024	
Rev:	D	

