


WINDSOR ROAD

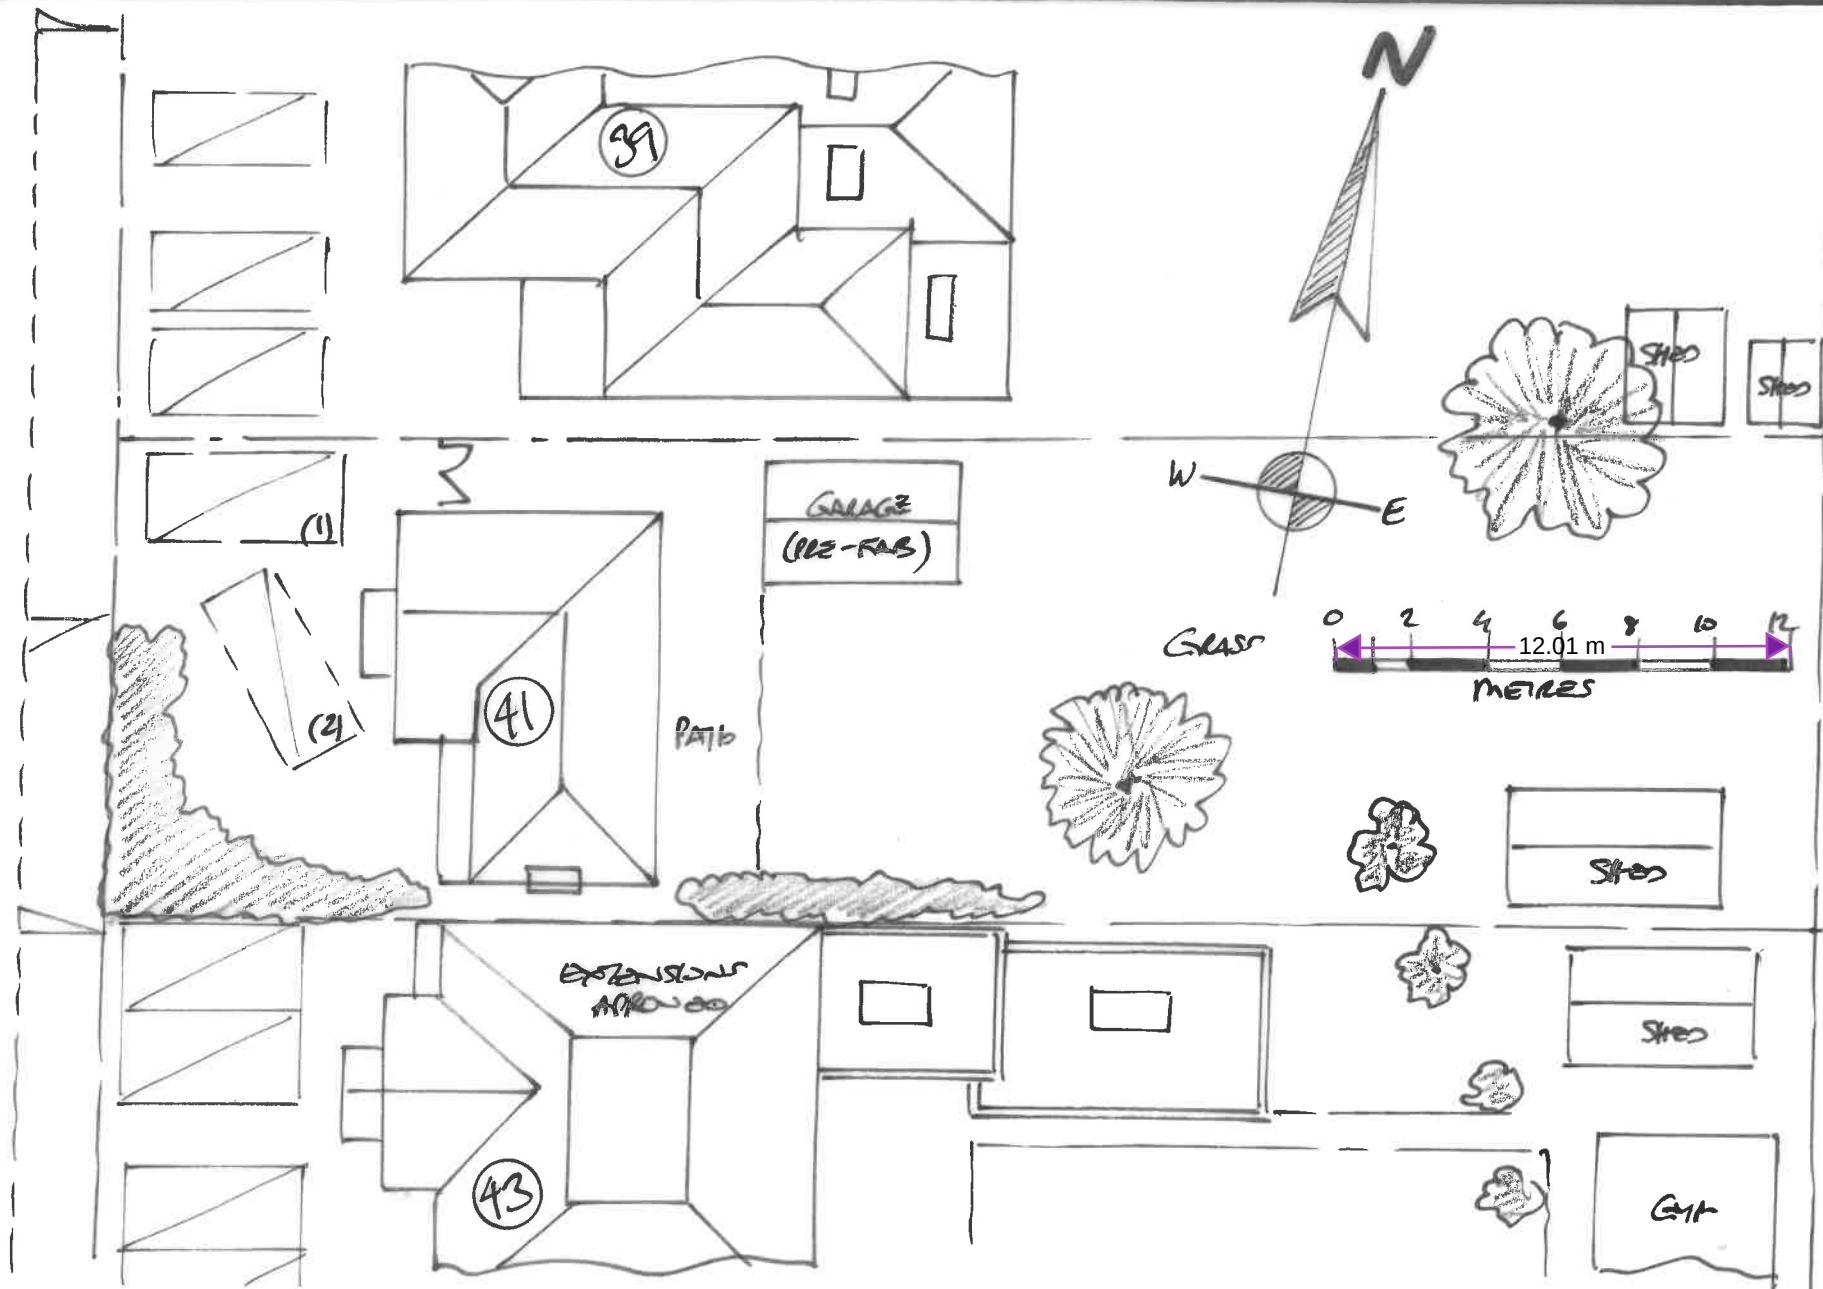

PROJECT
41 WINDSOR ROAD

TITLE
EXISTING BLOCK PLAN

DATE
DEC / 24

SCALE
1:200 EAG

DRAWING
DKM / 8524 / 02

Rev
01