
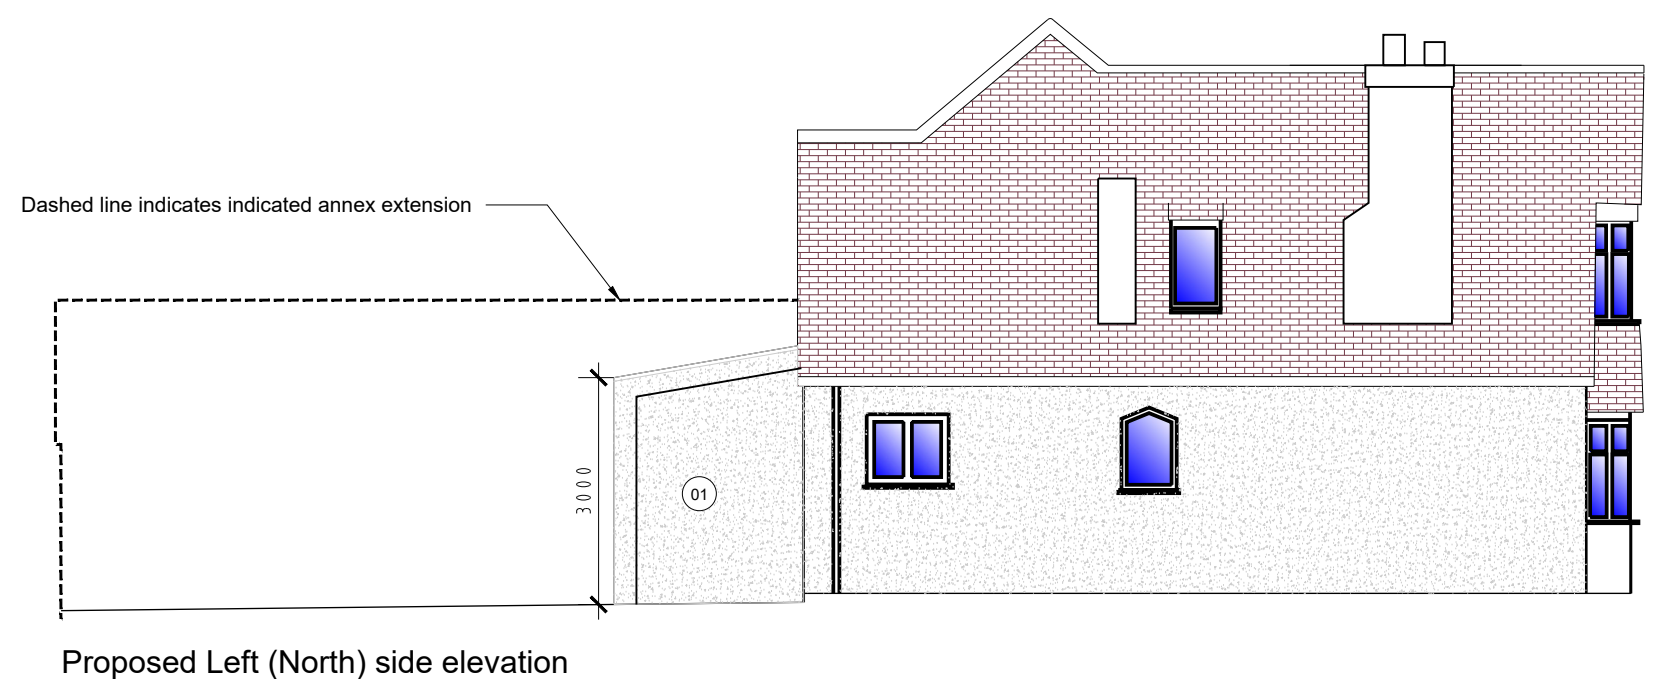
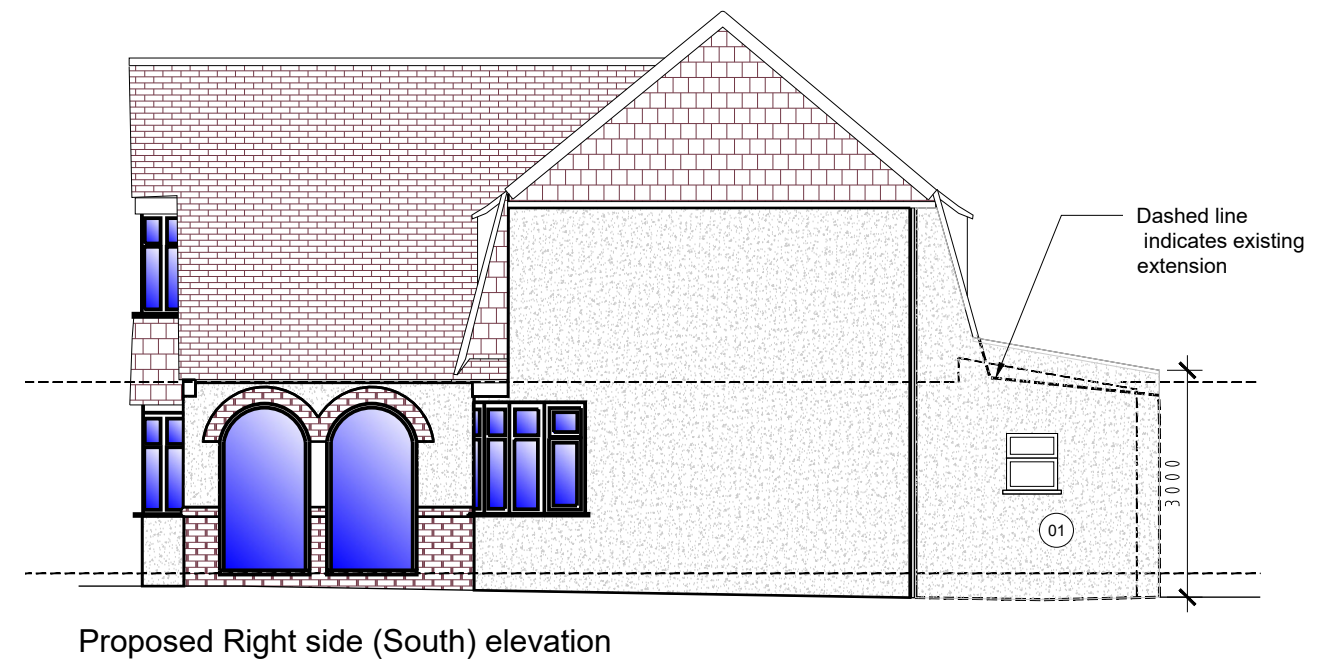


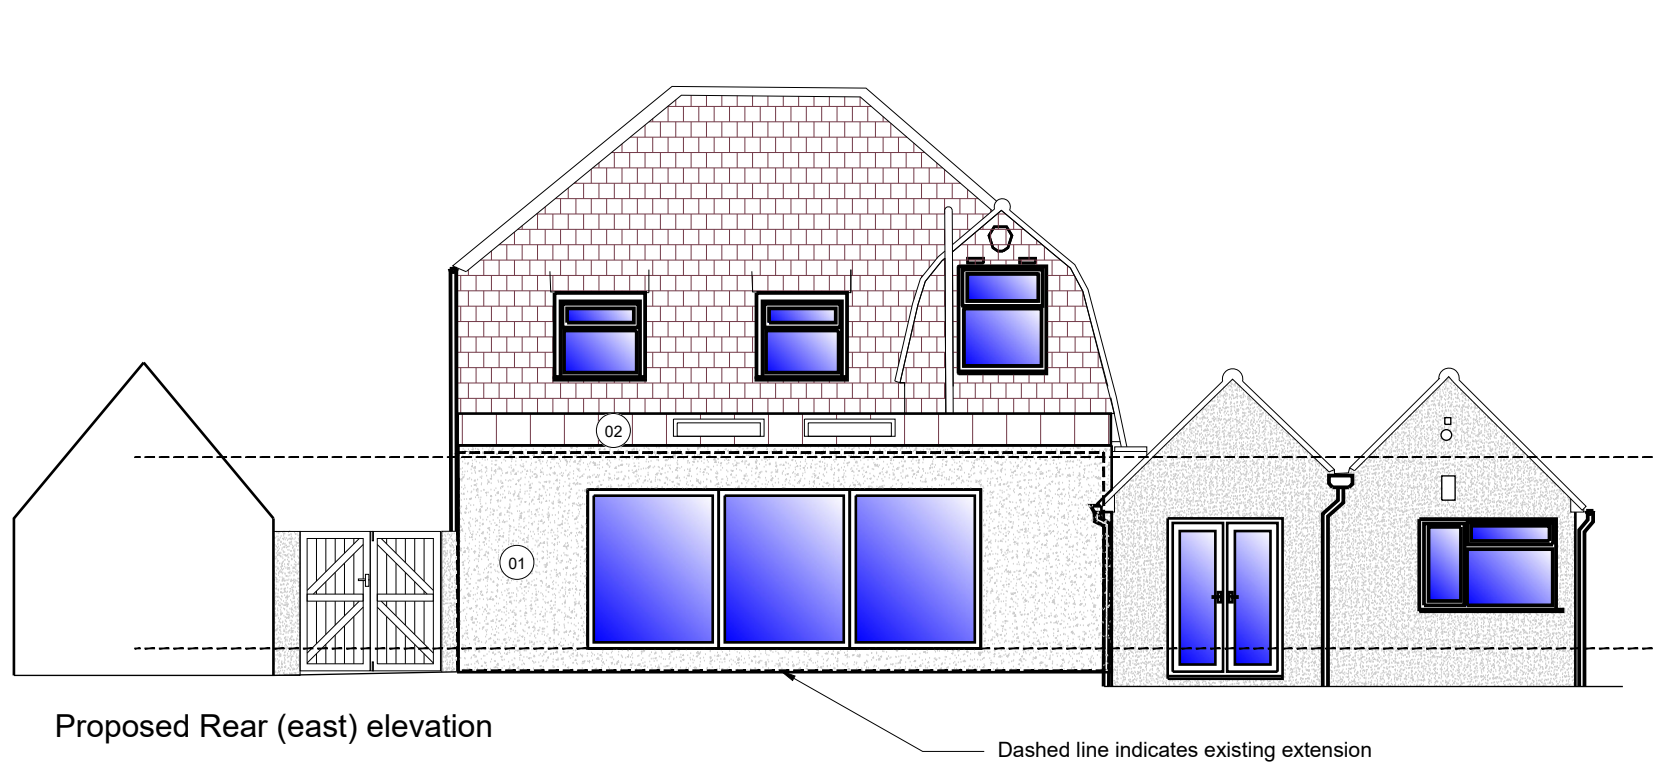

Material Key:

- 01 White Render to match existing
- 02 Standing seem Zinc cladding (grey) by VM zinc or similar approved

0m 1 5 10
1:100

PROJECT NAME				SHEET SIZE				SCALE				DRAWN BY				DATE				STATUS				PROJECT NO.				DRAWING NO.				REVISION			
COPPERFIELDS, DAVID STREET, MEOPHAM, GRAVESEND, DA13 0BT				A3				SHOWN				CA				02.07.21				PLANNING				197				GA-02				PL1			

Alexander Laird Ltd
14 RUSSELL TERRACE, HORTON KIRBY, DA4 9DD
T. 01322868410 E. craig@alexanderlaird.co.uk