


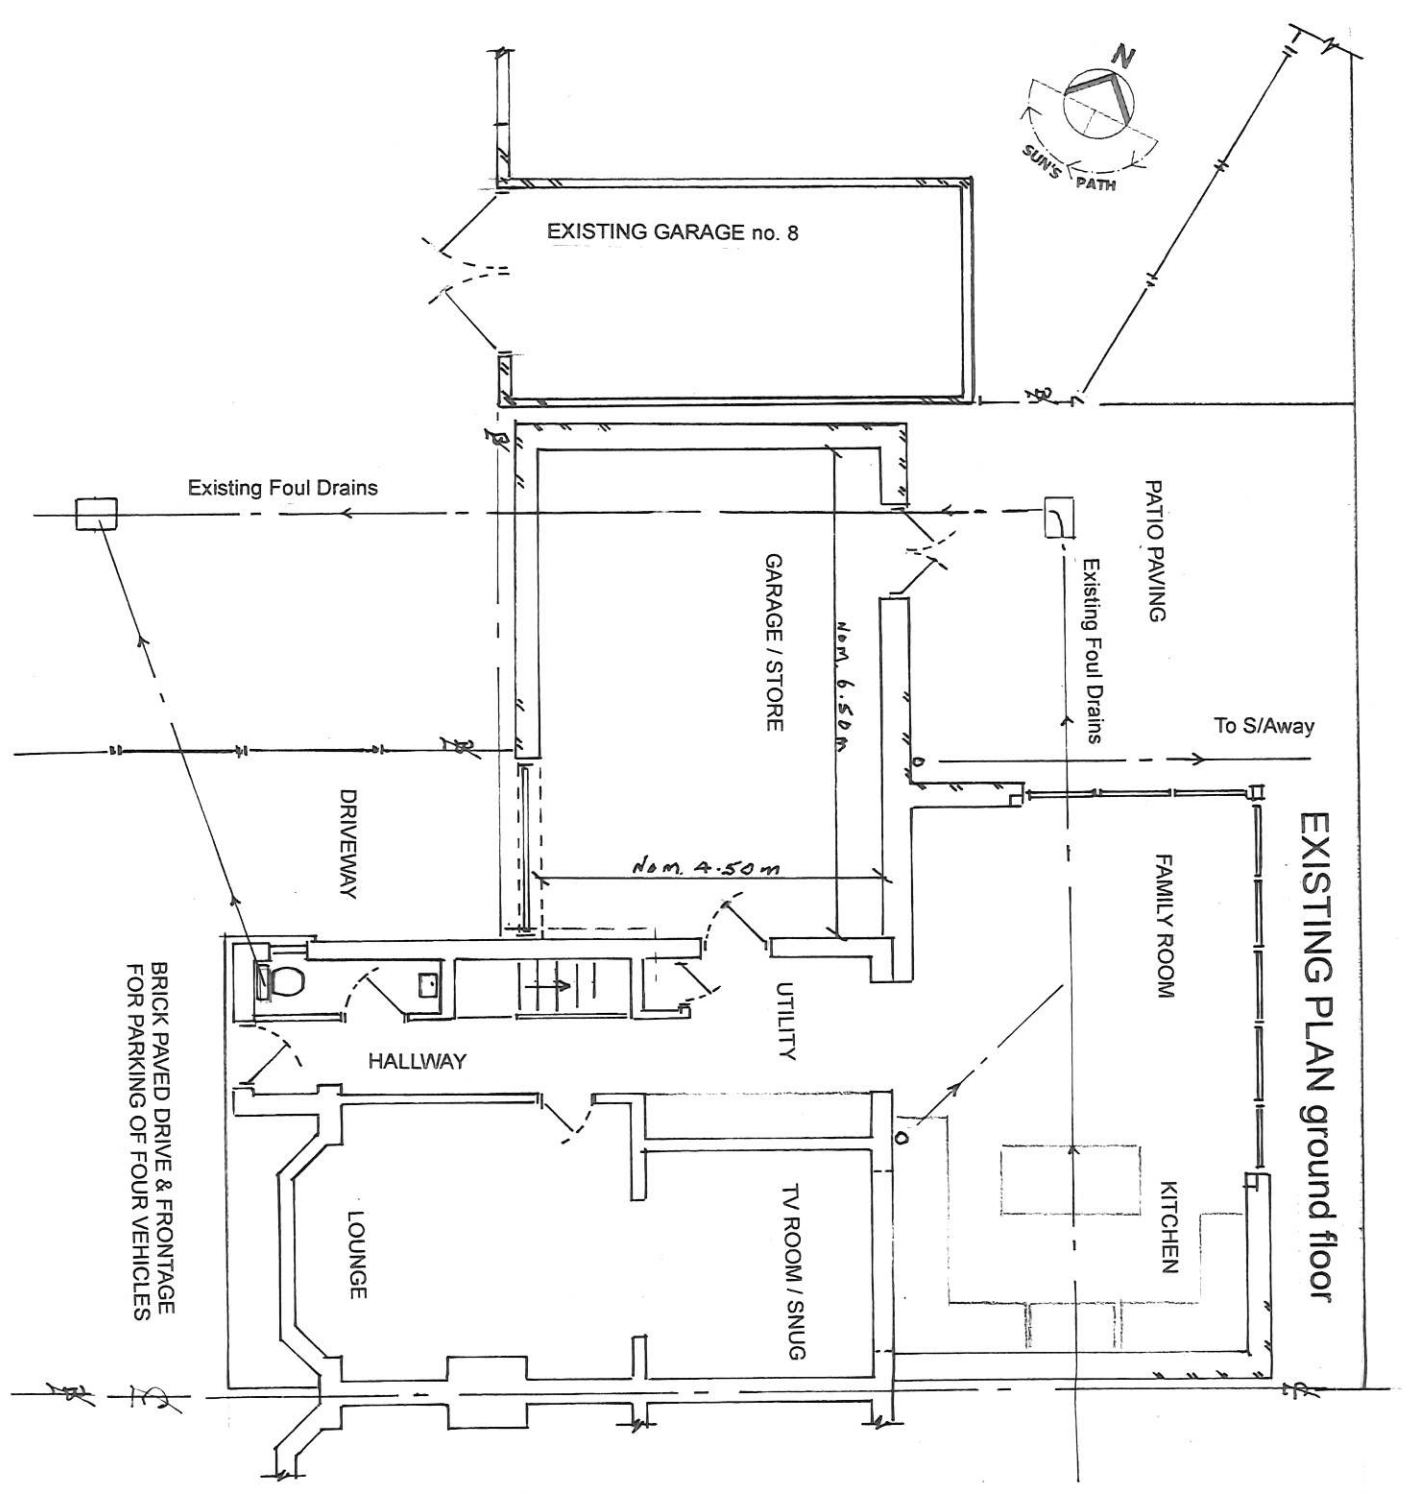


- Notes**
- All work to be carried out in accordance with the current British Standards Codes of Practice, Building Regulations, Construction Design and Management Regulations and Party Wall Act. All structural work to be designed and approved by a structural Engineer.
 - All materials to be of a similar appearance to match existing.
 - Verify all levels and dimensions on site as work proceeds.
 - Copyright retained

PLANNING DRAWING

Dec No. 3 S.E.M.

SCALE BAR 1:100

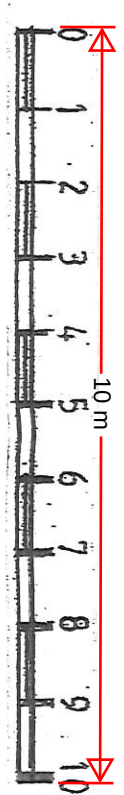

9 HILL CLOSE, ISTEAD RISE, DA13 9DD

BUILD OVER GARAGE TO FORM BEDROOM with en-suite

SCALE 1:100 @ A3

MARCH 2025

