
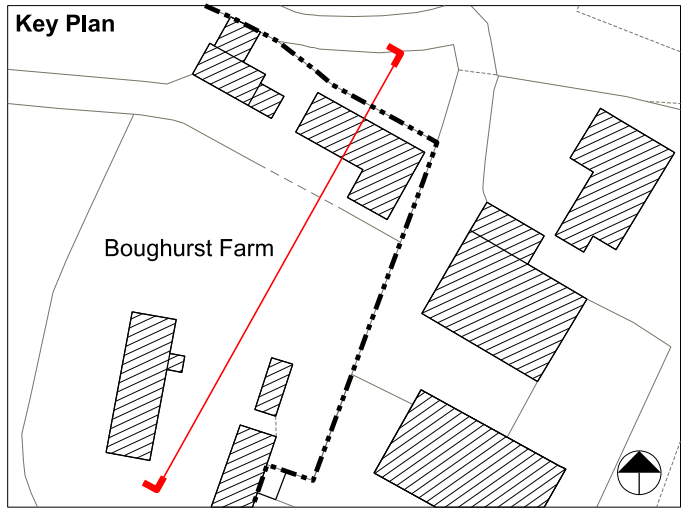


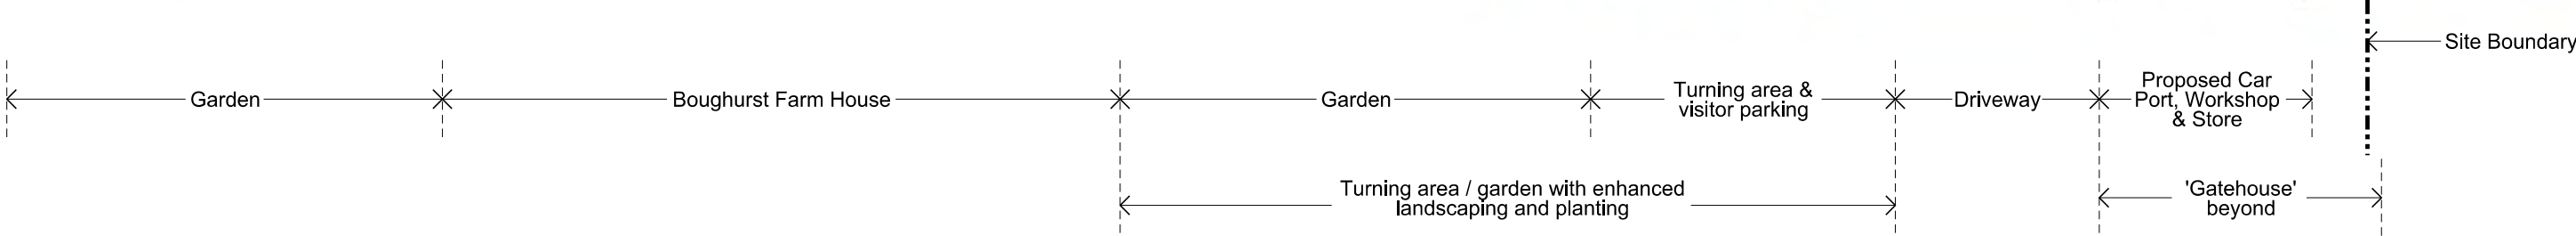

NOTES	DATE	REV	NOTES
Do not scale from this drawing, use figured dimensions only. All dimensions to be checked on site. This drawing is to be read in conjunction with all consultants information. Any discrepancies between drawings should be reported to the Architect immediately.	17.04.23	-	Memo 001: Issued for Planning.
RJP Architects is a limited company registered in England and Wales no. 11694436. © RJP ARCHITECTS LTD			

RJP ARCHITECTS
www.rjparchitects.com

97 The Street, Willesborough, Ashford TN24 0NA
07739316458 office@rjparchitects.com

PROJECT
Car Port, Workshop
& Storage Building

REF
2301_CPBF

STATUS
Planning

SCALE
1:200 at A3

DRAWING
Illustrative Site Section

0 1 5 10m

S_01

REV. -